


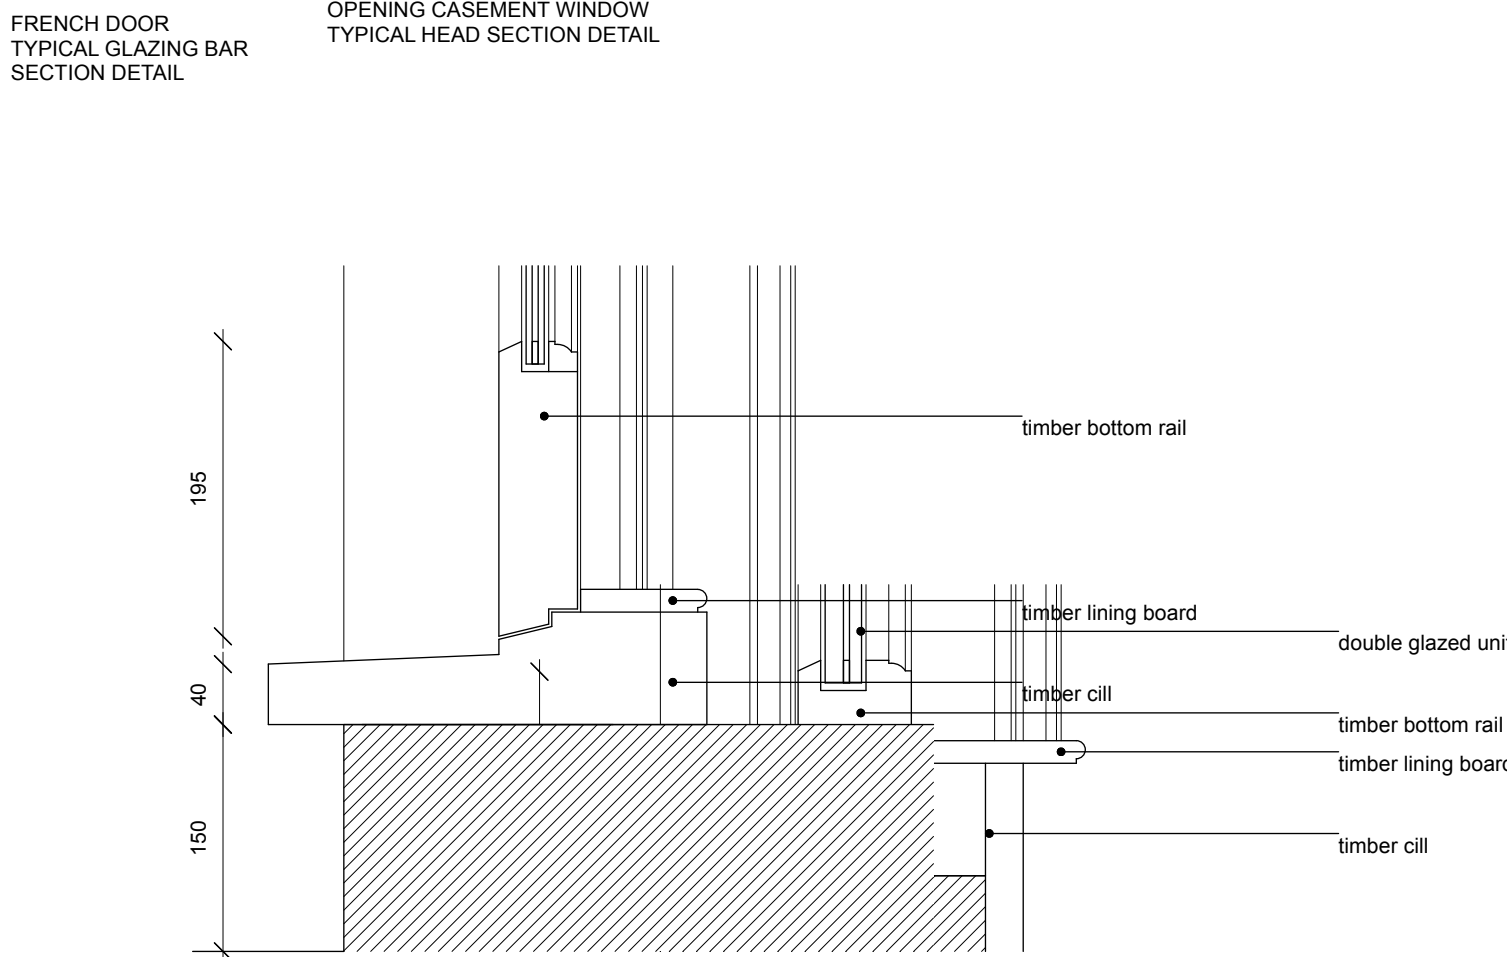


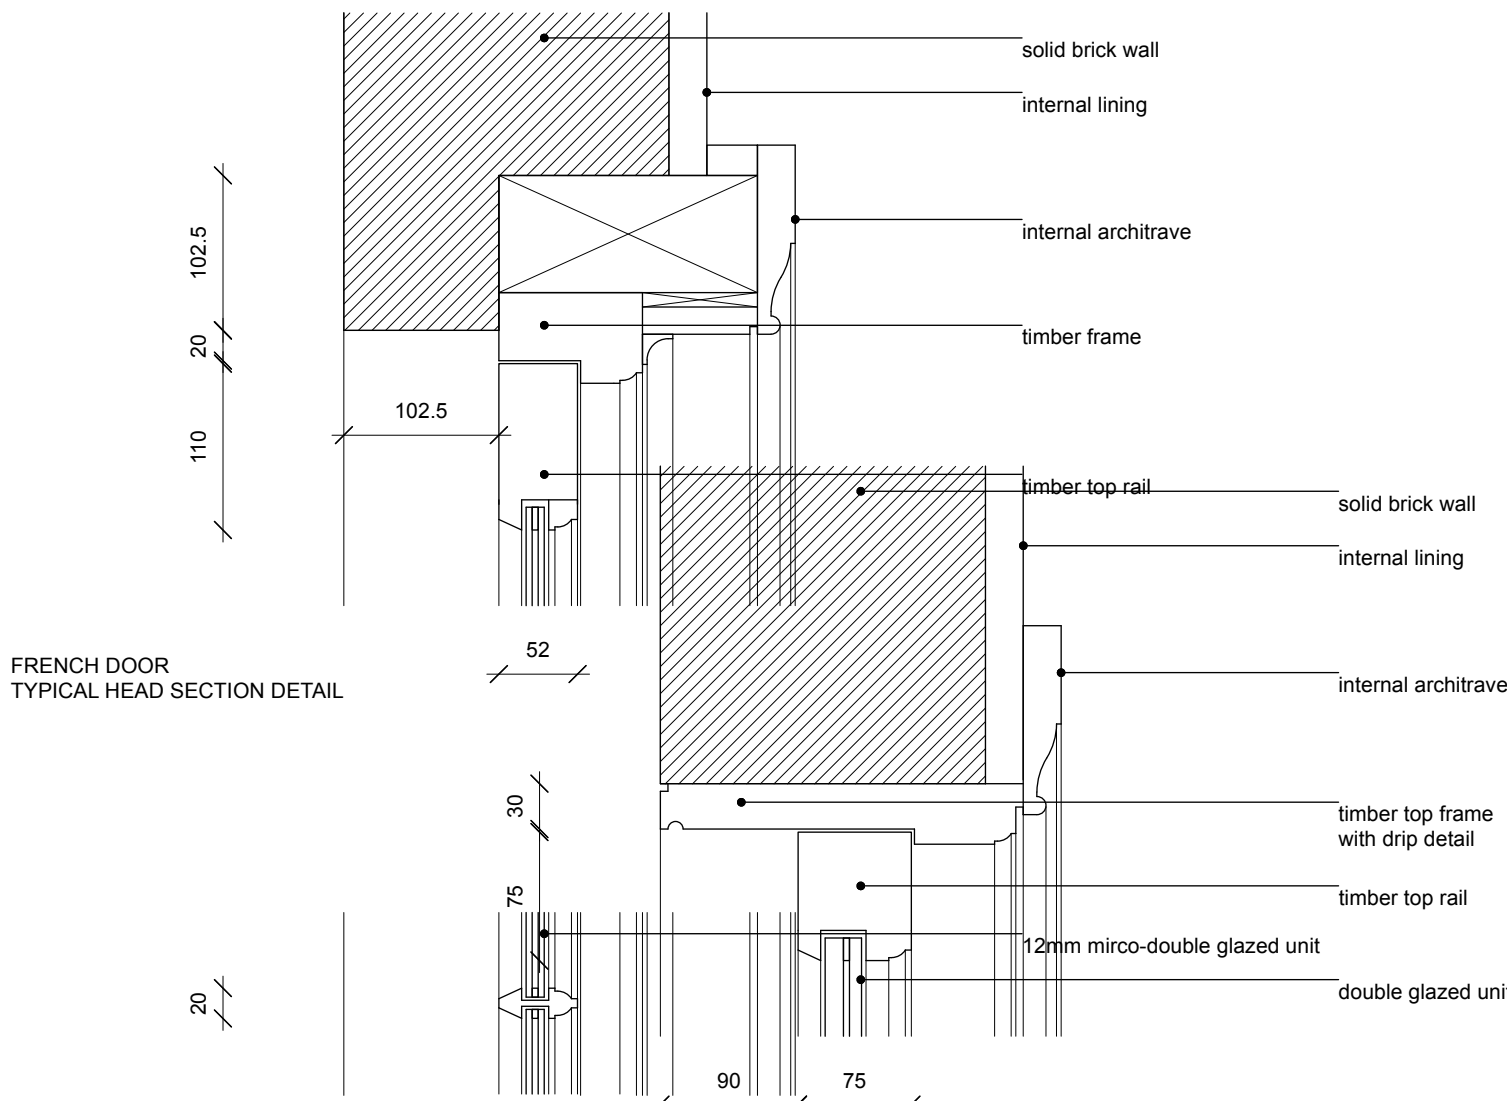


FRENCH DOOR TYPICAL CILL SECTION DETAIL
OPENING CASEMENT WINDOW TYPICAL CILL SECTION DETAIL

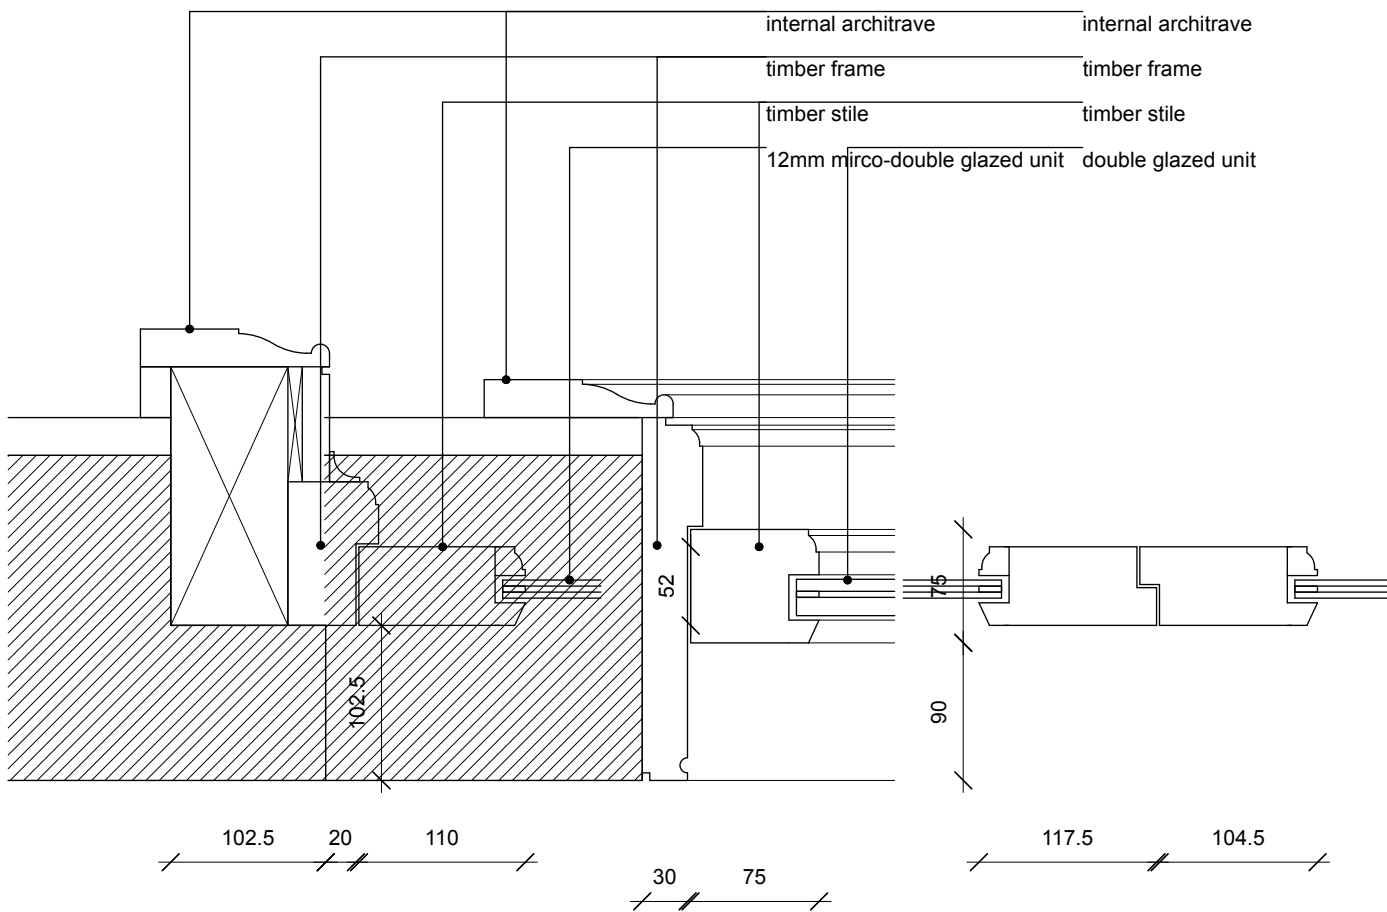

FRENCH DOOR TYPICAL JAMB DETAIL
FIXED WINDOW TYPICAL JAMB DETAIL
FRENCH DOOR TYPICAL MEETING RAIL

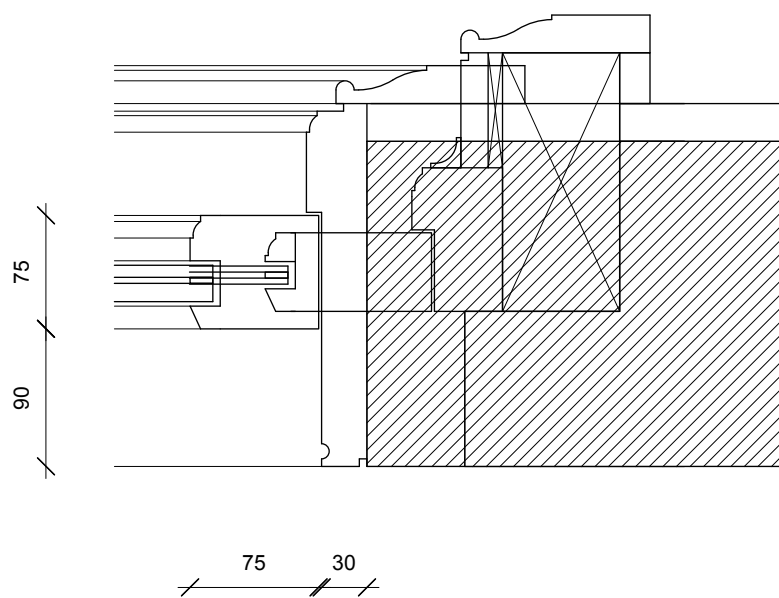

FIXED WINDOW TYPICAL JAMB DETAIL
FRENCH DOOR TYPICAL MEETING RAIL

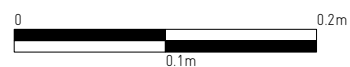

date: SEPTEMBER 2023
scale: 1:5 @ A1
job: BEDFORD ROAD
drawing: PROPOSED... TYPICAL
FRENCH DOOR/ CASEMENT DETAILS
number: 200 072
revision: P01
drawn: NS
checked: PDA

GENERAL NOTES:
1. DO NOT SCALE FROM THIS DRAWING, EXCEPT FOR PLANNING PURPOSES
2. ALL DIMENSIONS AND LEVELS TO BE CHECKED ON-SITE
3. ALL STRUCTURAL ELEMENTS TO STRUCTURAL ENGINEER'S SPECIFICATION AND DETAILS
4. ALL DETAILS TO MANUFACTURERS SPECIFICATION AND DETAILS
5. DRAWINGS TO BE READ IN CONJUNCTION WITH SCOPE OF WORKS T01
6. ALL DETAILS SUBJECT TO BUILDING CONTROL APPROVAL
7. ALL DETAILS SUBJECT TO PARTY WALL AWARD
8. NOT FOR CONSTRUCTION
©2022 - MAY NOT BE REPRODUCED WITHOUT PERMISSION