



Existing Flat B Plan

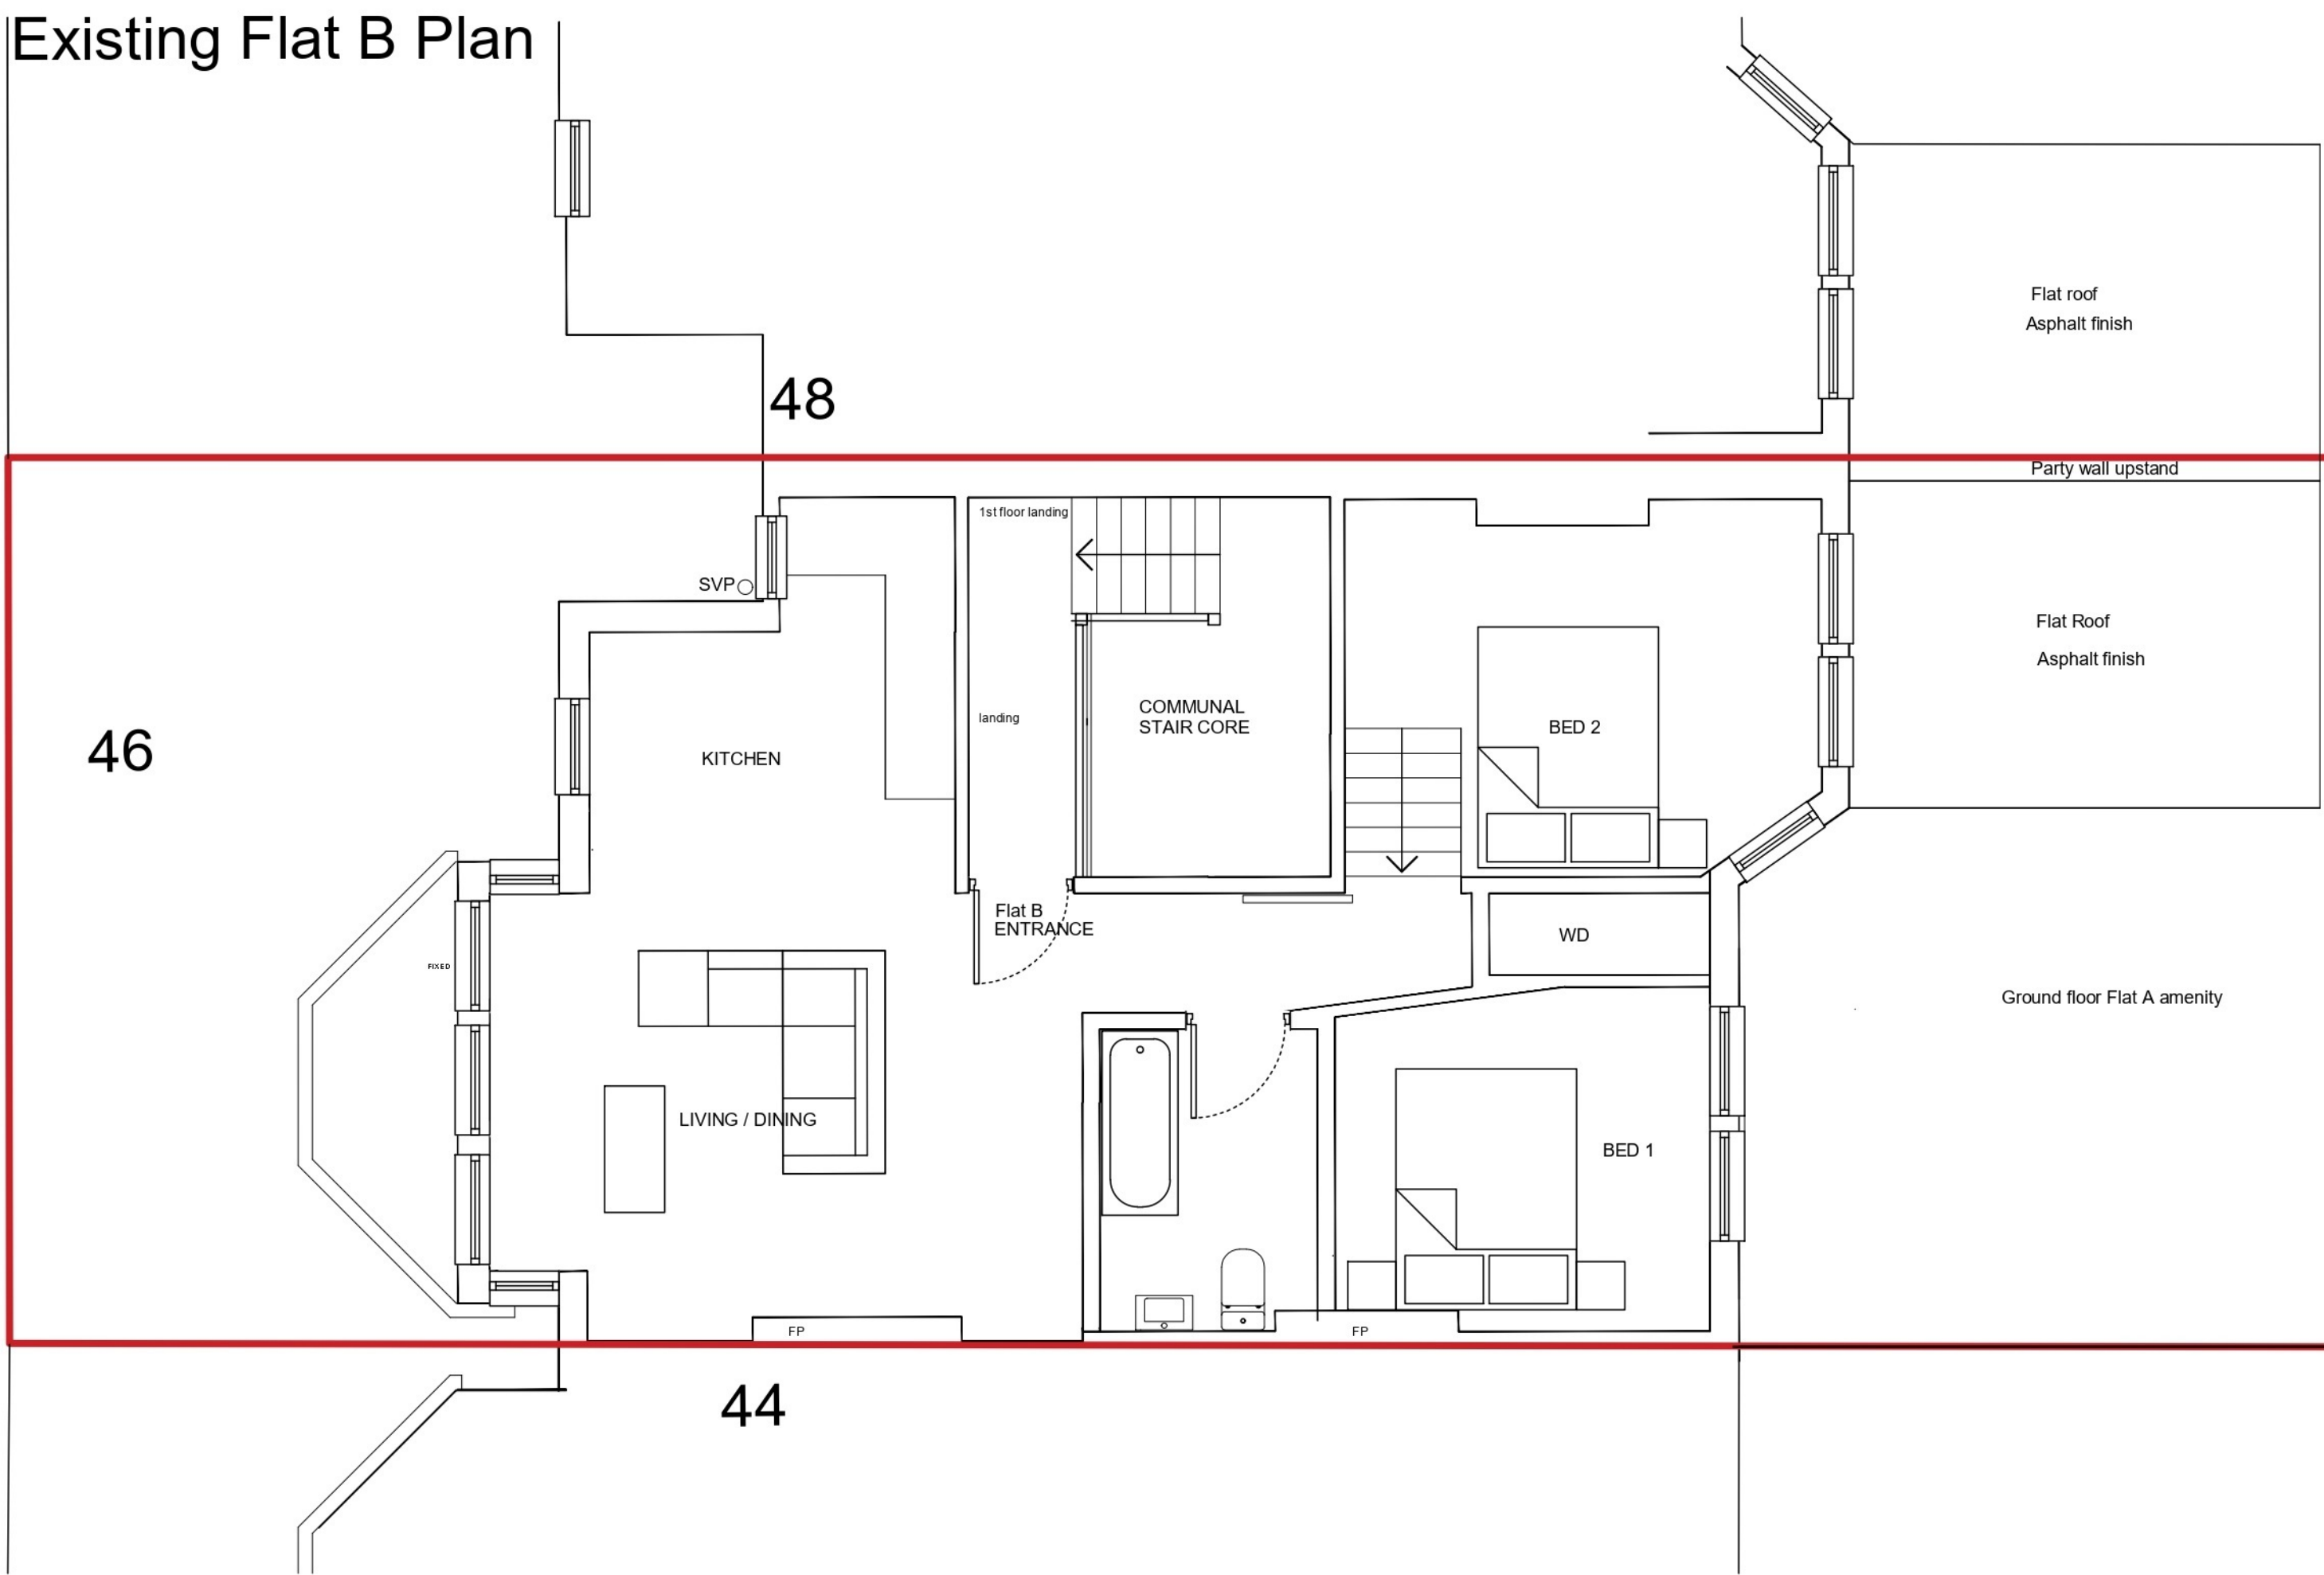

PROPOSED Flat B (First Floor) Plan

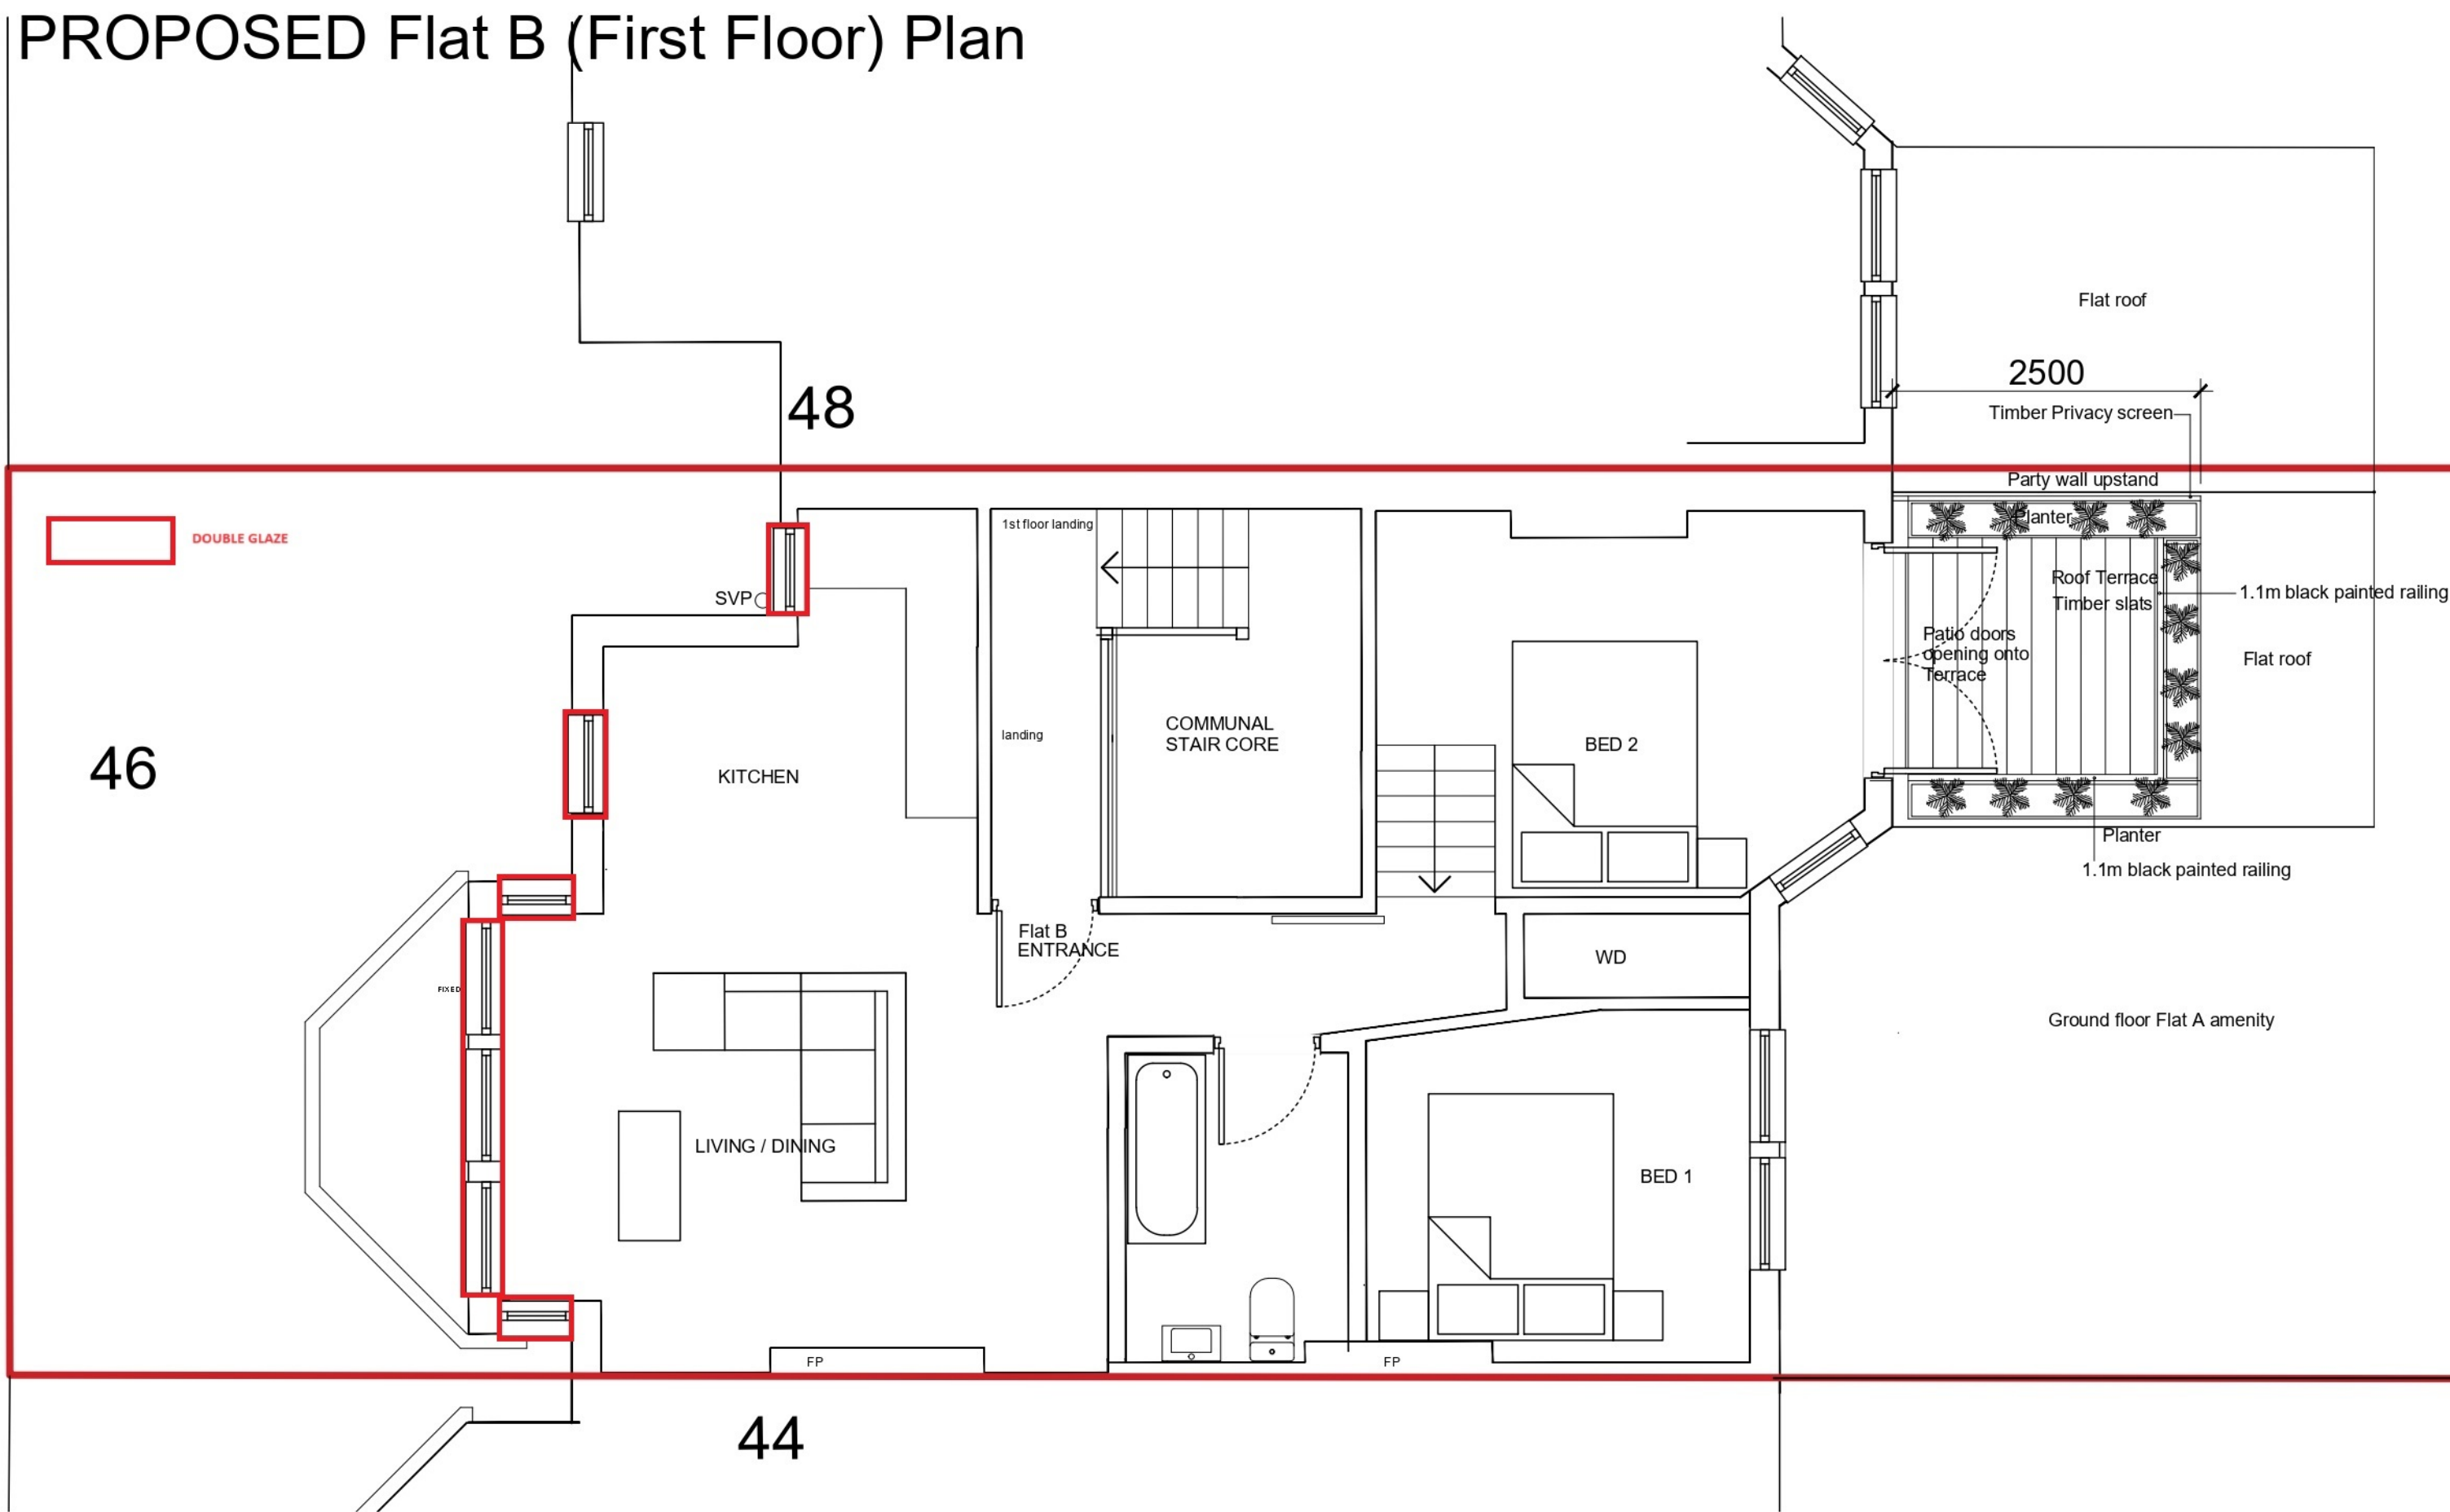

Rev	Date	Drawn	Description
A	04.08.22	sJAM	PLANNING SUBMISSION
B	01.09.22	sJAM	TERRACE SIZE REDUCED. 2 SCREENS OMITTED 1.1M BLACK PAINTED RAILING ADDED

COPYRIGHT:
 This drawing is the copyright of sJAM Architects and must not be copied or reproduced in part or in whole, without the express permission of sJAM Architects. Drawing to be read in conjunction with other relevant documentation.

1. DO NOT SCALE FOR CONSTRUCTION
 2. DRAWING IS FOR PLANNING ONLY.
 3. DRAWING IS NOT FOR CONSTRUCTION.
 2. ALL DIMENSIONS ARE IN METERS OR MILLIMETERS UNLESS NOTED OTHERWISE
 3. ALL DISCREPANCIES TO BE NOTIFIED TO THE ARCHITECT IMMEDIATELY

Plans

drawing title

Ms G Gecaj

No. 46B Alexandra Park Road, London, N10 2AD

client / project

F238/P01

drawing number

1:50 / 1:100

scale @ A1 / A3

F238


project number

B

revision

sJAM

originated by

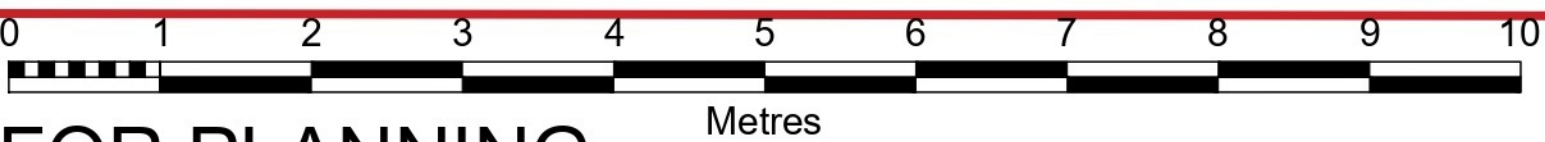

FOR PLANNING

status

sJAM
architects.com