


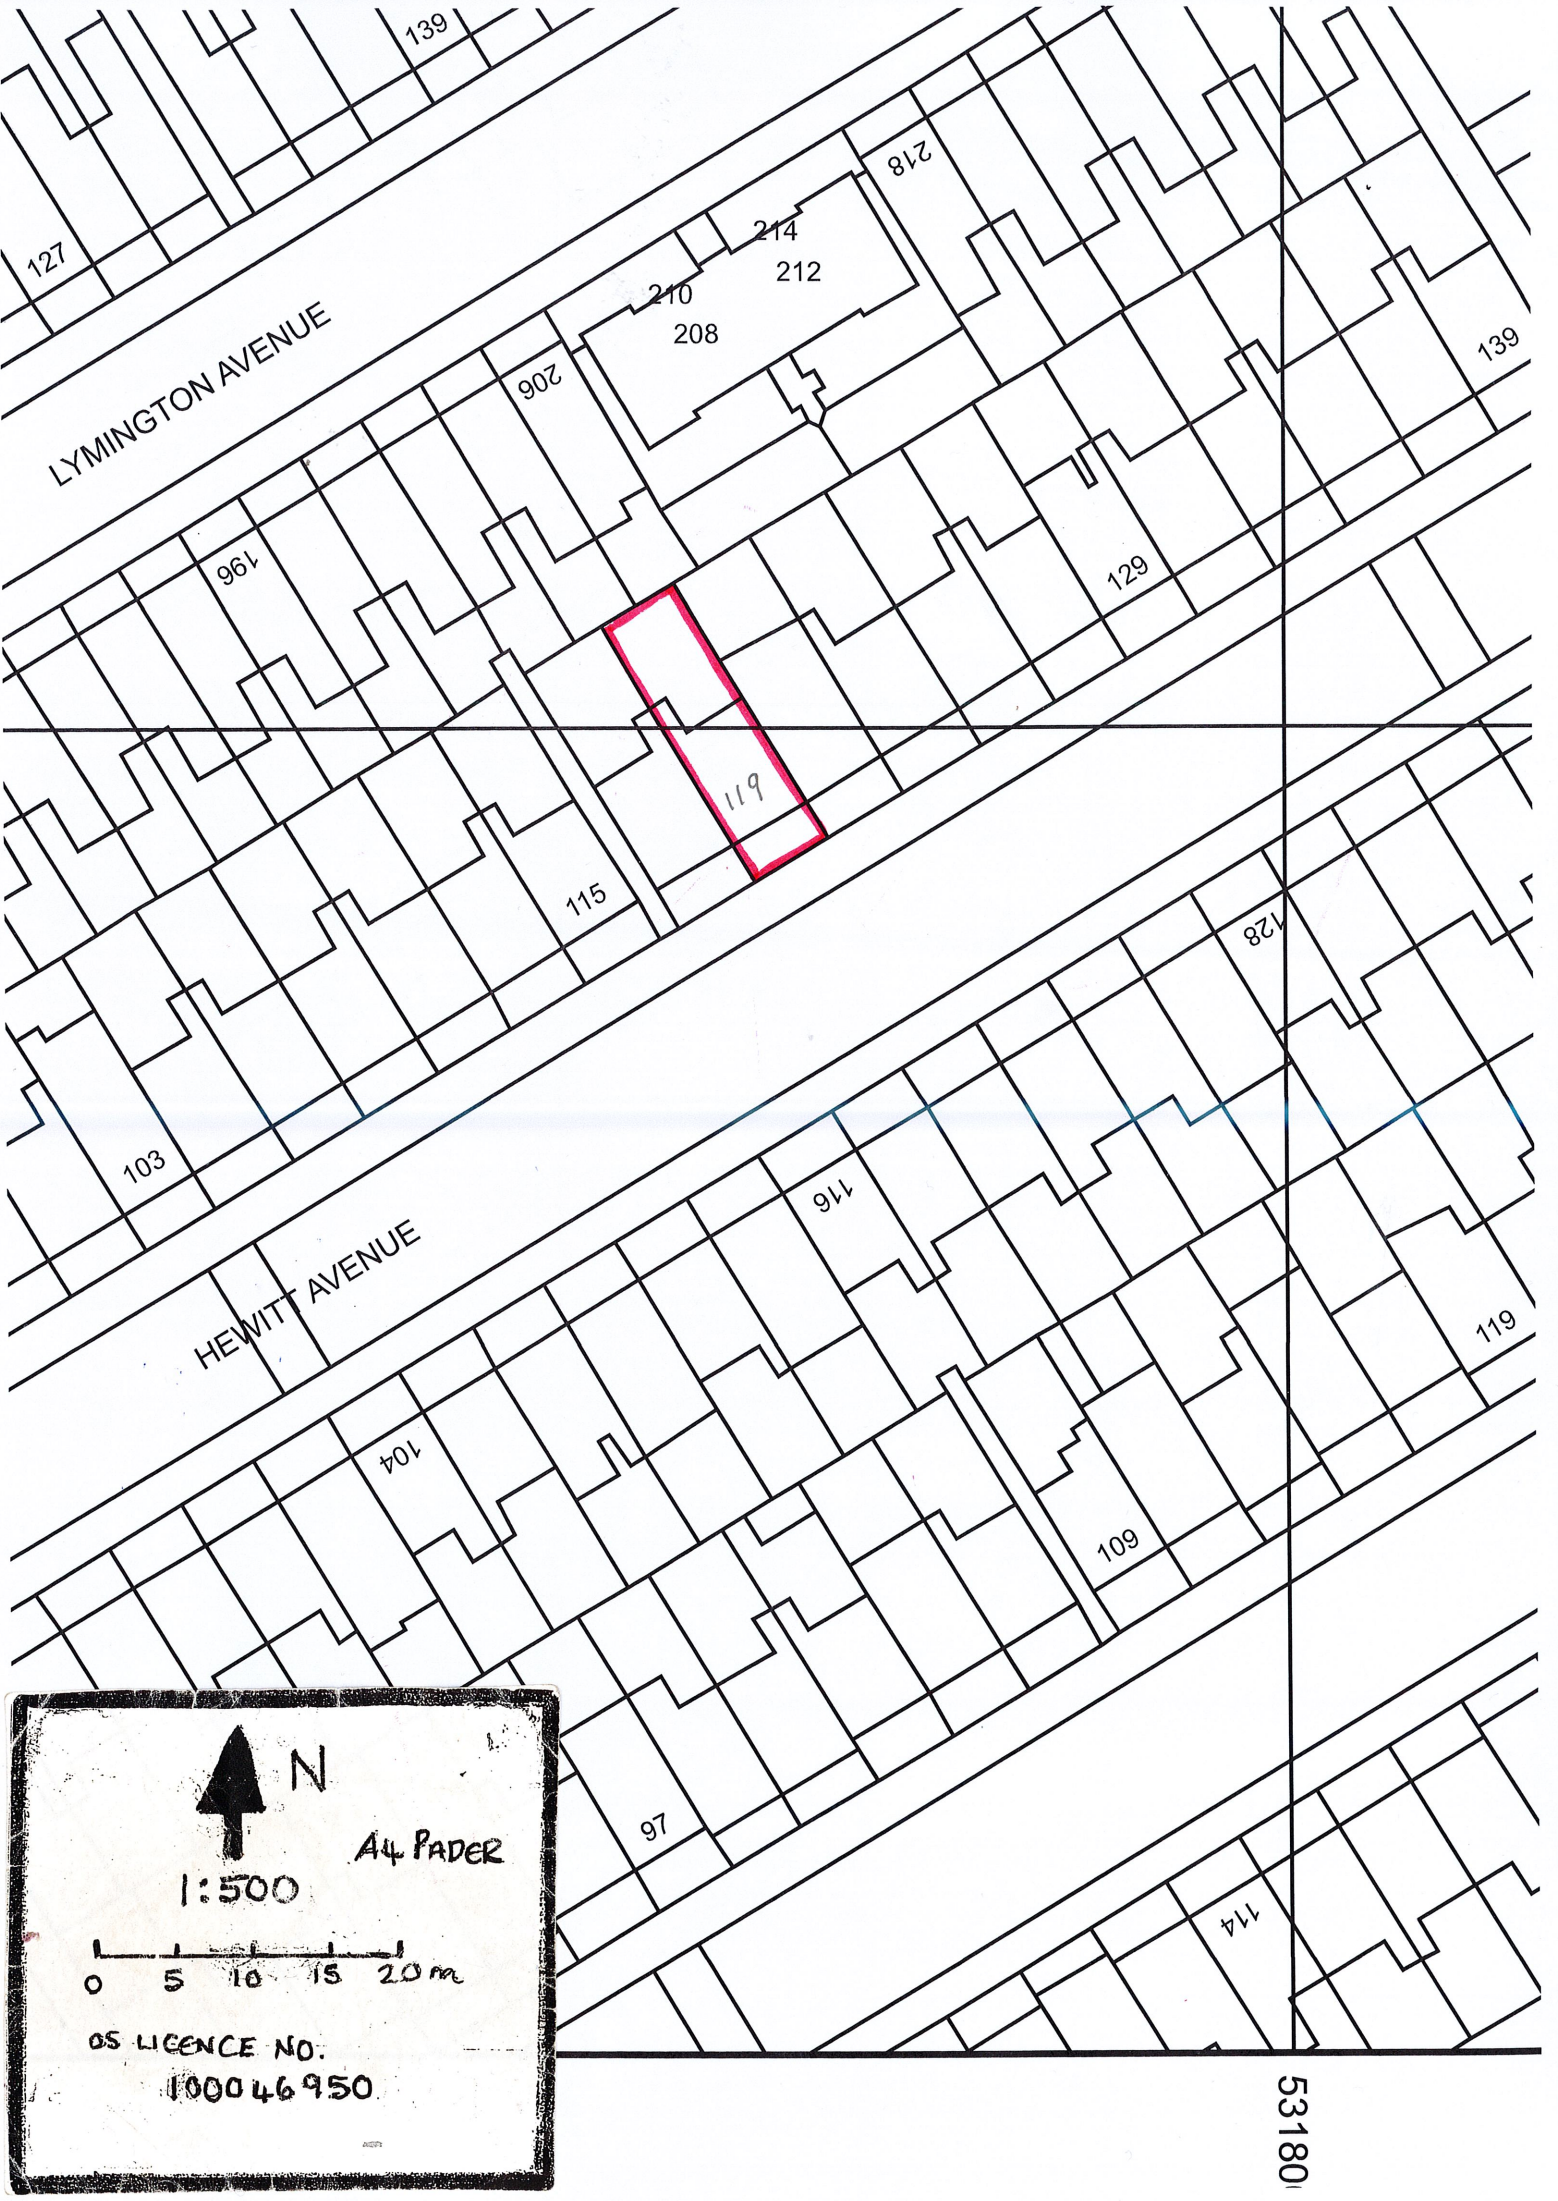

LYMINGTON AVENUE

HEWITT AVENUE

53180



A4 PADER

1:500



OS LICENCE NO.
100046950