1 Existing Section 1
Scale: 1:100

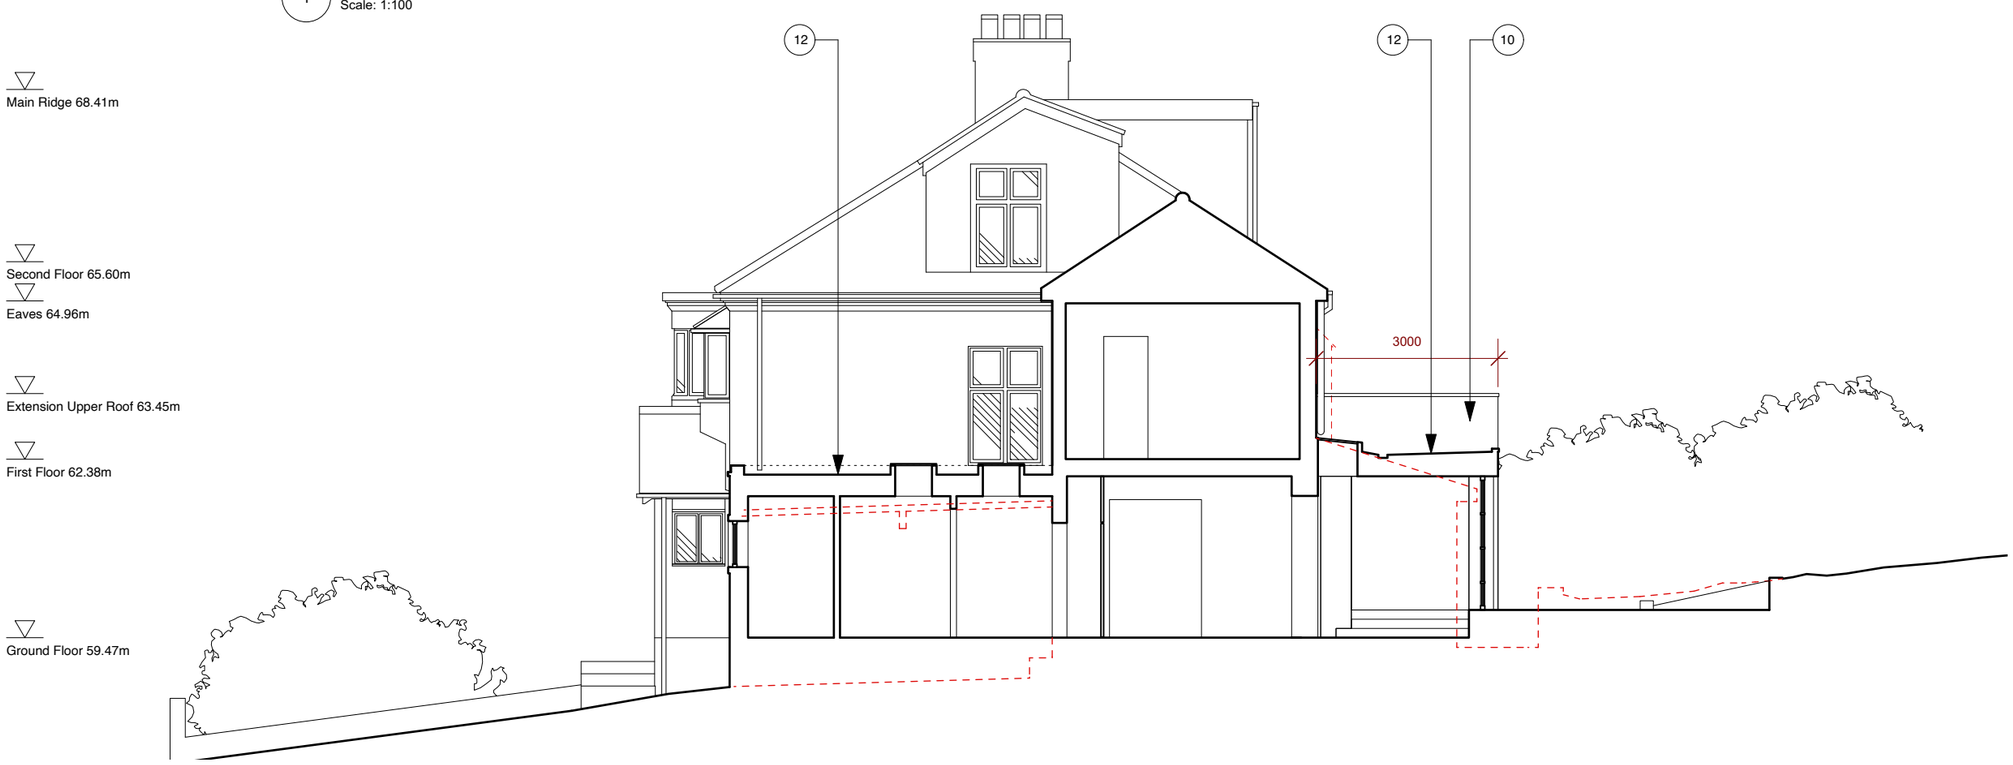

2 Proposed Section 1
Scale: 1:100

0 1 2 3 4 5 6 7 8 9 10 M

KEY PLAN

CLIENT
Hannah and Chris Kenny

NOTES

Do not scale from these drawings. Figured dimensions only are to be used. This drawing is based in dimensional survey information provided by others. The architect cannot accept responsibility for the accuracy of this survey information. All critical dimensions are to be checked on site before work proceeds. If in doubt ask.

All dimensions are shown in metric

All drawings are to be read in conjunction with all other relevant consultants and / or specialists drawings or documents. Inconsistencies, errors and omissions found within or between OEB Architects ltd. documents (and also in relation to other consultants/specialists documents) are to be notified immediately to OEB Architects ltd.

All drawings within this package are the copyright of OEB Architects ltd. They may not be copied or disclosed to any third party for any purpose except as authorised in writing by OEB Architects ltd.

Existing and new structure shown indicatively unless specified. Please see Structural Engineers' Drawings for accurate sizing and location.

Existing and new building services shown indicatively unless specified. Please see MEP Engineers' Drawings for accurate sizing and location.

Operational & Maintenance Residual Risk Management (CDM 2015)

KEY

Existing:
1. Painted render
2. Yellow stock brick
3. Red stock brick details
4. Painted timber window / door
5. Metal frame window / door
6. UVPC window / door
7. Brown clay tile roof
8. Slate roof
9. EPDM/GRP roof

Proposed:
10. New painted render
11. New metal frame window / door
12. New EPDM/GRP roof

REV	REVISION NOTE	DATE

OEB Architects Ltd
Unit 54 Regent Studios
8 Andrews Road, E8 4QN
office@oebarchitects.co.uk

PROJECT
20 Wood Vale

TITLE
Existing and Proposed Section 1

JOB NUMBER	DRAWING NUMBER	STAGE / REVISION
046	0012-S3	
STATUS		SCALE @A3
PLANNING		1:100
ISSUE DATE	DRAWN BY	CHECKED BY
	DE	