
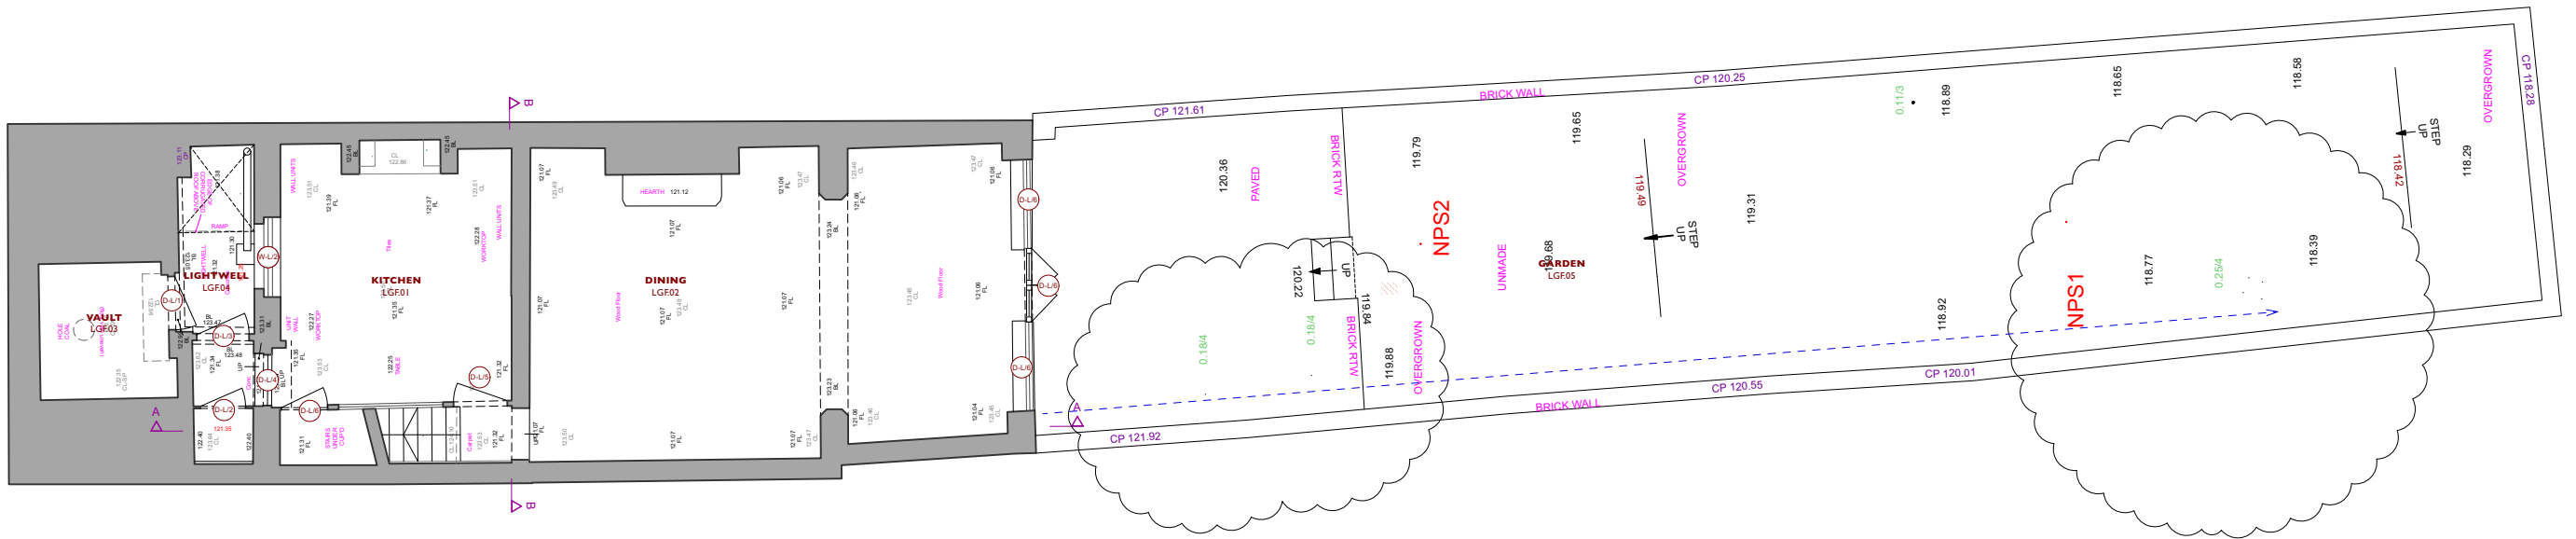


REV	DATE	DESCRIPTION	CHK
	13/10/2023	Planning	JF

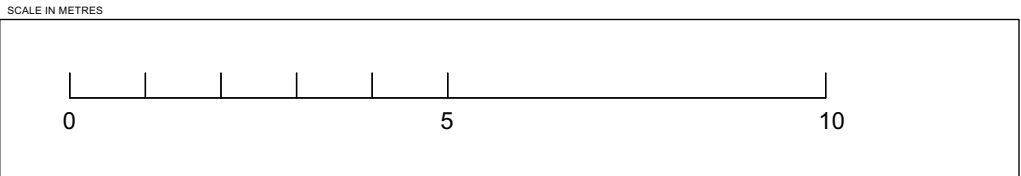

SL_Garden Studio
EXISTING SITE PLAN
192_PL-010
SCALE@A3 1:100