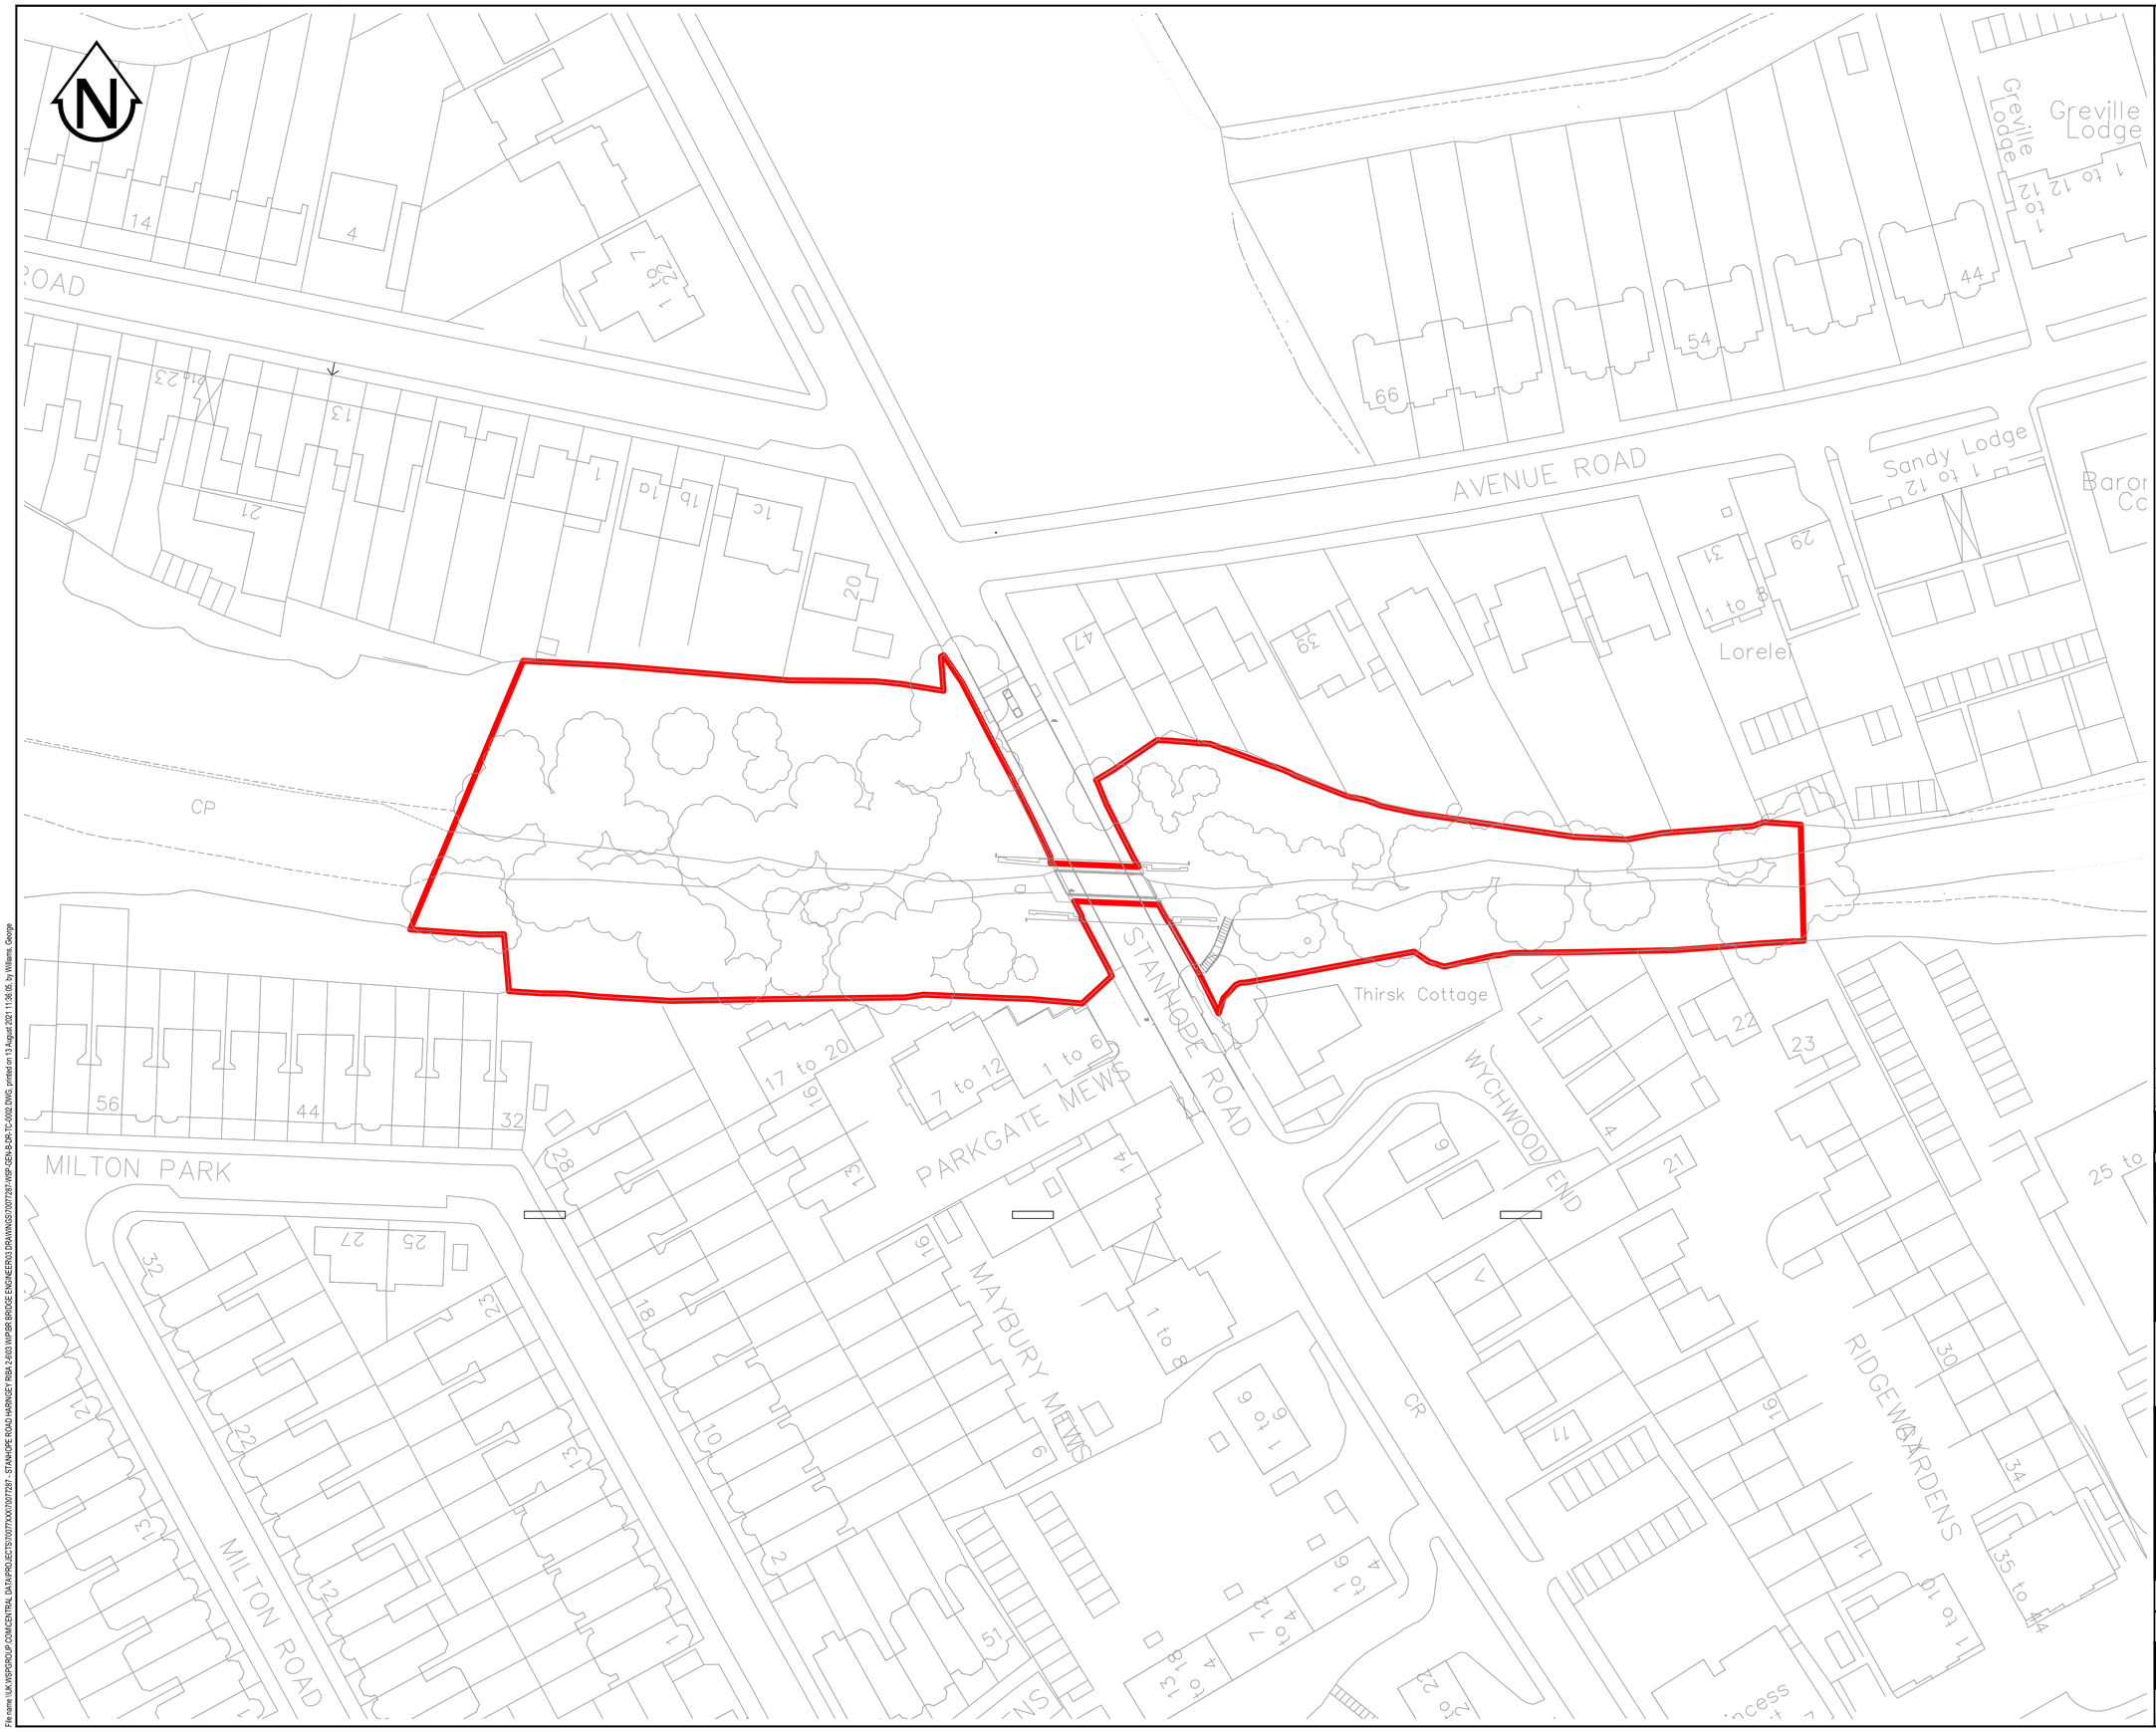

DO NOT SCALE

LEGEND

APPLICATION SITE BOUNDARY

REV	DATE	BY	DESCRIPTION	CHK	APP
P01	26/10/2020	DR	FIRST ISSUE	AMW	HI

DRAWING STATUS: FOR PLANNING

wsp

2 London Square, Cross Lanes, Guildford, Surrey, GU1 1UN
T+ 44 (0) 1483 528 400
wsp.com

CLIENT: Haringey LONDON

LONDON BOROUGH OF HARINGEY

SITE/PROJECT: STANHOPE ROAD BRIDGE

TITLE: EXISTING BLOCK PLAN

SCALE @ A1:	CHECKED:		APPROVED:
1:500	AMW		HI
PROJECT NO: 70077287	DESIGNED: AMW	DRAWN: DR	DATE: August 21

DRAWING No: 70077287-WSP-GEN-B-DR-TC-0002 REV: P01

© WSP UK Ltd

File name \\UK.WSPGROUP.COM\CENTRAL DATA\PROJECTS\70077000\70077287 - STANHOPE ROAD HARINGEY RIBA 2-6013 WP\BR BRIDGE ENGINEERING\DRAWINGS\70077287-WSP-GEN-B-DR-TC-0002.DWG, printed on 13 August 2021 11:38:06, by Williams, George