
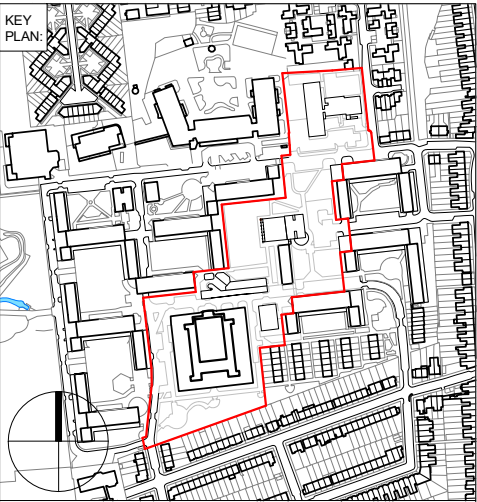


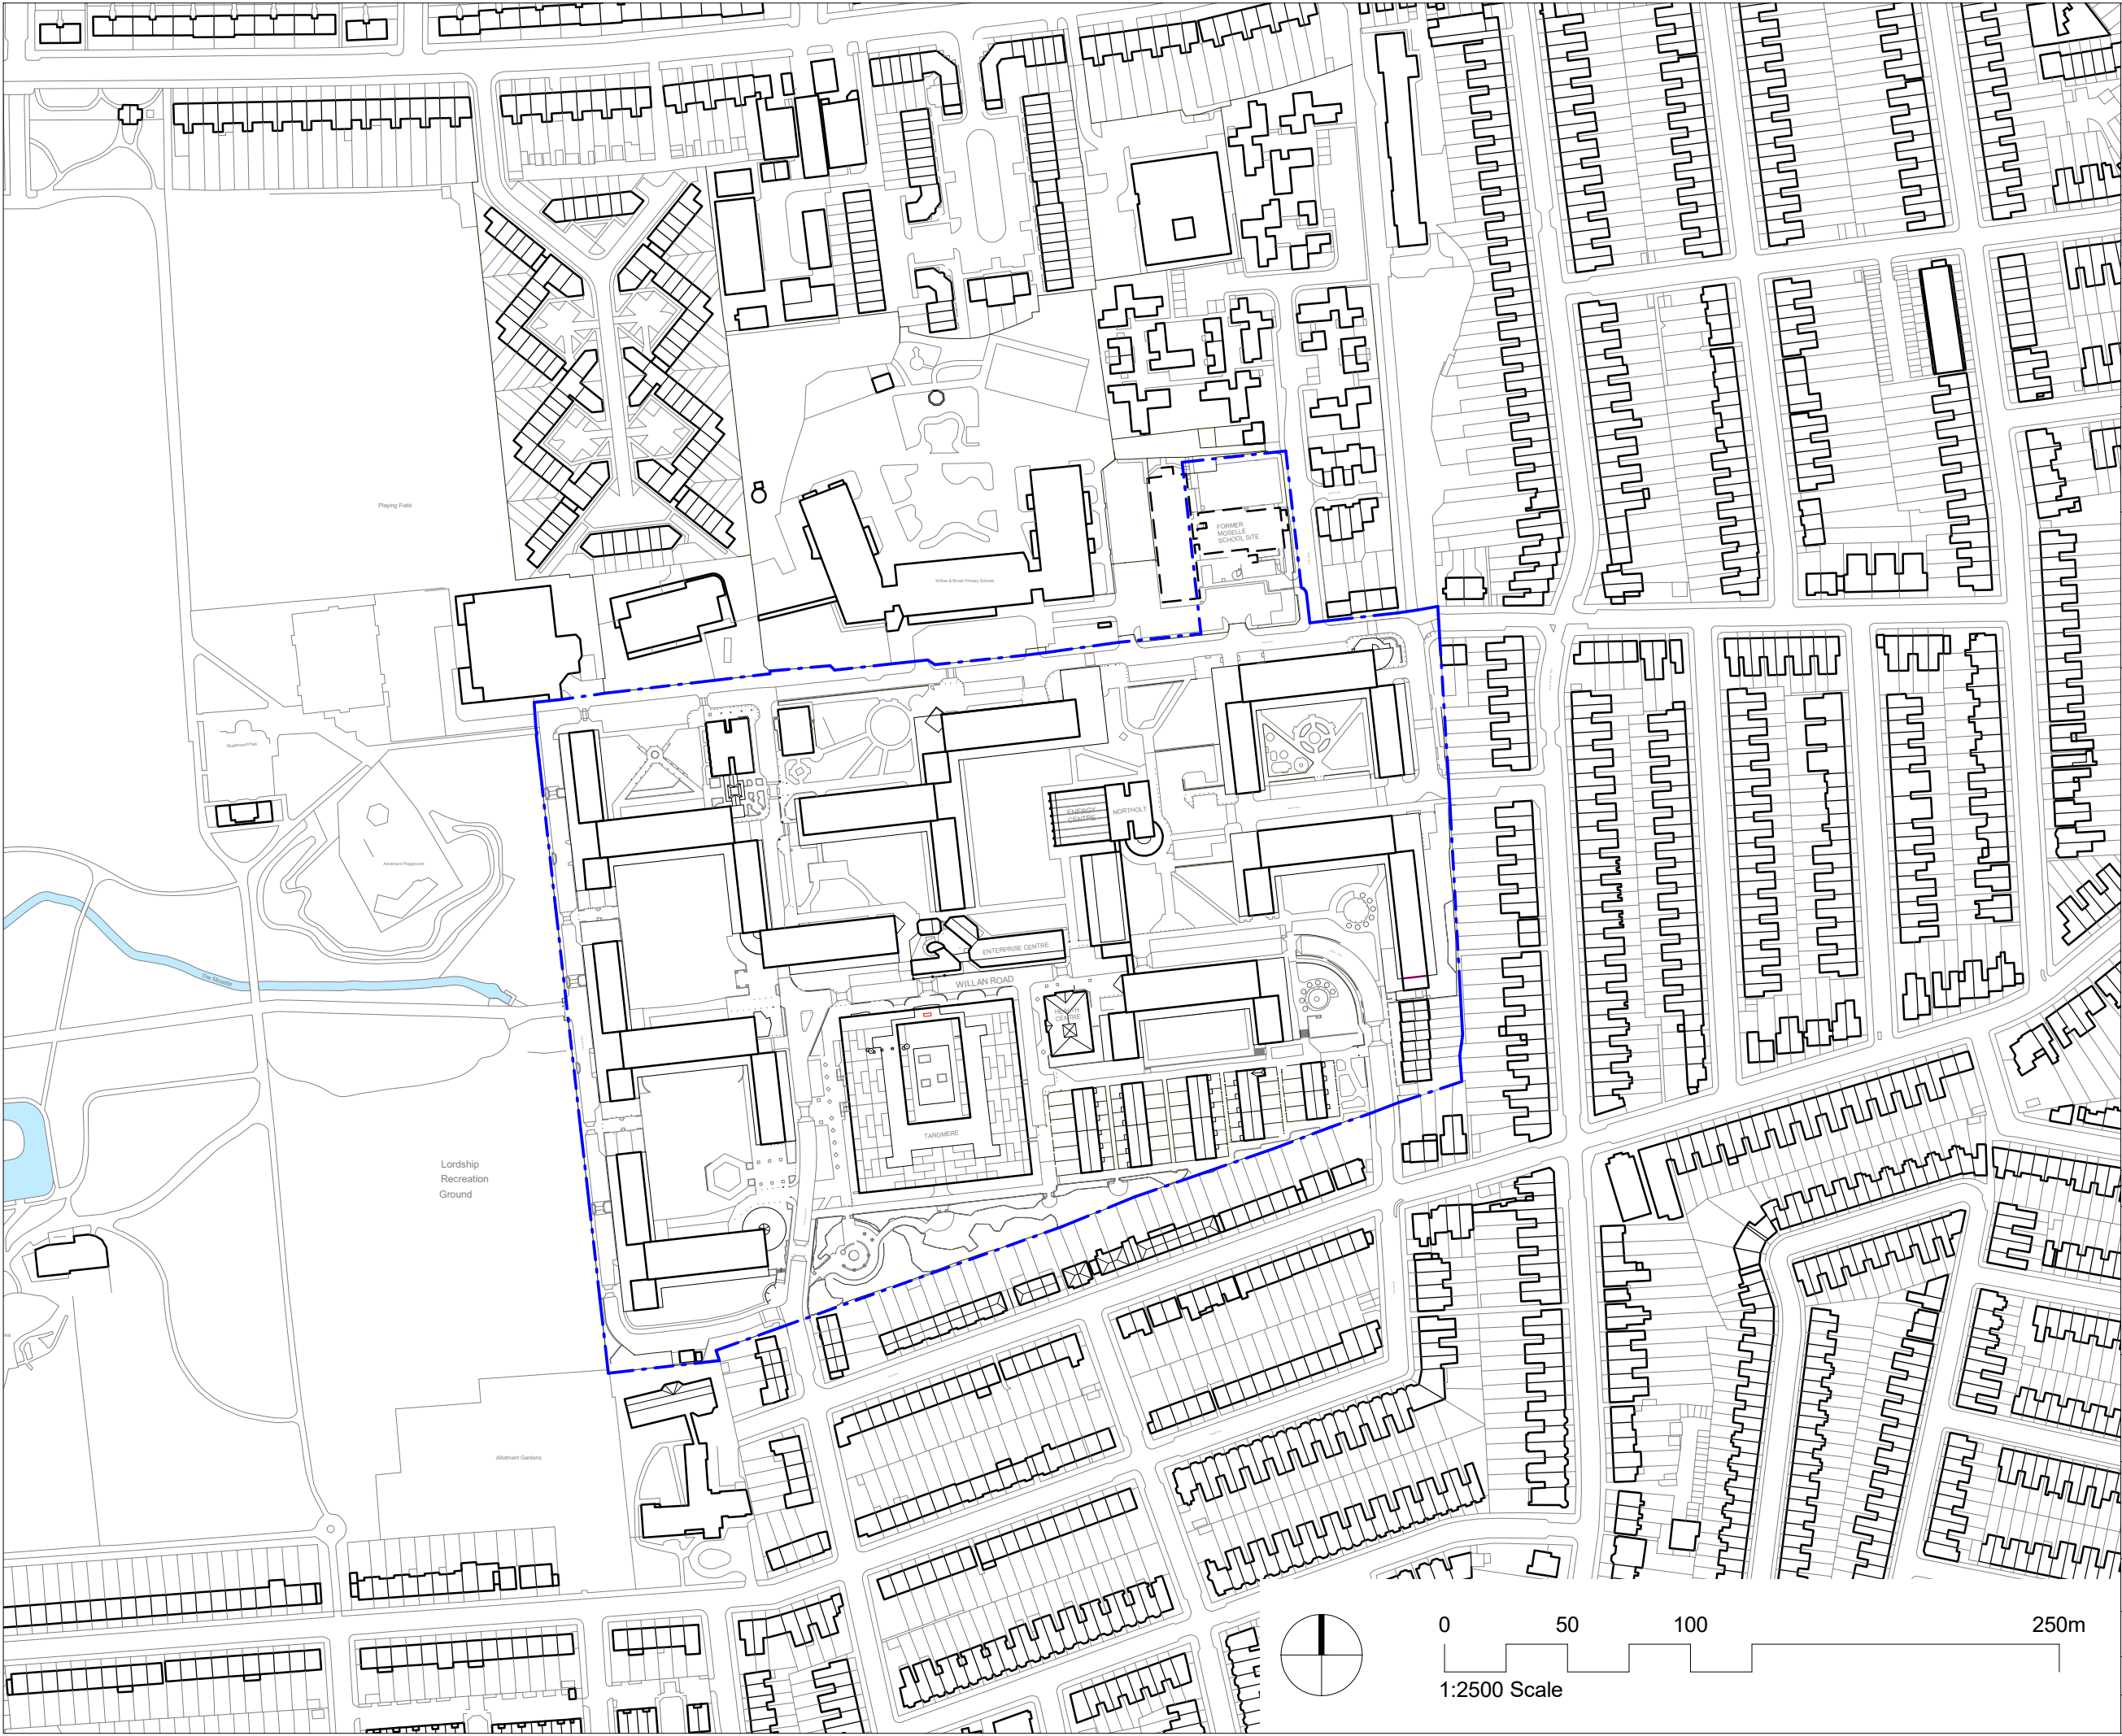

CLIENT:
Haringey Council

DO NOT SCALE FROM THIS DRAWING.

THIS DRAWING IS BASED ON DIMENSIONAL SURVEY INFORMATION PROVIDED BY OTHERS. THE ARCHITECT CANNOT ACCEPT RESPONSIBILITY FOR THE ACCURACY OF THIS SURVEY INFORMATION.

ALL DIMENSIONS ARE SHOWN IN METRIC.

THIS DRAWING REMAINS THE COPYRIGHT OF **KARAKUSEVIC CARSON ARCHITECTS**.

NOTES:

- KEY**
- Ownership boundary
 - Mural Location

00	For approval	26/10/22
Rev	Reason for Issue	Date

Karakusevic Carson Architects

Unit E03
The Biscuit Factory
100 Clements Road
London SE16 4DG

mail@karakusevic-carson.com | 0207 566 6300

PROJECT:

**Broadwater Farm
N17 6HF, Tottenham**

TITLE:

**Existing Site Location Plan -
Listed Mural**

DRAWING NUMBER: 474 - KCA-XX-XX-DR-A-0502 - P	REVISION: 00
Project N° Originator Zone Level Type Role Drawing N° Stage	
STATUS: STAGE 3+	
REVISION DATE: 26/10/22	DRAWN BY: DH
FIRST ISSUED: 26/10/22	CHECKED BY: ED
SCALE: 1:2500 @ A3	
PROJECT NUMBER: 474	