


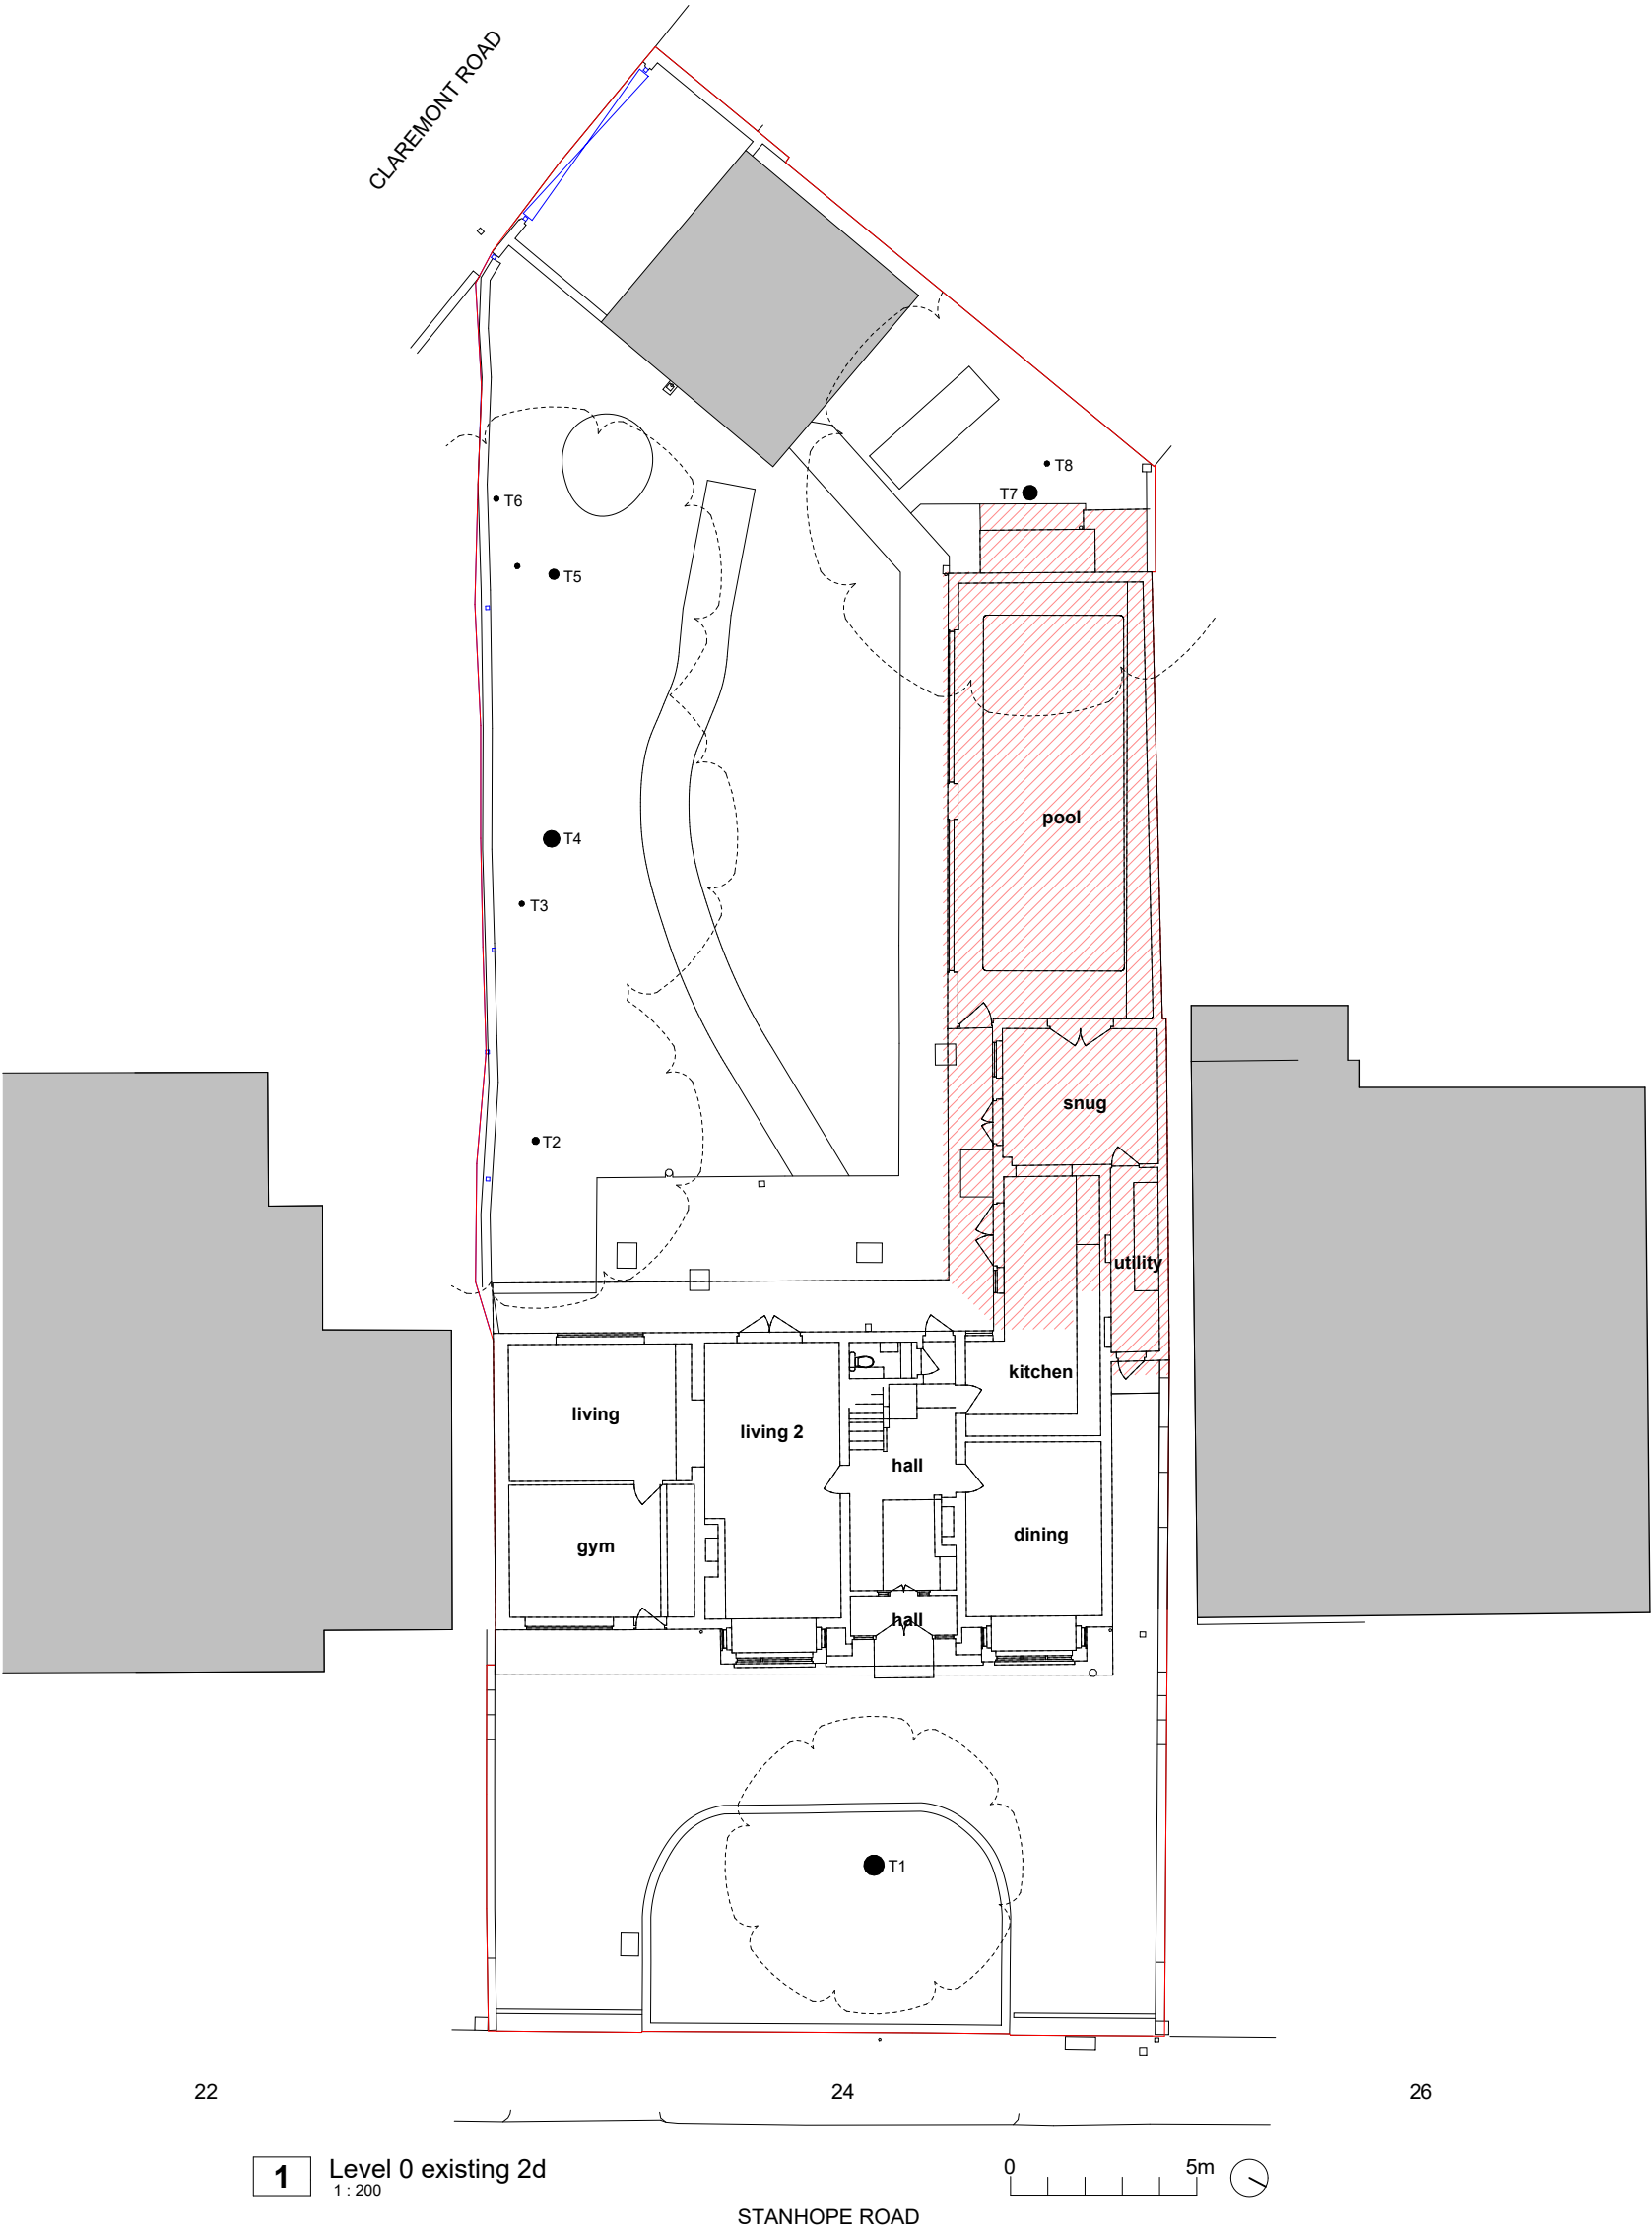


02	Issued for Planning	05.09.2023	JF
01	Issued for Planning	18.08.2023	JF
rev	description	date	check

project:	24 Stanhope Road London N6 5NG
status:	INFORMATION - NOT FOR CONSTRUCTION
All dimensions are indicative and must be verified on site with a full measured post-demolition survey prior to any manufacturing, setting out and construction. This design and drawing is subject to the copyright of the Architect and are not to be reproduced without the consent of the Architect © J Foster Architects Ltd.	

sheet:	22.STA 01 001	revision:	
name:	PLANS EXISTING		
1:200	@ A3	date: 05/11/22	drawn: Author check: Checker

J FOSTER ARCHITECTS
+44 (0) 7974 662637 www.jfosterarchitects.co.uk 210 Regent Studios, 1 Thane Villas London N7 7PH

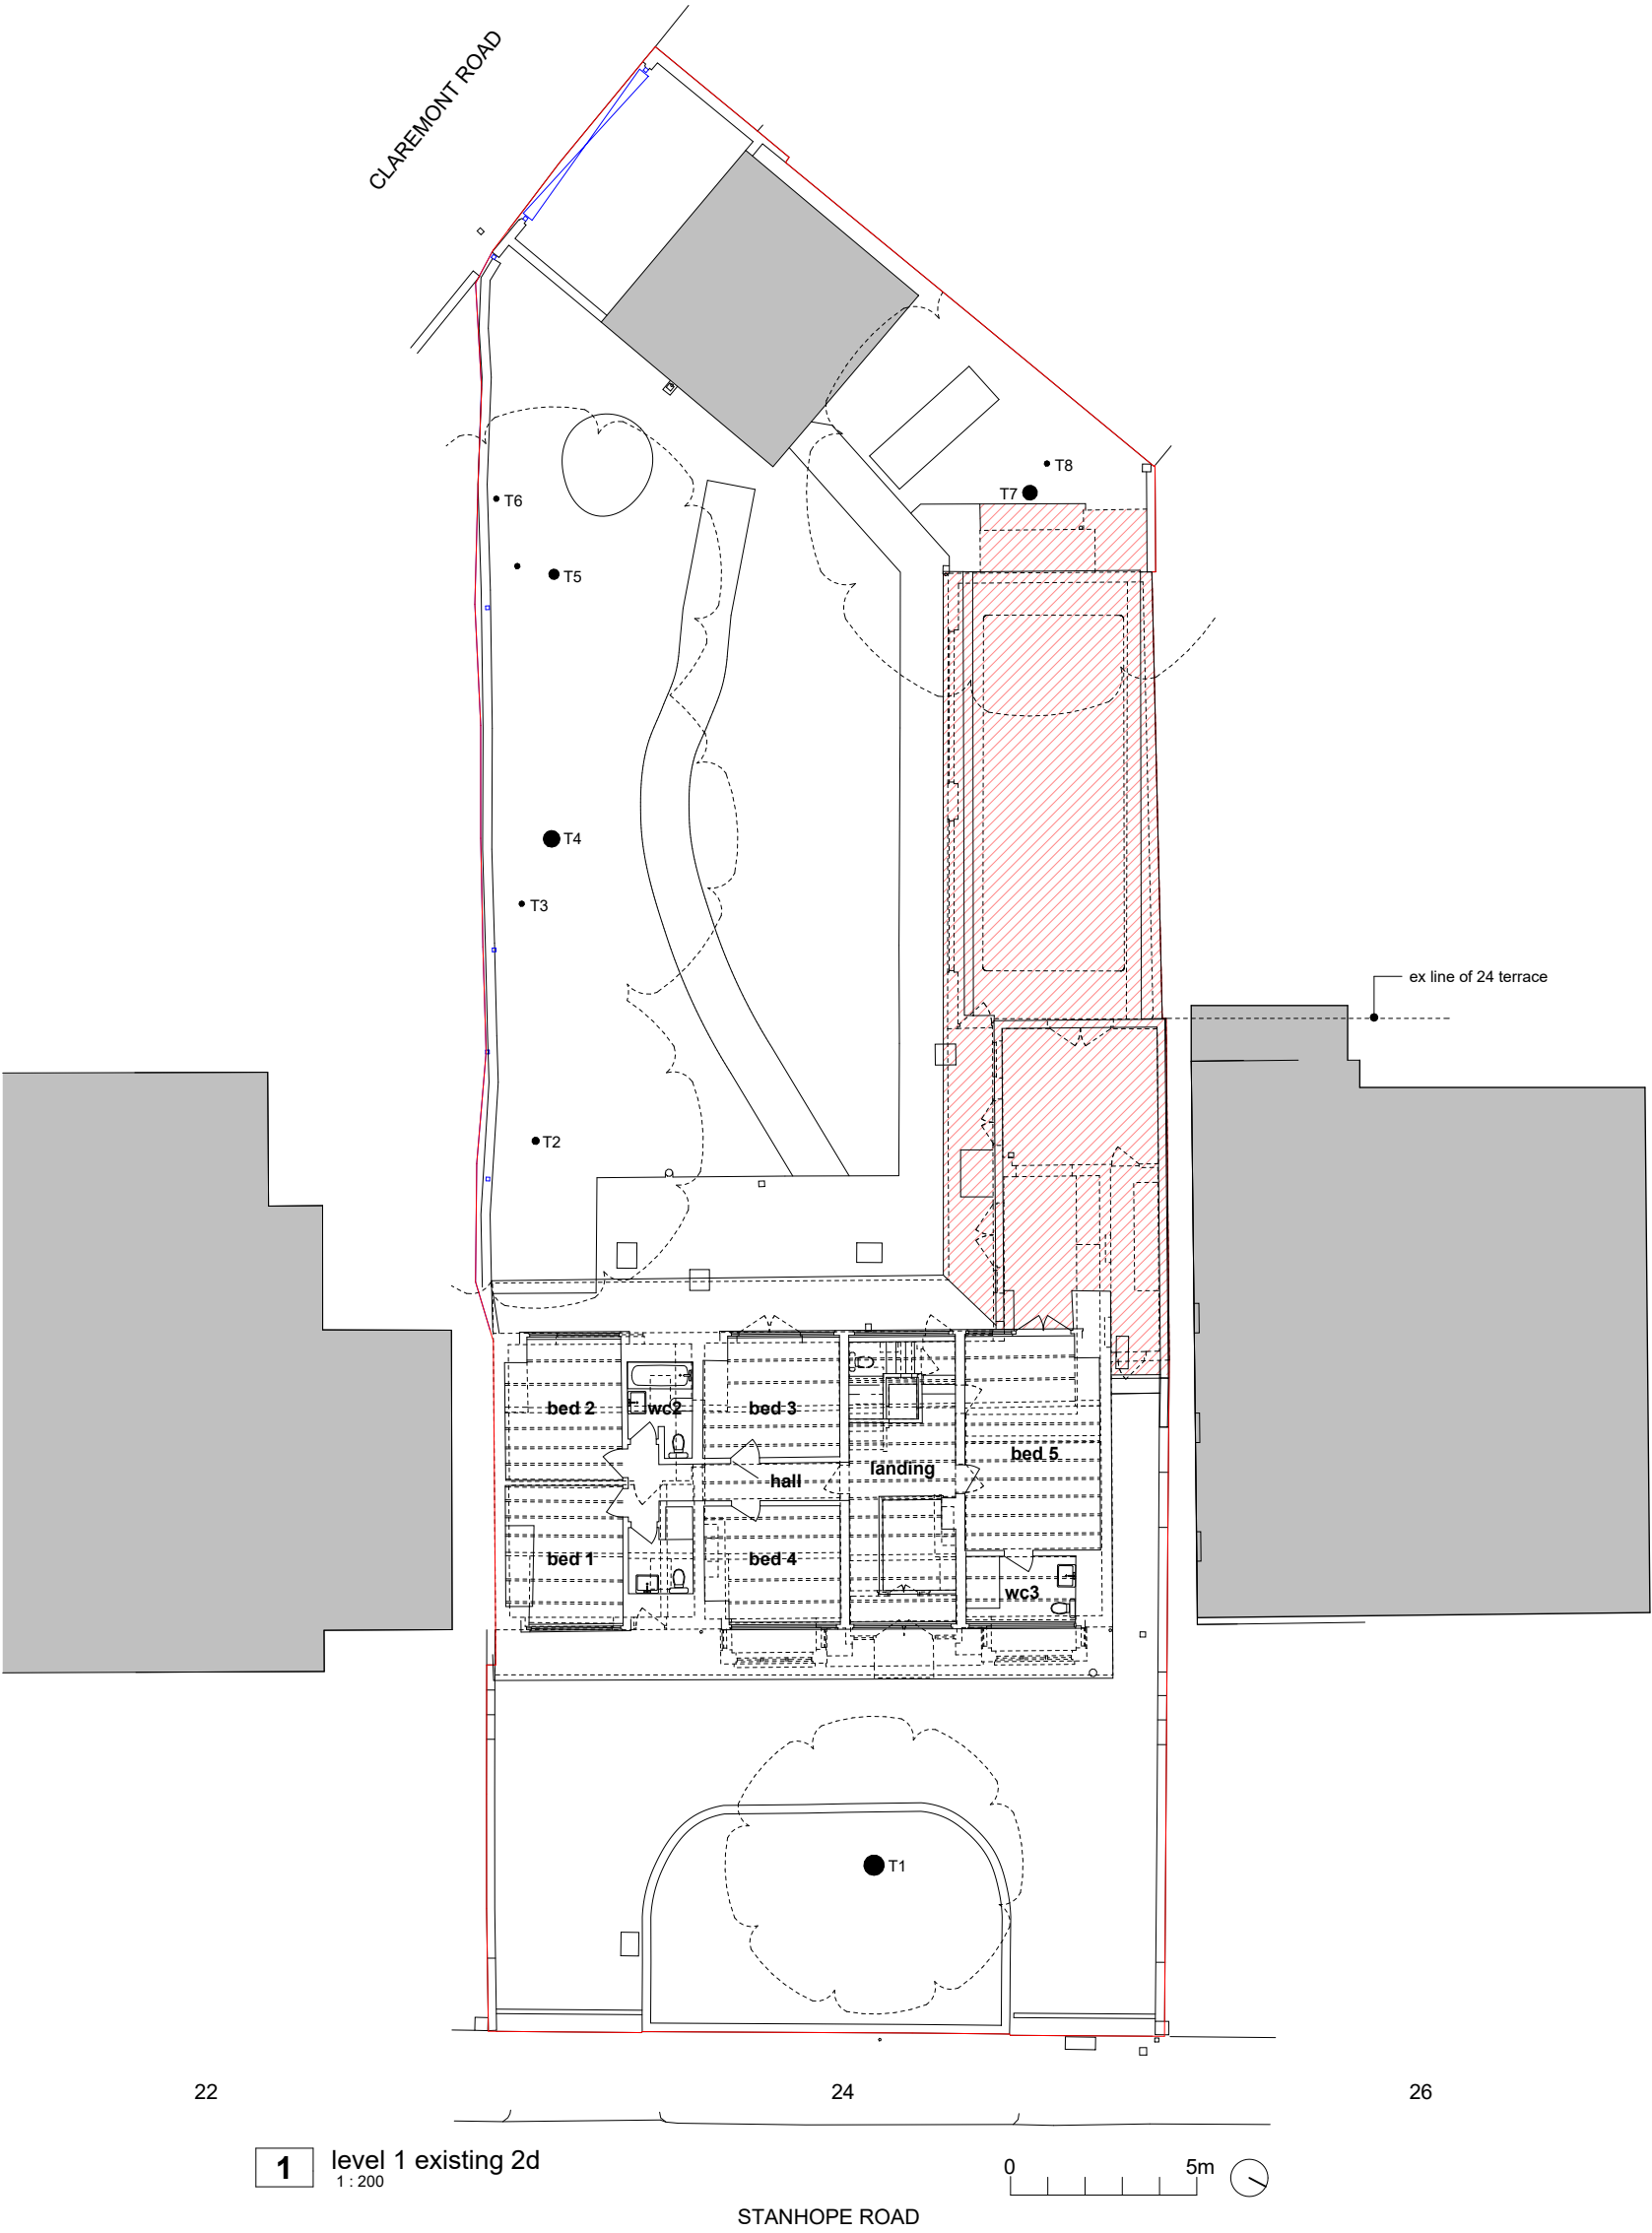

1 level 1 existing 2d
1:200


02	Issued for Planning	05.09.2023	JF
01	Issued for Planning	18.08.2023	JF
rev	description	date	check

project:	24 Stanhope Road London N6 5NG
status:	INFORMATION - NOT FOR CONSTRUCTION
All dimensions are indicative and must be verified on site with a full measured post-demolition survey prior to any manufacturing, setting out and construction. This design and drawing is subject to the copyright of the Architect and are not to be reproduced without the consent of the Architect. © J Foster Architects Ltd.	

sheet:	22.STA 01 002	revision:	
name:	PLANS EXISTING		
1:200	@ A3	date:	05/11/22
drawn:	Author	check:	Checker

J FOSTER ARCHITECTS

+44 (0) 7974 662637 www.jfosterarchitects.co.uk
210 Regent Studios, 1 Thane Villas London N7 7PH

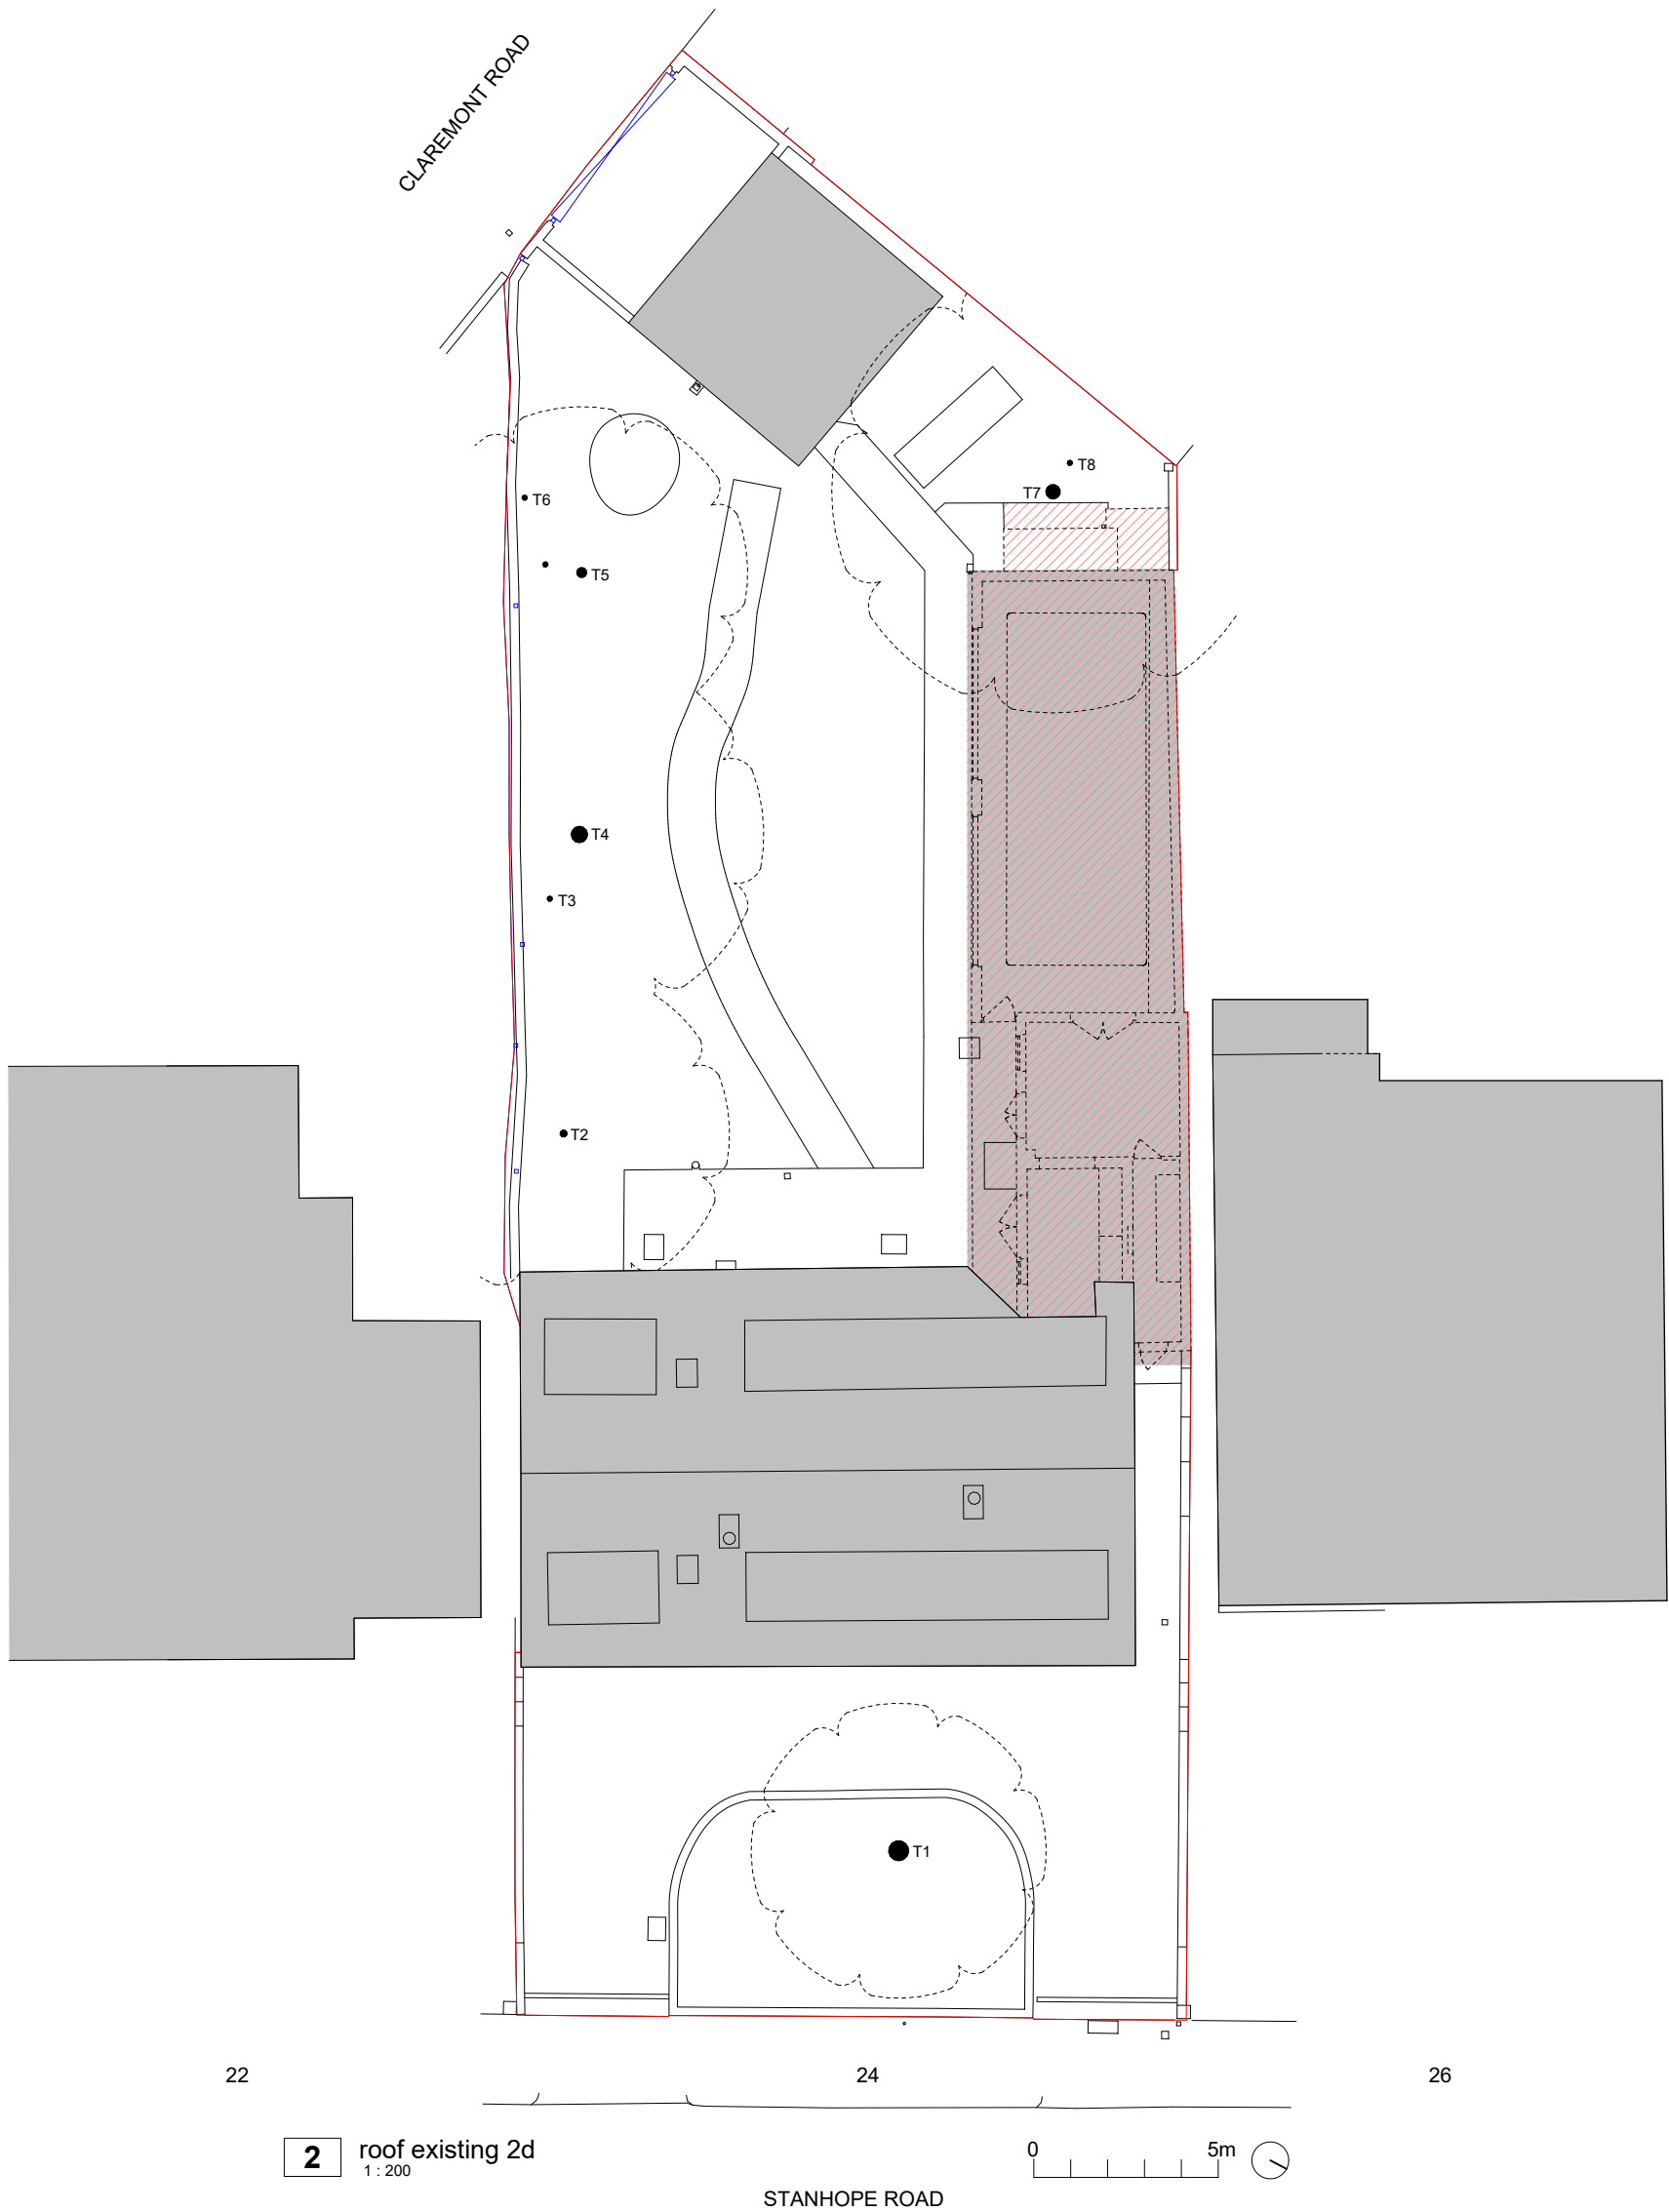


02	Issued for Planning	05.09.2023	JF
01	Issued for Planning	18.08.2023	JF
rev	description	date	check

project:	24 Stanhope Road London N6 5NG
status:	INFORMATION - NOT FOR CONSTRUCTION
All dimensions are indicative and must be verified on site with a full measured post-demolition survey prior to any manufacturing, setting out and construction. This design and drawing is subject to the copyright of the Architect and are not to be reproduced without the consent of the Architect. © J Foster Architects Ltd.	

sheet:	22.STA 01 003	revision:	
name:	PLANS EXISTING		
1:200	@ A3	date:	05/11/22
drawn:	Author	check:	Checker

J FOSTER ARCHITECTS
+44 (0) 7974 662637 www.jfoosterarchitects.co.uk 210 Regent Studios, 1 Thane Villas London N7 7PH

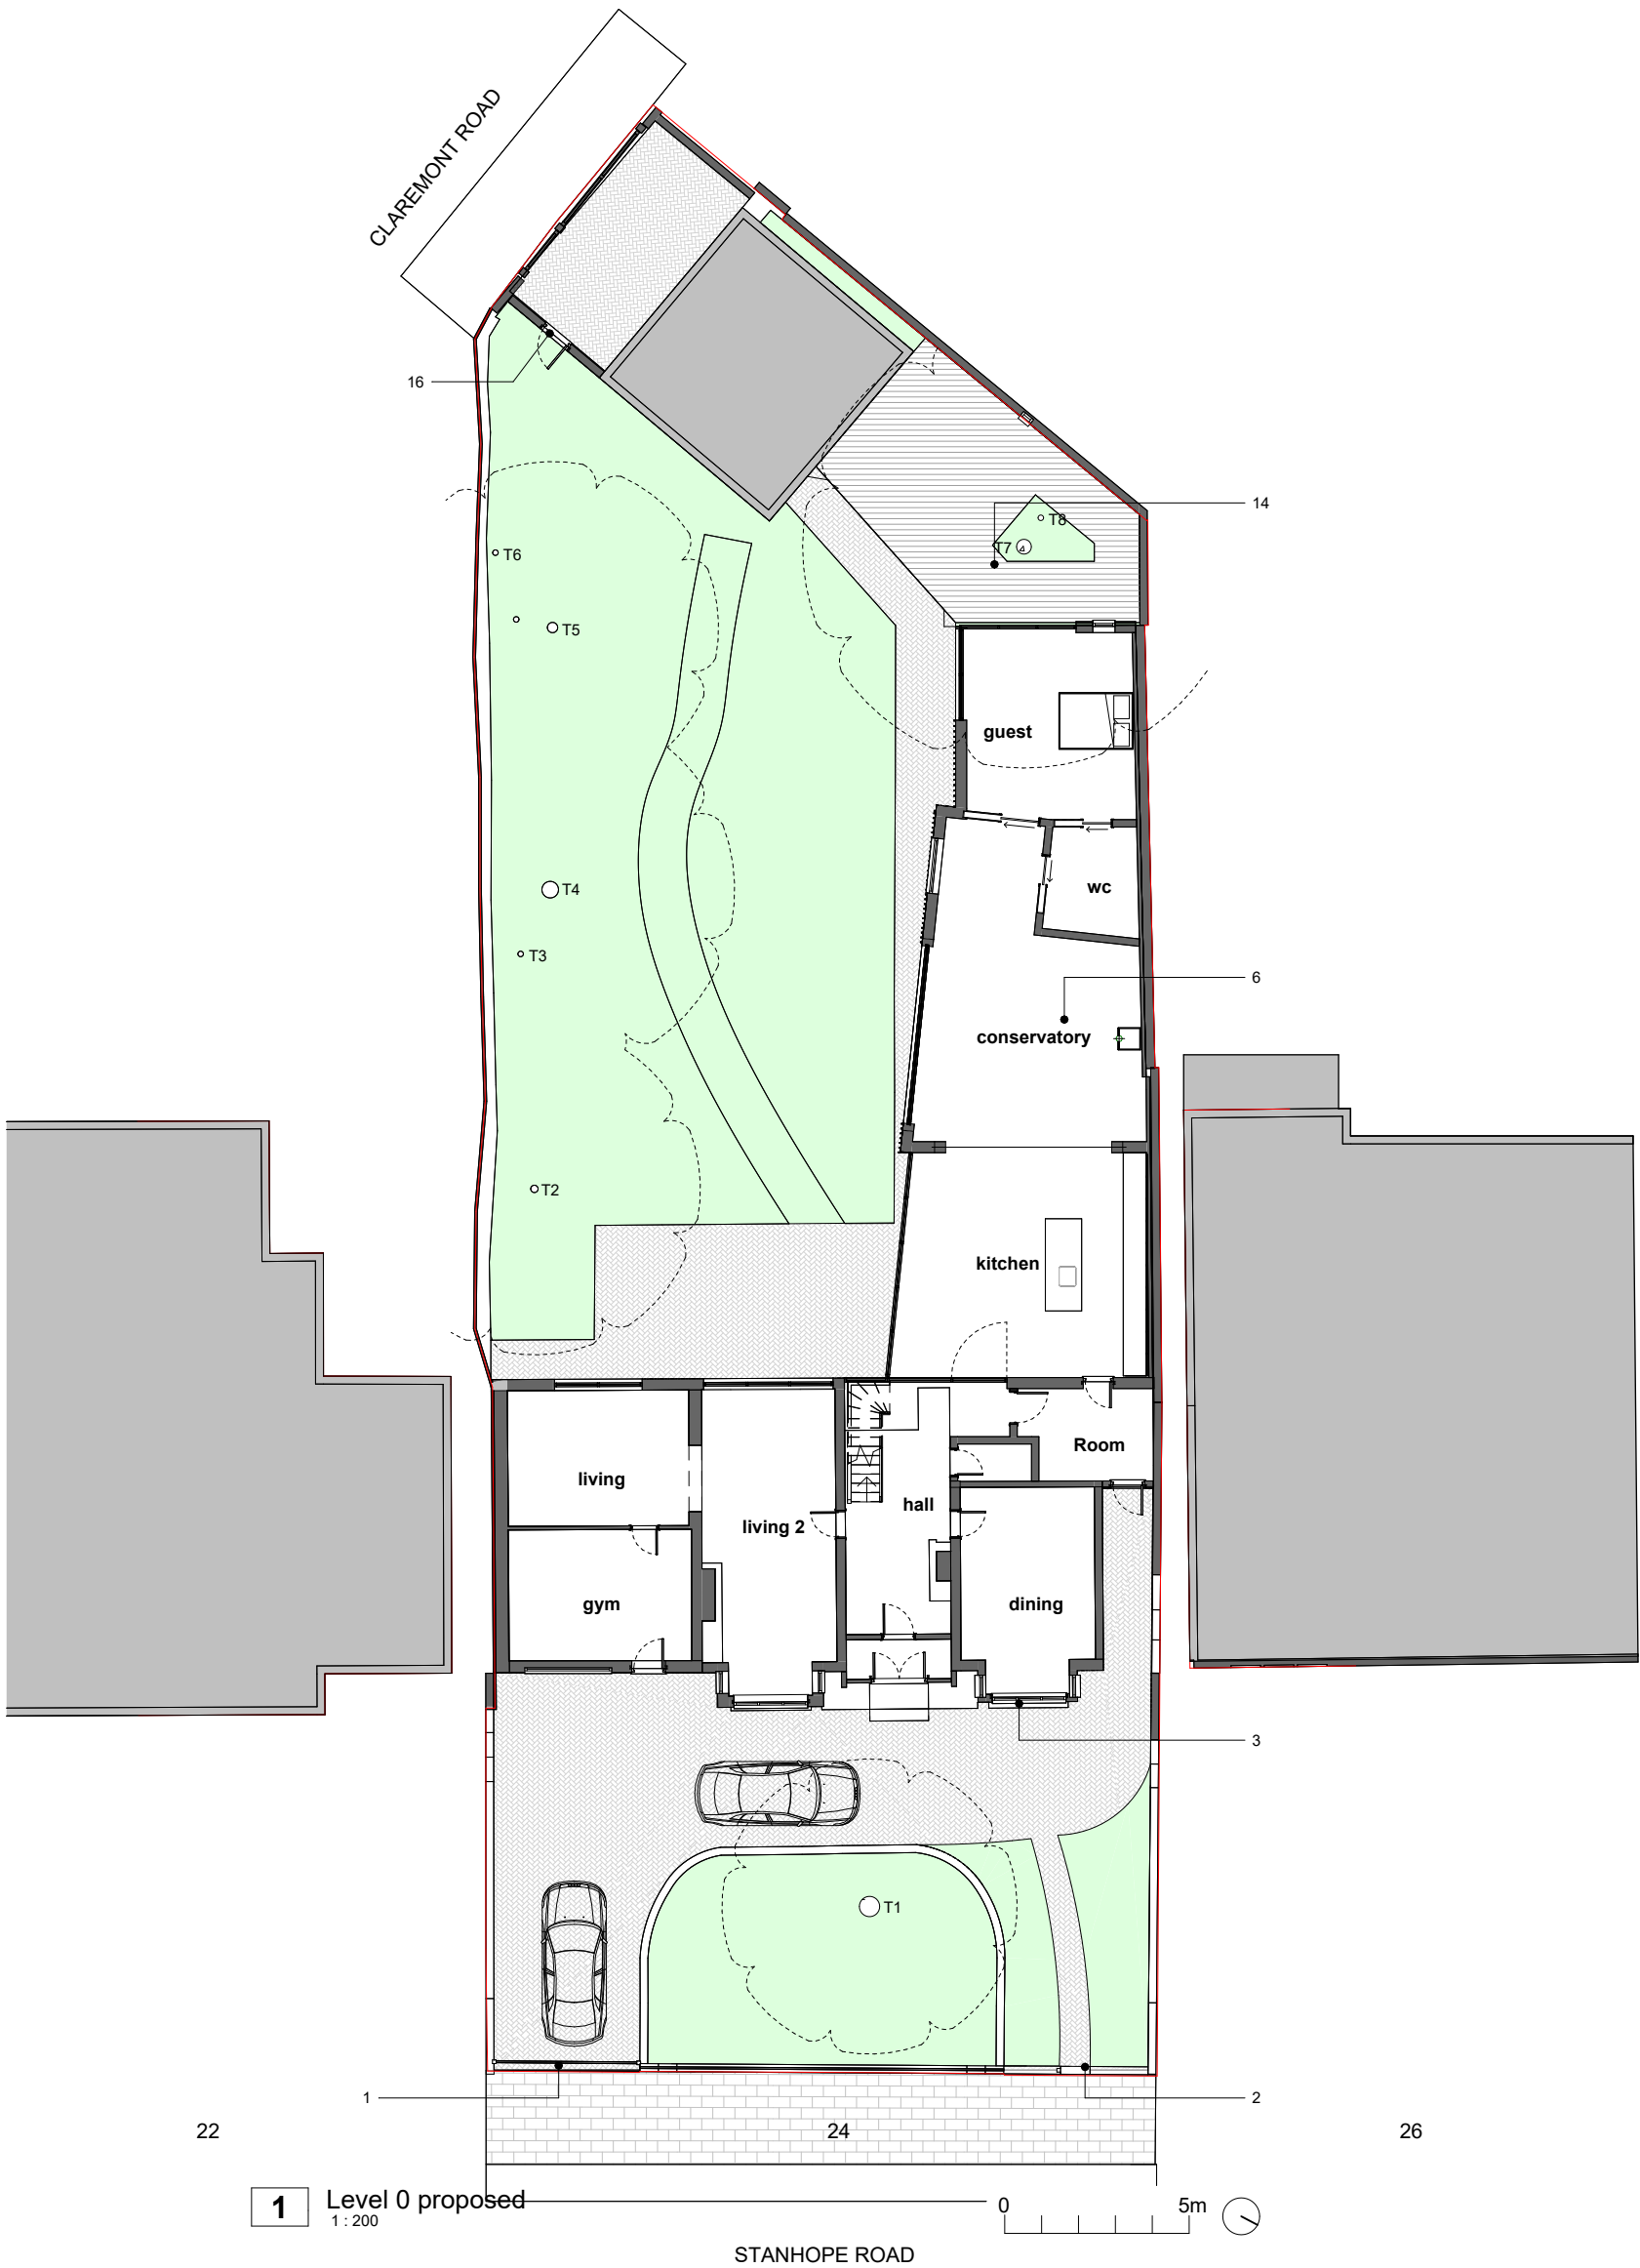

- KEY**
- 1. new sliding gate
 - 2. new garden gate
 - 3. remove clay tile plinths
 - 4. raise dormers new windows and doors
 - 5. remove chimney stacks
- Rear**
- 6. new single storey rear extension (ground floor)
 - 7. new single storey extension (first floor)
 - 8. new pergola roof terrace
 - 9. new green roof
 - 10. new glass balustrade
 - 11. raise dormers new windows and doors
 - 12. new timber brise soleil
 - 13. new Timber cladding
- Garden**
- 14 new Pergola and decking to garden
 - 15. new canopy (glazed / translucent)
 - 16. new garden door


02	Issued for Planning	05.09.2023	JF
01	Issued for Planning	18.08.2023	JF
rev	description	date	check

project:	24 Stanhope Road London N6 5NG
status:	INFORMATION - NOT FOR CONSTRUCTION
All dimensions are indicative and must be verified on site with a full measured post-demolition survey prior to any manufacturing, setting out and construction. This design and drawing is subject to the copyright of the Architect and are not to be reproduced without the consent of the Architect © J Foster Architects Ltd.	

sheet:	22.STA 01 005	revision:	
name:	PLANS PROPOSED		
1:200	@ A3	date:	05/12/22
drawn:	Author	check:	Checker

J FOSTER ARCHITECTS

+44 (0) 7974 662637 www.jfosterarchitects.co.uk
210 Regent Studios, 1 Thane Villas London N7 7PH

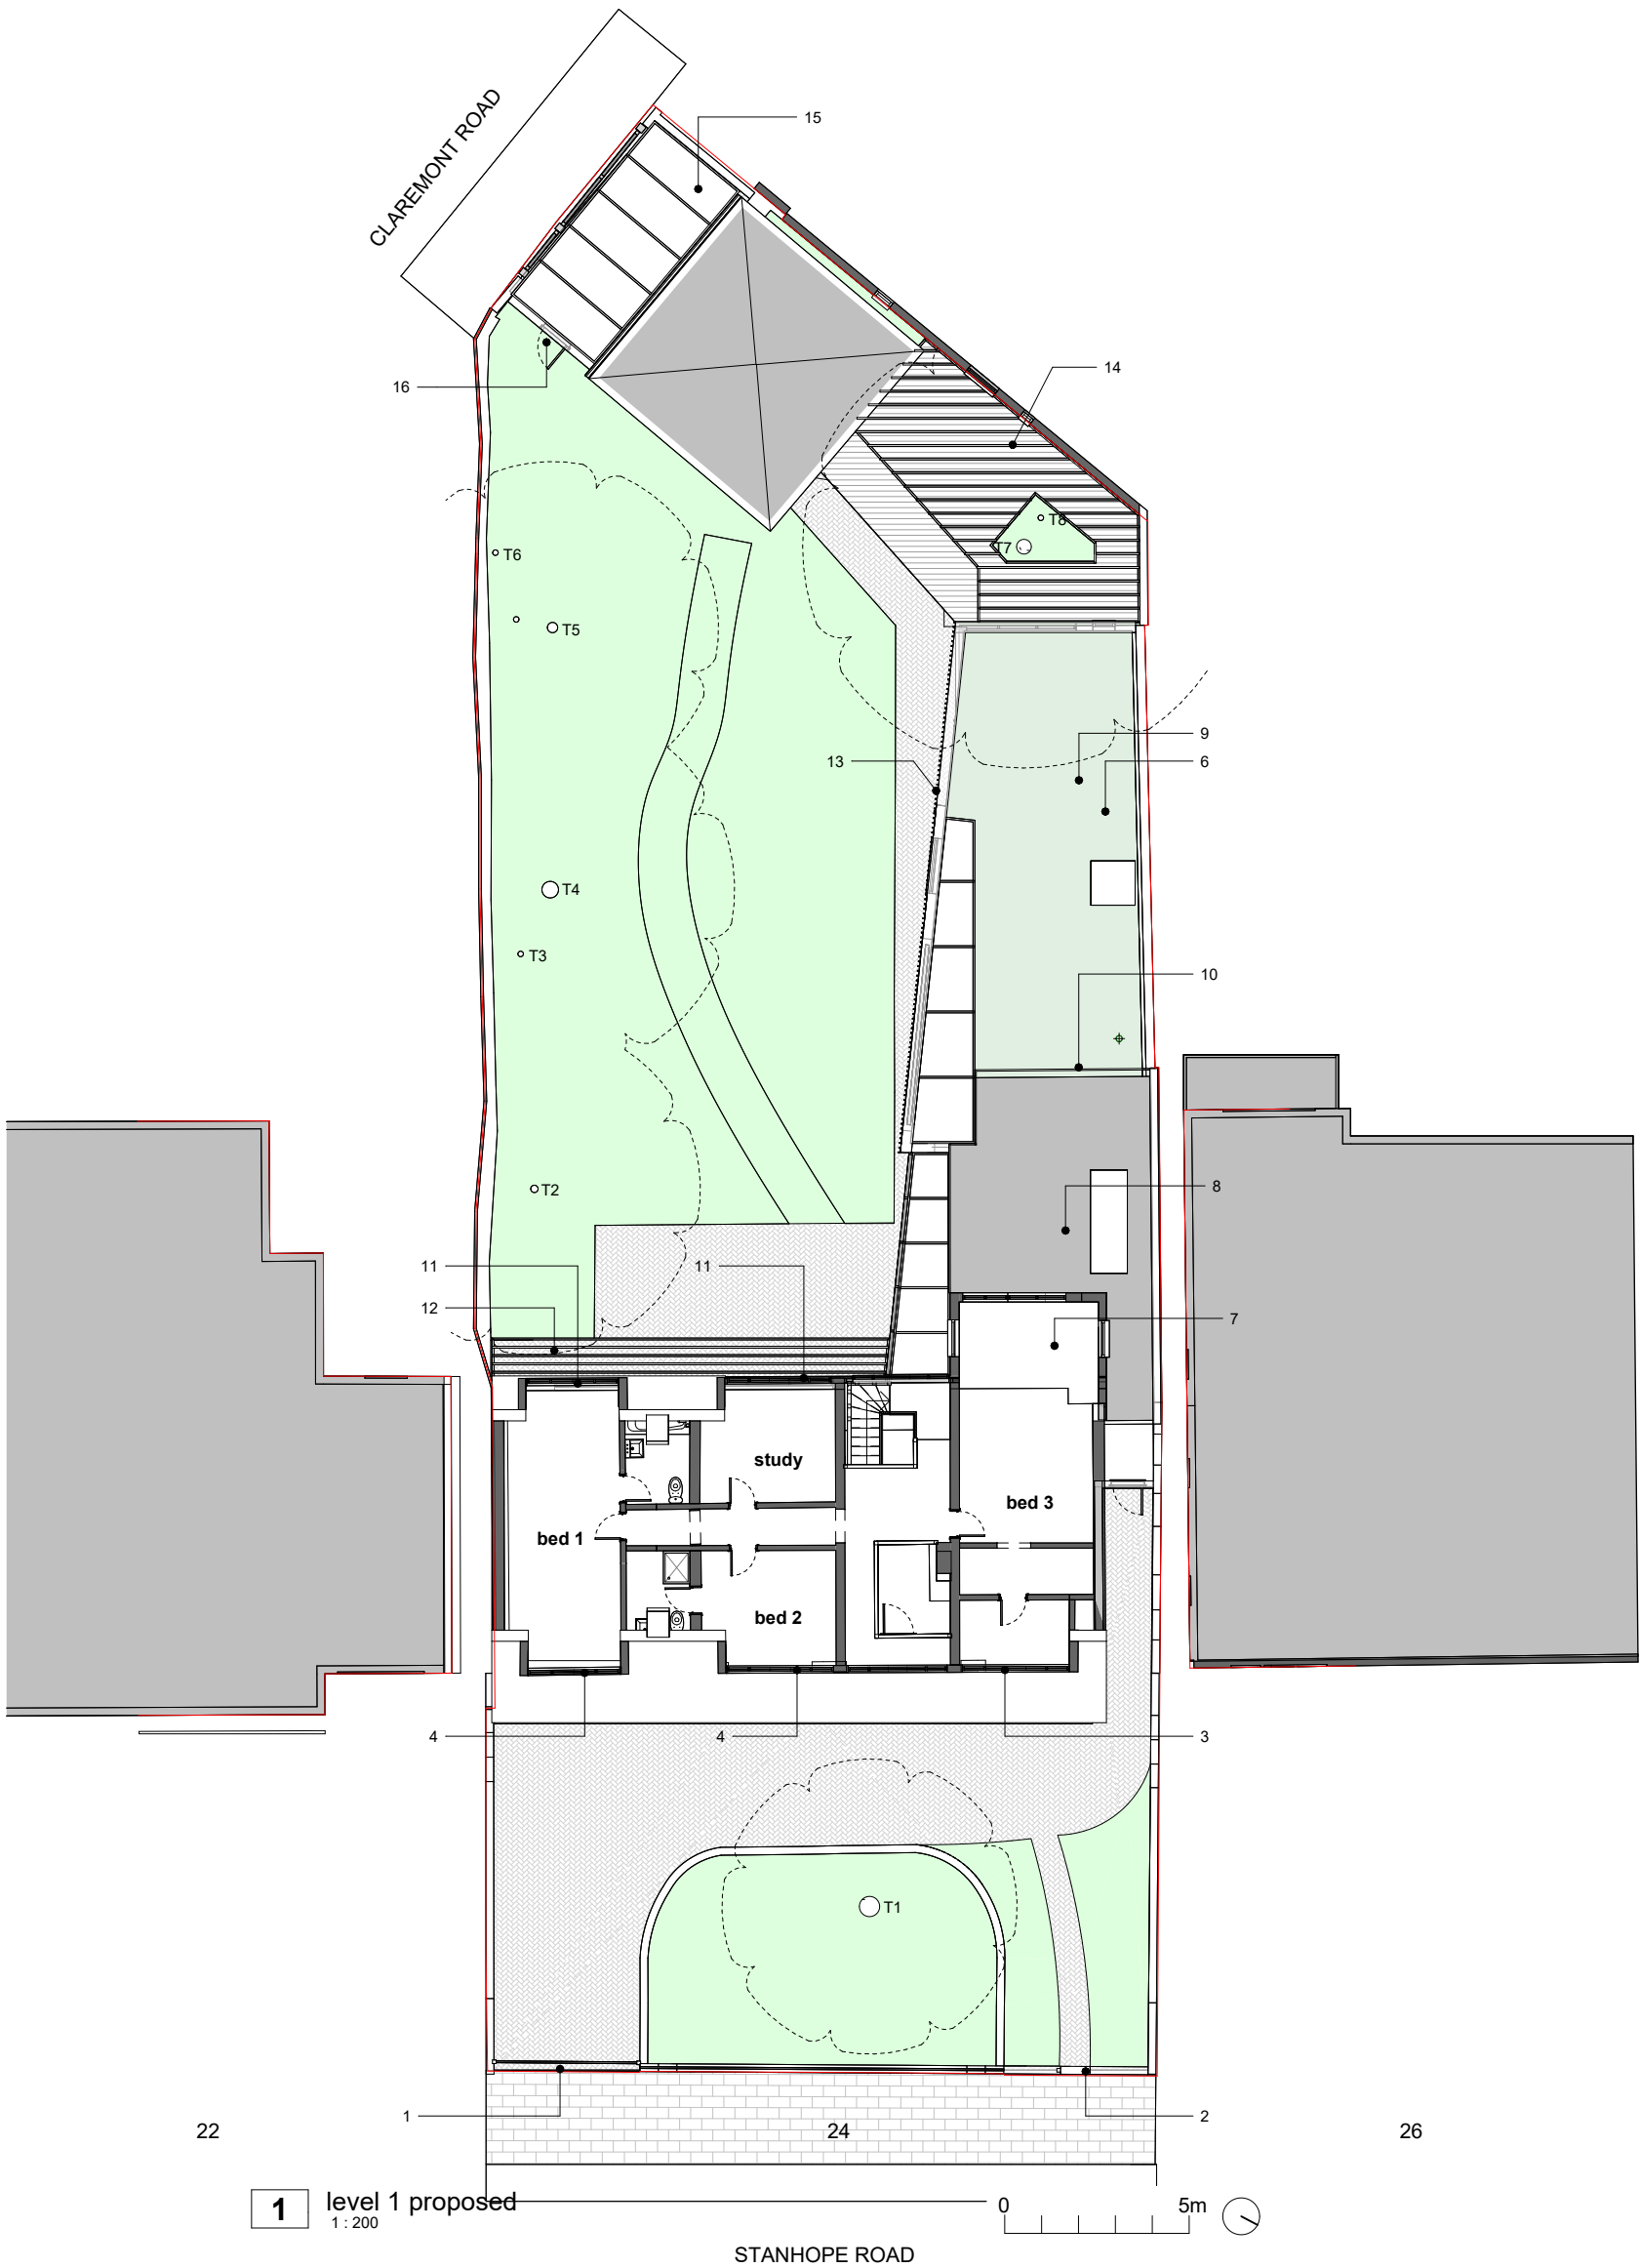

- KEY**
- 1. new sliding gate
 - 2. new garden gate
 - 3. remove clay tile plinths
 - 4. raise dormers new windows and doors
 - 5. remove chimney stacks
- Rear**
- 6. new single storey rear extension (ground floor)
 - 7. new single storey extension (first floor)
 - 8. new pergola roof terrace
 - 9. new green roof
 - 10. new glass balustrade
 - 11. raise dormers new windows and doors
 - 12. new timber brise soleil
 - 13. new Timber cladding
- Garden**
- 14 new Pergola and decking to garden
 - 15. new canopy (glazed / translucent)
 - 16. new garden door


02	Issued for Planning	05.09.2023	JF
01	Issued for Planning	18.08.2023	JF
rev	description	date	check

project:	24 Stanhope Road London N6 5NG
status:	INFORMATION - NOT FOR CONSTRUCTION
All dimensions are indicative and must be verified on site with a full measured post-demolition survey prior to any manufacturing, setting out and construction. This design and drawing is subject to the copyright of the Architect and are not to be reproduced without the consent of the Architect © J Foster Architects Ltd.	

sheet:	22.STA 01 006	revision:	
name:	PLANS PROPOSED		
1 : 200	@ A3	date:	05/12/22
drawn:	Author	check:	Checker

J FOSTER ARCHITECTS

+44 (0) 7974 662637 www.jfosterarchitects.co.uk
210 Regent Studios, 1 Thane Villas London N7 7PH

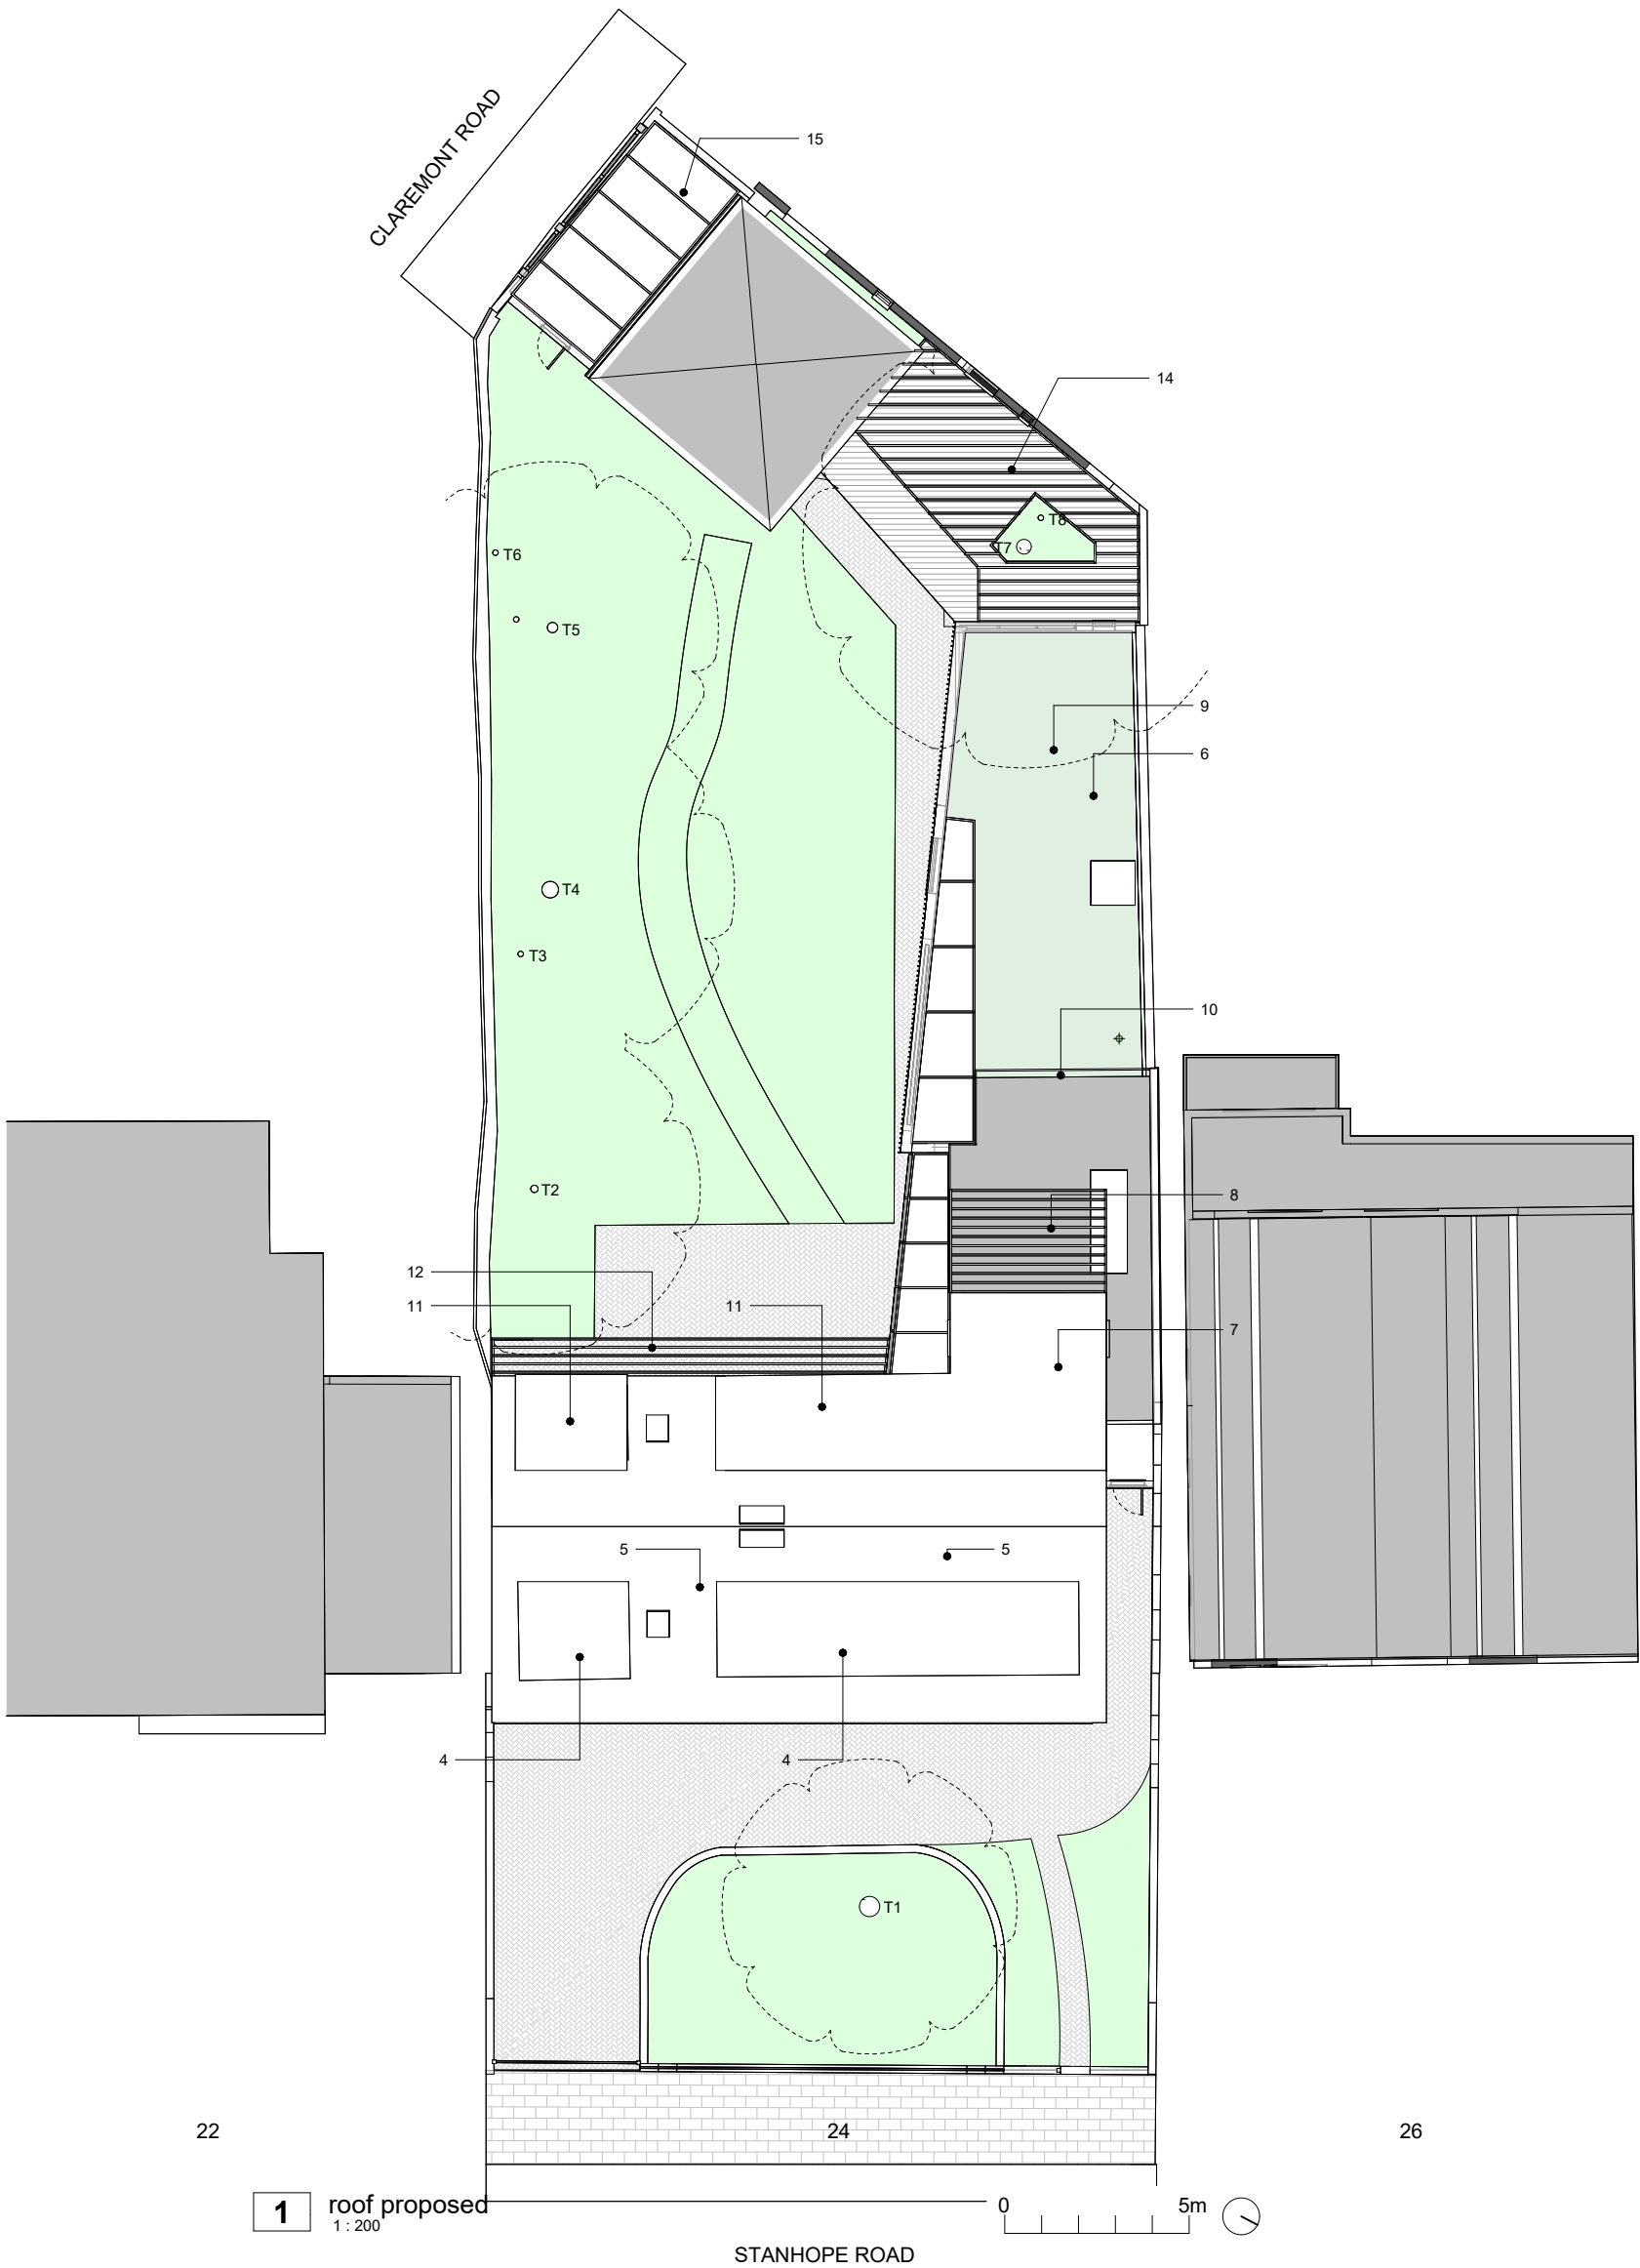

- KEY**
- 1. new sliding gate
 - 2. new garden gate
 - 3. remove clay tile plinths
 - 4. raise dormers new windows and doors
 - 5. remove chimney stacks
- Rear**
- 6. new single storey rear extension (ground floor)
 - 7. new single storey extension (first floor)
 - 8. new pergola roof terrace
 - 9. new green roof
 - 10. new glass balustrade
 - 11. raise dormers new windows and doors
 - 12. new timber brise soleil
 - 13. new Timber cladding
- Garden**
- 14 new Pergola and decking to garden
 - 15. new canopy (glazed / translucent)
 - 16. new garden door

02	Issued for Planning	05.09.2023	JF
01	Issued for Planning	18.08.2023	JF
rev	description	date	check

project:	24 Stanhope Road London N6 5NG
status:	INFORMATION - NOT FOR CONSTRUCTION
All dimensions are indicative and must be verified on site with a full measured post-demolition survey prior to any manufacturing, setting out and construction. This design and drawing is subject to the copyright of the Architect and are not to be reproduced without the consent of the Architect © J Foster Architects Ltd.	

sheet:	22.STA 01 007	revision:	
name:	PLANS PROPOSED		
1 : 200	@ A3	date:	05/12/22
drawn:	Author	check:	Checker

J FOSTER ARCHITECTS

+44 (0) 7974 662637 www.jfosterarchitects.co.uk
210 Regent Studios, 1 Thane Villas London N7 7PH