




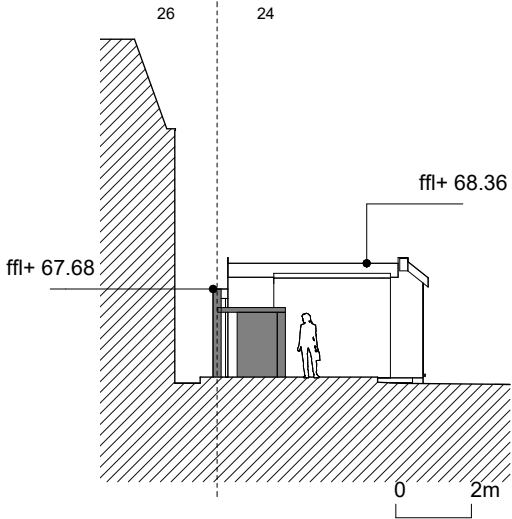

3 Elev rear 2 ex
1 : 200

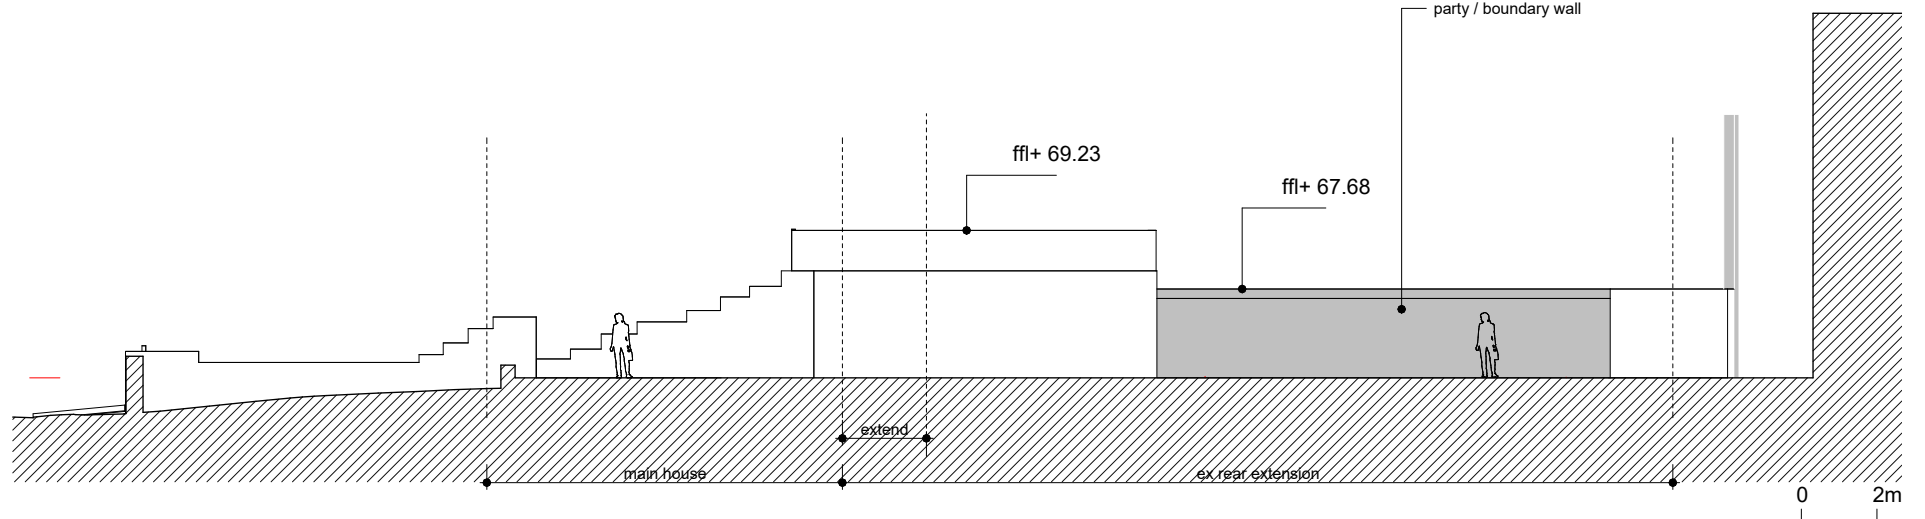

2 Section CC ex (profile of 26 party wall)
1 : 200

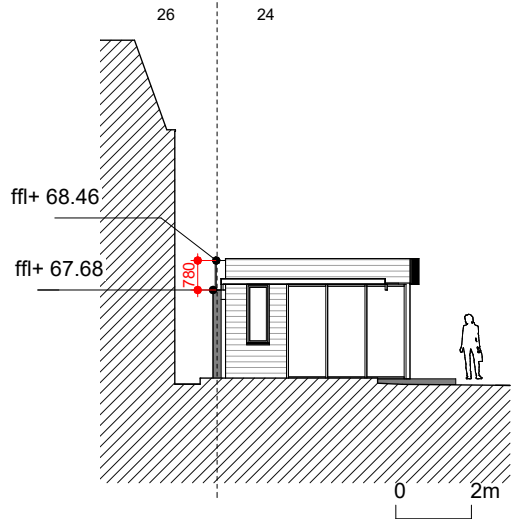


1 Elev rear 2 pr
1 : 200

- KEY**
1. new sliding gate
 2. new garden gate
 3. remove clay tile plinths
 4. raise dormers new windows and doors
 5. remove chimney stacks

- Rear**
6. new single storey rear extension (ground floor)
 7. new single storey extension (first floor)
 8. new pergola roof terrace
 9. new green roof
 10. new glass balustrade
 11. raise dormers new windows and doors
 12. new timber brise soleil
 13. new Timber cladding

- Garden**
- 14 new Pergola and decking to garden
 15. new canopy (glazed / translucent)
 16. new garden door

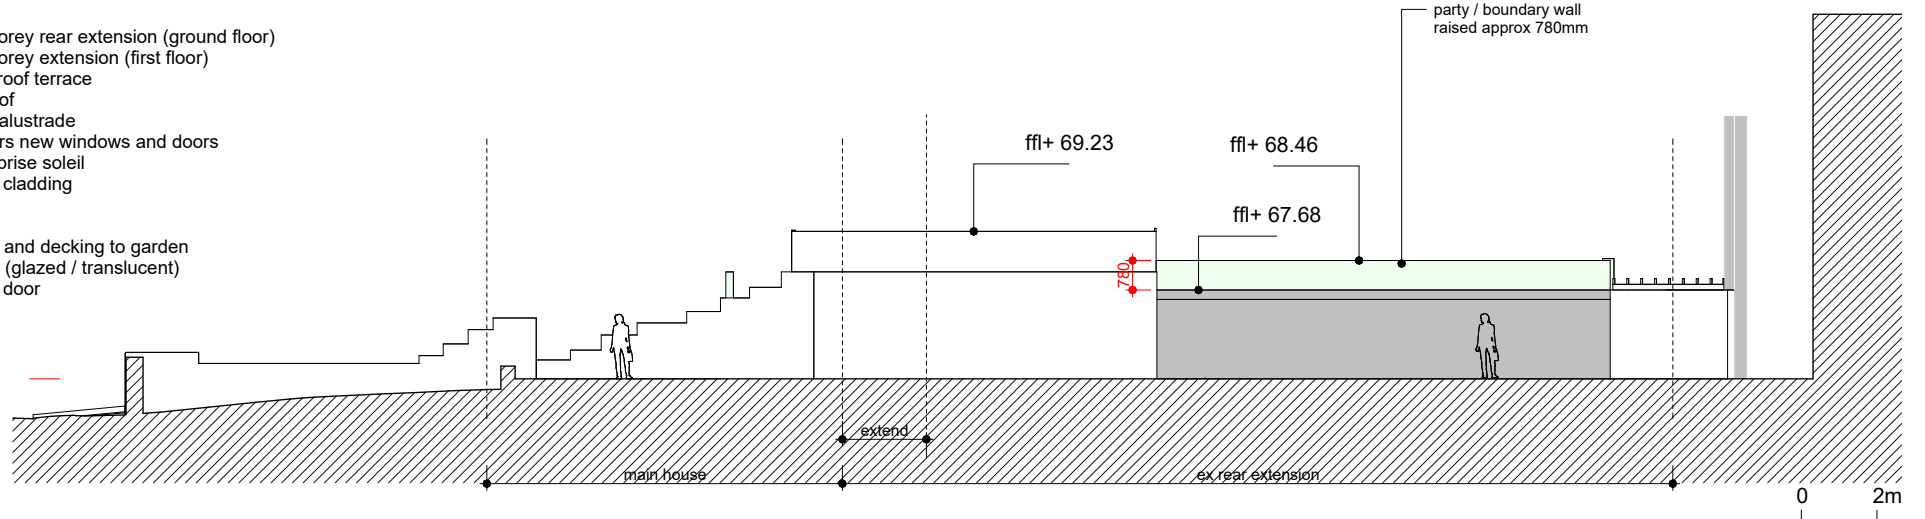

4 Section CC pr (profile of 26 party wall)
1 : 200

01	Issued for Planning	24.10.2023	JF
rev	description	date	check

project:	24 Stanhope Road London N6 5NG
status:	INFORMATION - NOT FOR CONSTRUCTION
All dimensions are indicative and must be verified on site with a full measured post-demolition survey prior to any manufacturing, setting out and construction. This design and drawing is subject to the copyright of the Architect and are not to be reproduced without the consent of the Architect. © J Foster Architects Ltd.	

sheet:	22.STA 02 005	revision:	01
name:	ELEVS PROPOSED		
1 : 200	@ A3	date:	05/12/22
drawn:	Author	check:	Checker

J FOSTER ARCHITECTS
+44 (0) 7974 662637 www.jfoosterarchitects.co.uk 210 Regent Studios, 1 Thane Villas London N7 7PH