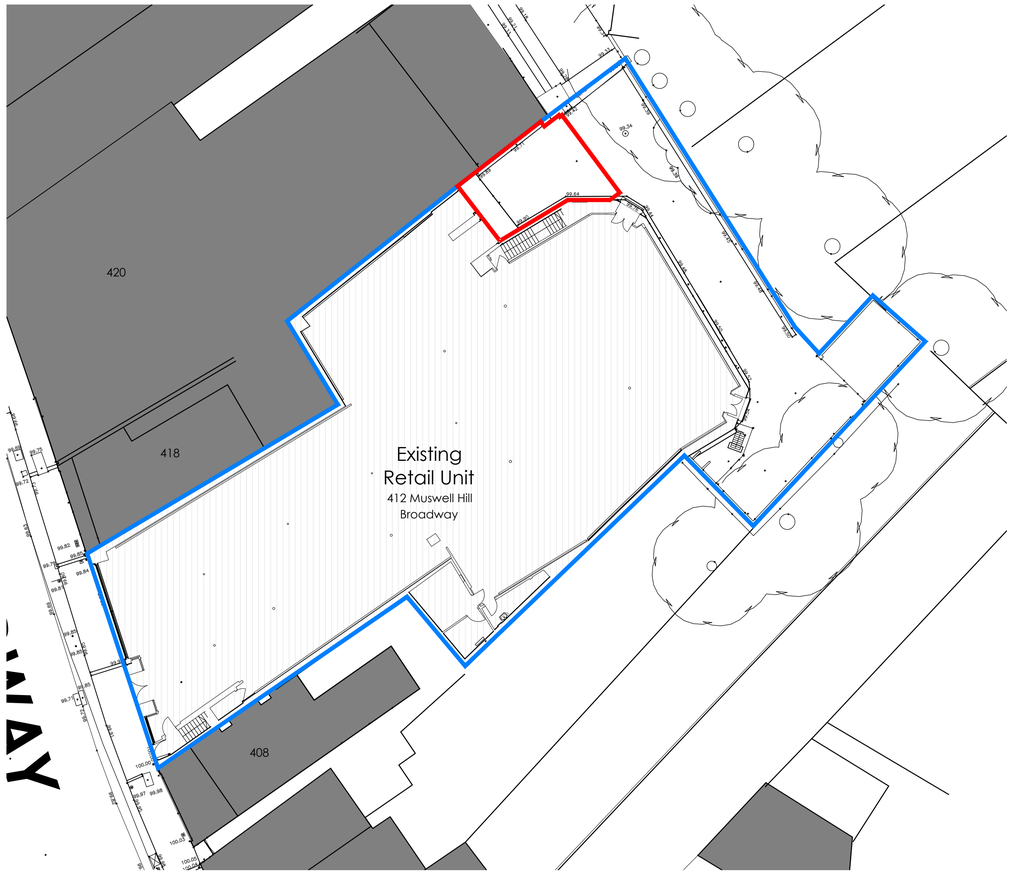


**EXISTING SITE PLAN**
1:200 Scale

**EXISTING GENERAL ARRANGEMENT PLAN**
1:100 Scale

**VIEW A - EXISTING REAR ELEVATION**
1:100 Scale

**VIEW B - EXISTING SIDE ELEVATION**
1:100 Scale

**EXISTING SITE PLAN, GA PLAN AND ELEVATIONS**
Scale 1:200 / 1:100 @ A1

0 1000 2000 3000 4000 5000mm
SCALE 1:100

0 2 4 6 8 10m
SCALE 1:200

**KEY**
Application Site Boundary
Ownership Boundary

The Harris Group Ltd does not accept liability for any deviation to our drawings or specification. This Drawing is copyright and may not be reproduced in whole or part without written authority. Do not scale off this drawing.

| Rev | Date | Description | Drawn | Chk'd |
|---|---|---|---|---|
| P01 | 17.10.23 | Updated in response to Planning Consultant comments | CMB | SSR |
| P02 | 18.10.23 | Annotation Update. | SSR | SSR |

THE HARRIS PARTNERSHIP
ARCHITECTS
www.harrispartnership.com
WAKEFIELD - T. 01924 291800
2 St John's North, Wakefield, WF1 3QA
MANCHESTER - T. 0161 2388555
Carvers Warehouse, 77 Dale Street, Manchester, M1 2HG
MILTON KEYNES - T. 01908 211 577
The Old Rectory, 79 High Street,Newport Pagnell,MK16 8AB
READING - T. 0118 950 7700
101 London Road, Reading, RG1 5BY
LONDON - T. 020 7409 1215
10 Gees Court, St Christopher's Place, London, W1U 1JJ

Client
AVISON YOUNG

Project Title
PROPOSED PLANT ENCLOSURE

412 MUSWELL HILL BROADWAY
MUSWELL HILL
LONDON N10 1DJ

Drawing Title
EXISTING PLANS AND ELEVATIONS

| Drawn | Checked | Scale @A1 | BIM Status | Date |
|---|---|---|---|---|
| SSR | SSR | 1:100 / 1:200 | N/A | OCT 23 |

| Drawing Status | Rev. | THP Project No |
|---|---|---|
| PLANNING | P02 | 19322 |

| Project No. | Originator | Volume | Level | Type | Role | Number |
|---|---|---|---|---|---|---|
| 19322 | THPM | XX | XX | DR | A | 1001 |