


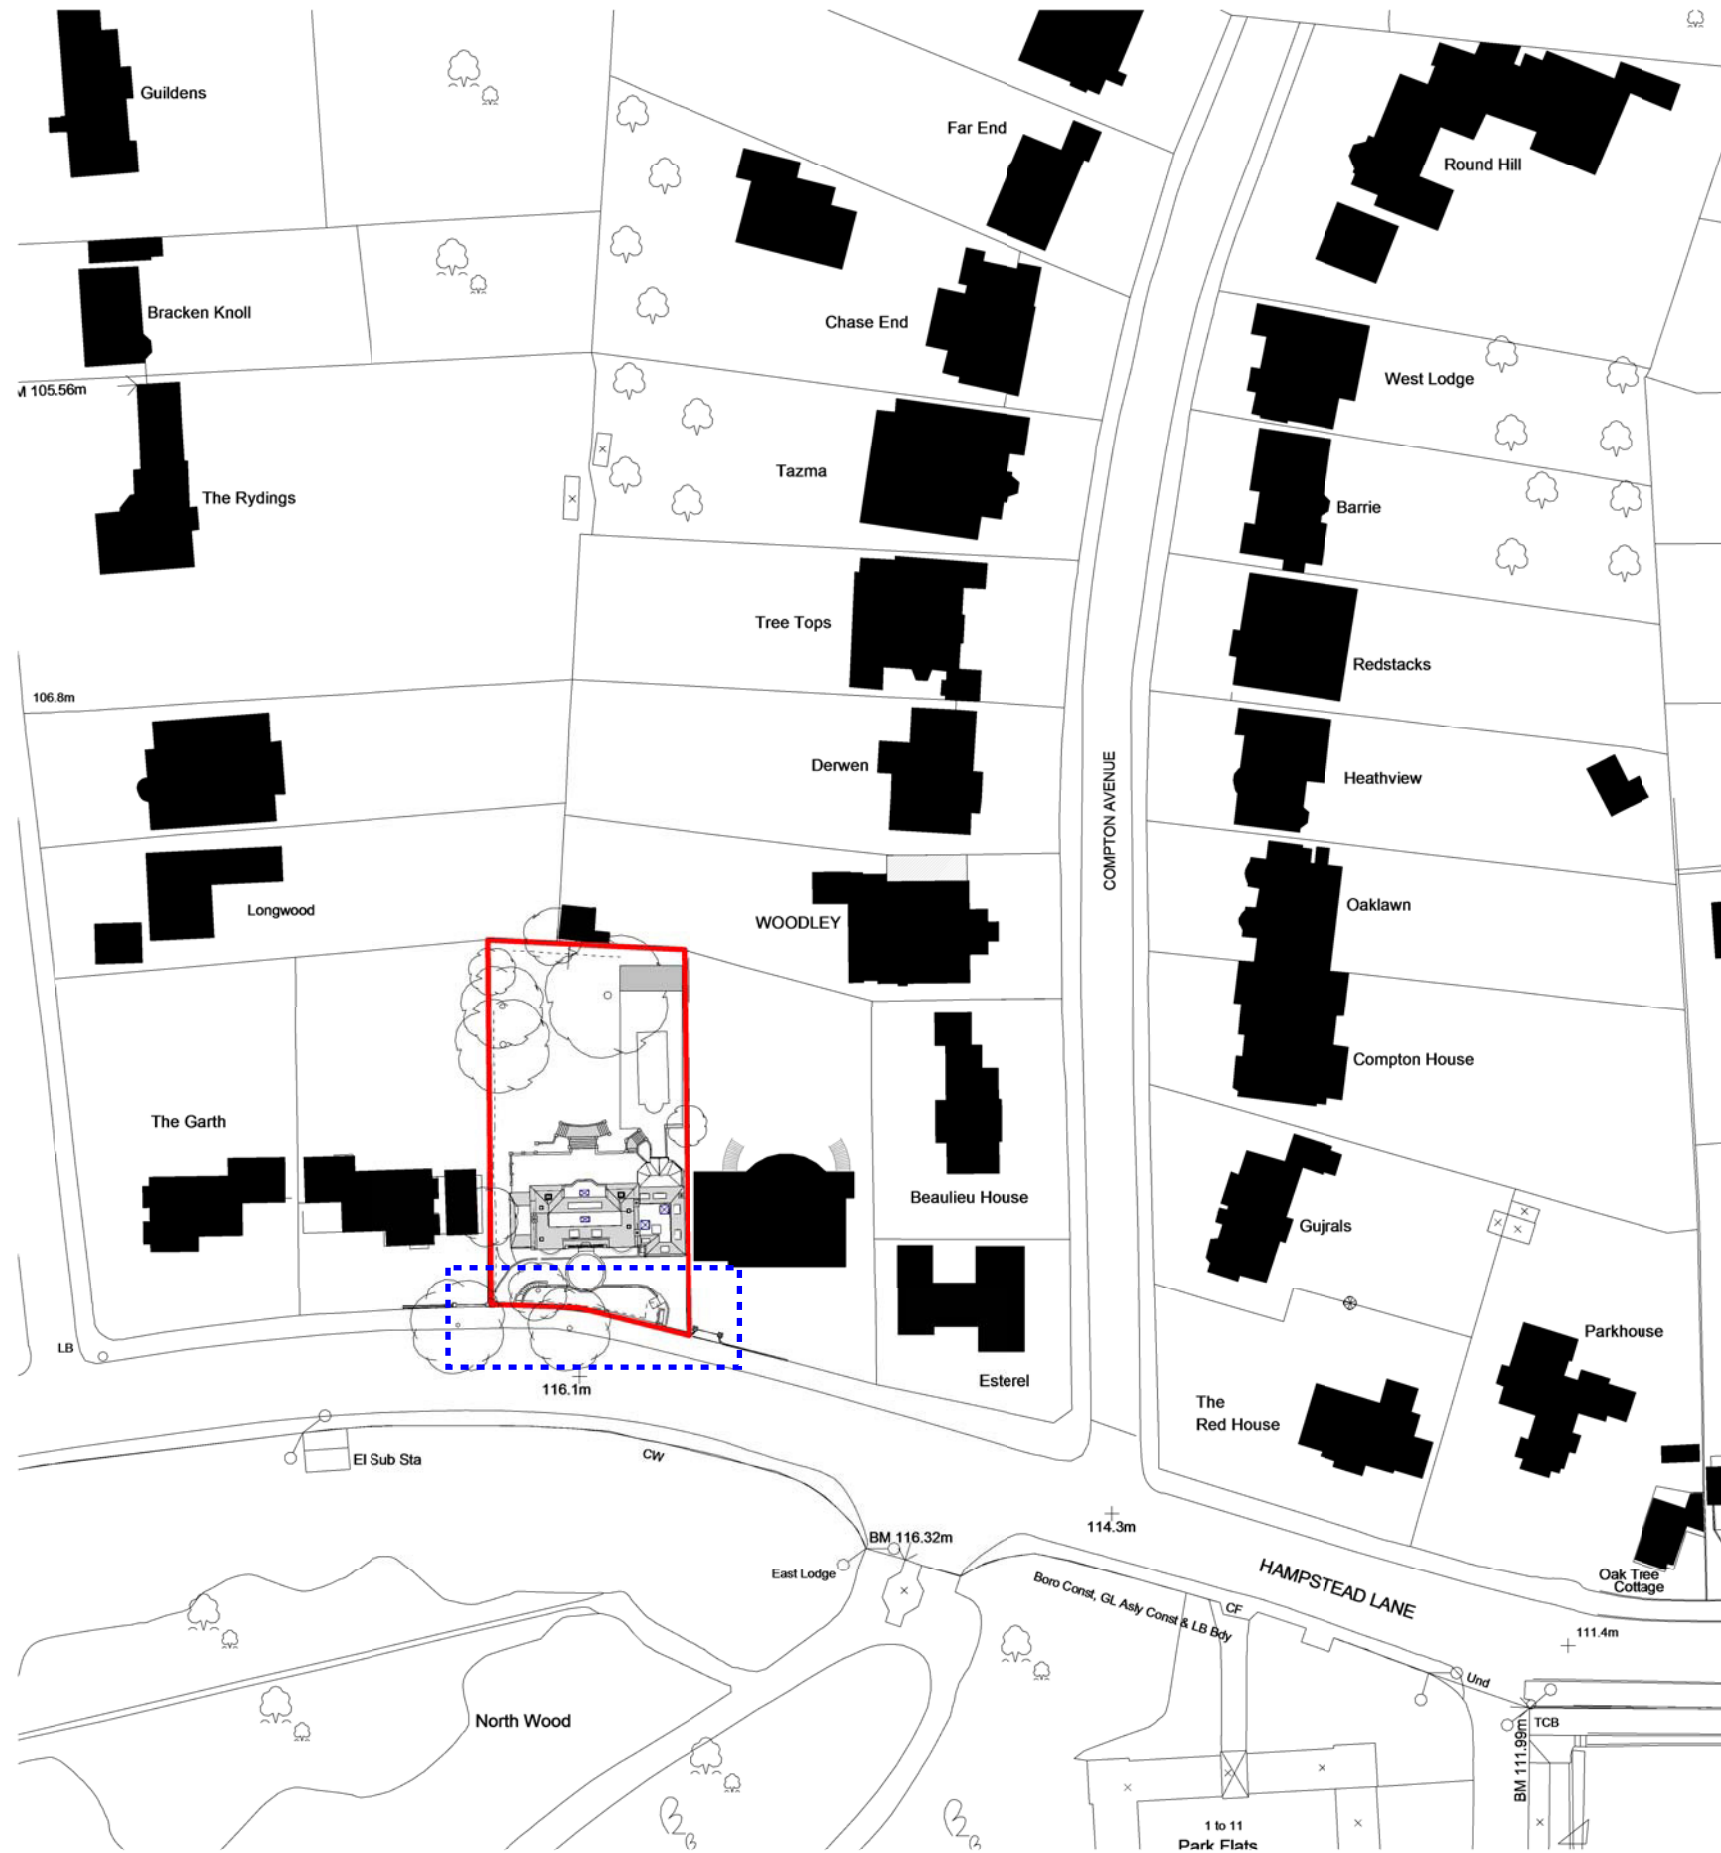

LOCATION PLAN
1 : 1250

General notes:

This drawing is copyright of KSR architects. This drawing must be read in conjunction with the Designer's Risk Assessment, specification and all other relevant documentation and drawings. KSR architects accept no liability for any expense, loss or damage of whatsoever nature and however arising from any variation made to this drawing or in the execution of the work to which it relates which has not been referred to them and their approval obtained.
Do not scale from this drawing or the digital data, only figured dimensions are to be used. For Planning refer to linear scale.
Check all dimensions on site prior to carrying out any works – advice any discrepancy

Notes/Legends

■ ■ ■ ■ ■ Extent of Application

— Assumed Site Boundary

Planning 20.10.23 HF PBR

Rev Notes dd.mm.yy By Chkd

© KSR architects

Stamp

PLANNING

Key Plan

KSRARCHITECTS

KSR Architects LLP
14 Greenland Street
London NW1 0ND

mail@ksrarchitects.com
t: +44 (0)20 7892 5500
www.ksrarchitects.com

Project:

42 Hampstead Lane, N6 4LL

Title:

LOCATION PLAN

Date: 05/27/14 Drawn By: DMIC Checked: RS

Scale: 1 : 1250 @ A3

Project Ref:	Drawing No:	Revision:
HPL	HPL - 001	-