




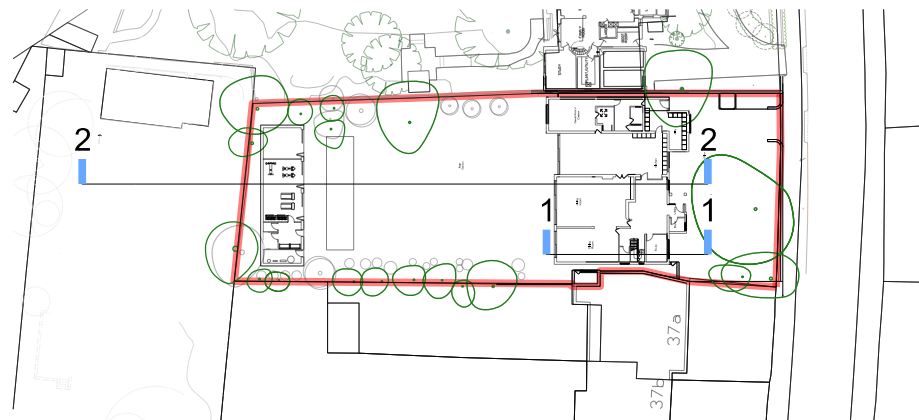

KEY

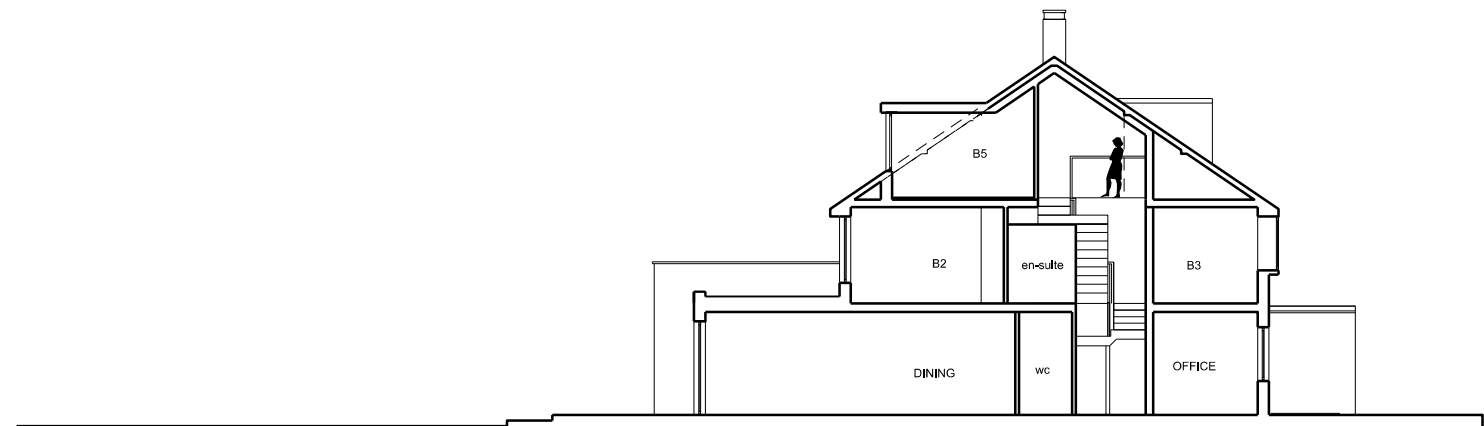

SECTION 1

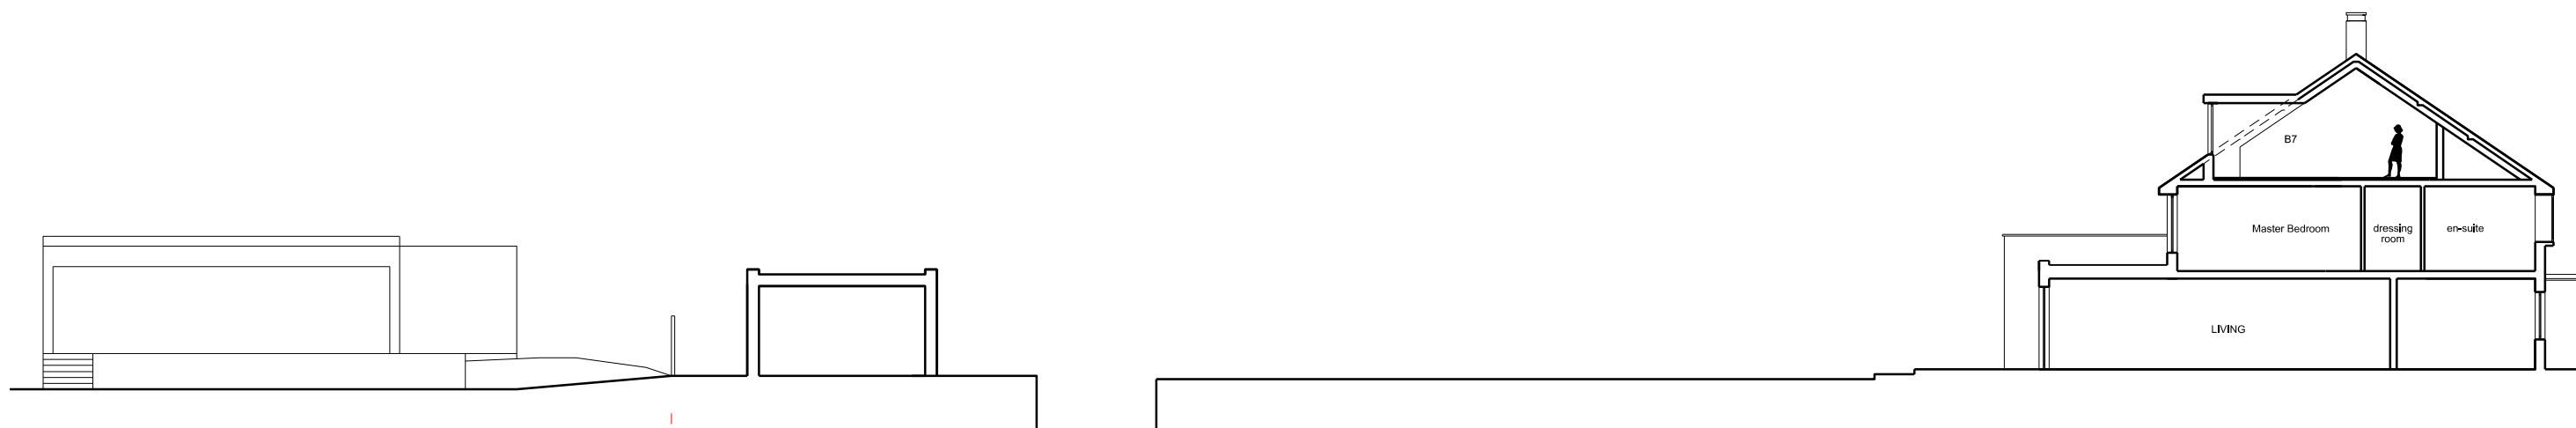

SECTION 2

SITE  
BOUNDARY

Rev A Mar23  
Rev B Oct23

General amendments  
Section 2 amended due to pool relocation

0 2 4 6 10

37 STORMONT ROAD, HIGHGATE, N6 4NR  
PROPOSED SECTIONS

G M L Architects

UNIT 3,1-4 Christina Street, London, EC2A 4PA  
Tel: 020 7729 9595 Fax: 020 7729 1801 info@gmlarchitects.co.uk  
SCALE: 1:200@A3  
ISSUED FOR: PLANNING  
FIRST ISSUED: 15/08/2023  
DRAWN BY: PC CHECK BY: PC

5056/PA/25B