


41 Albert Road N4 3RP - LOCATION PLAN 1:1250

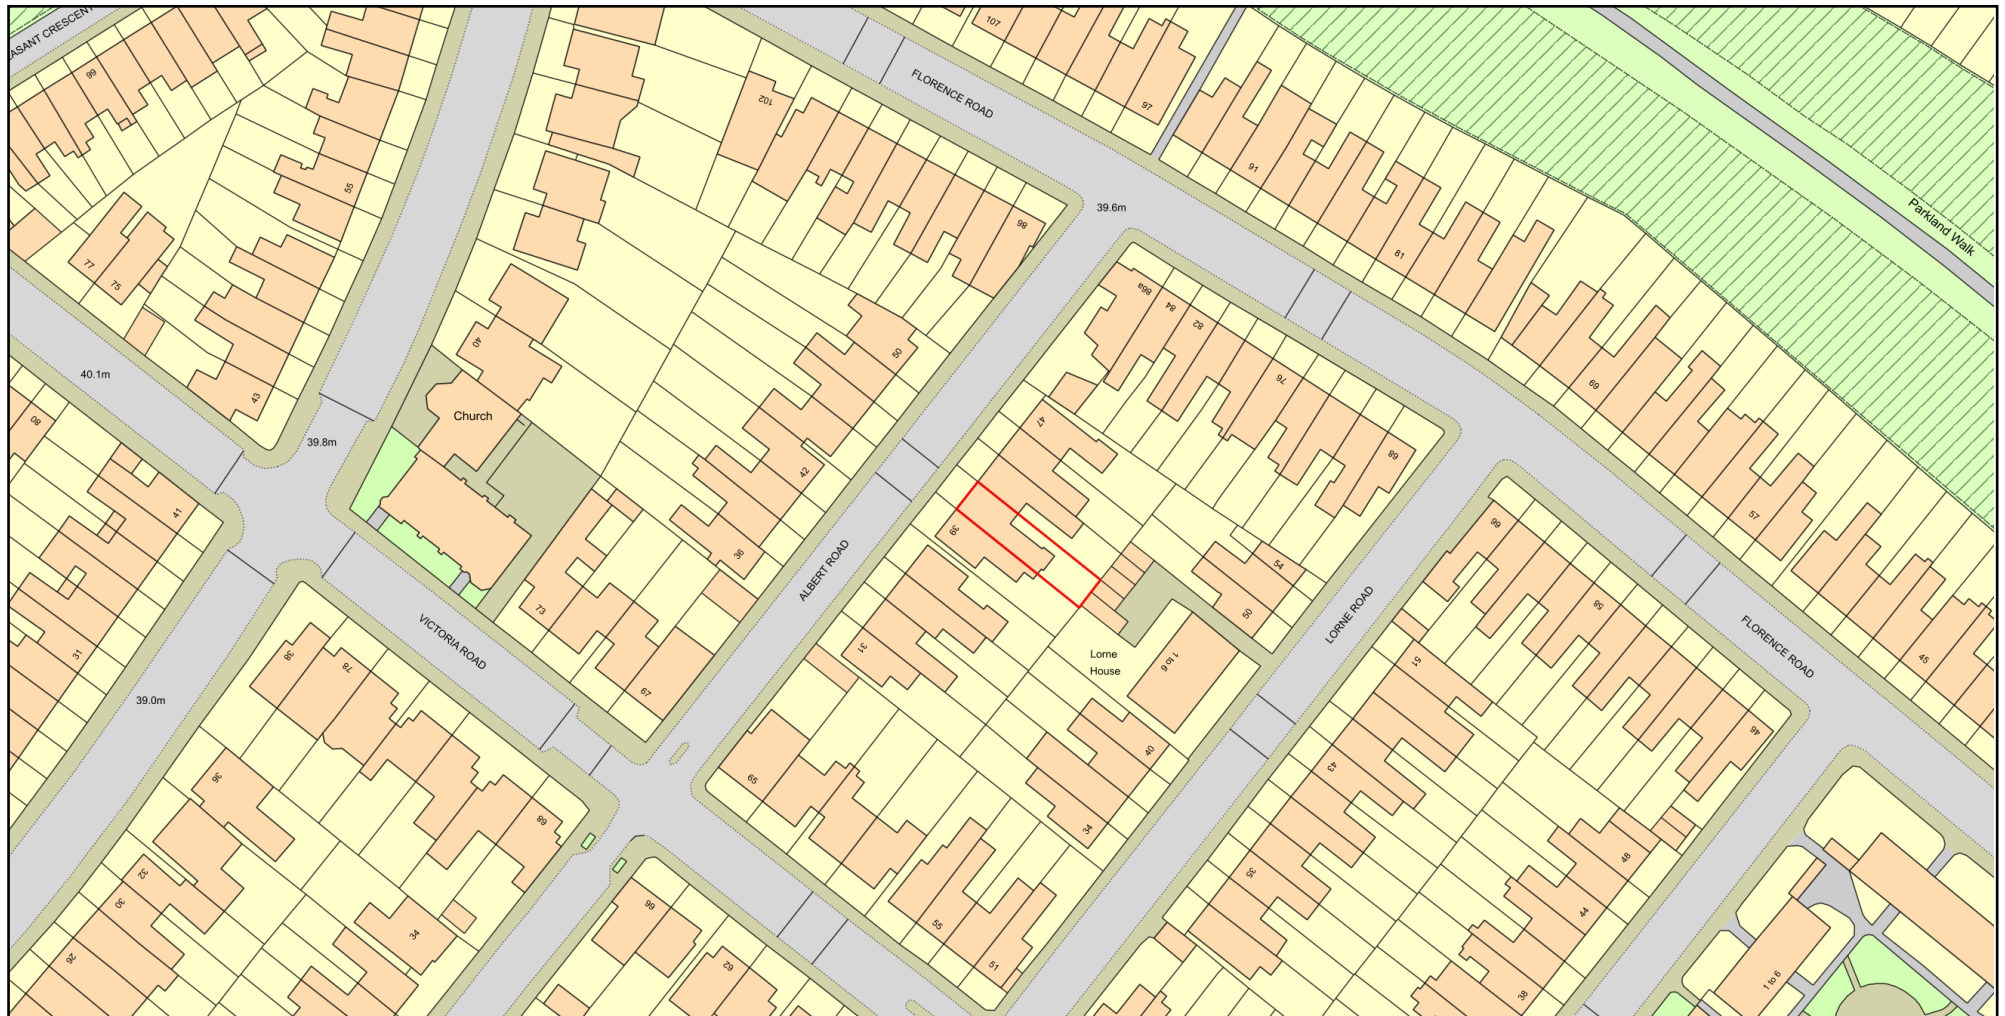

Plan Produced for: Stefan Schwartz

Date Produced: 26 Oct 2023

Plan Reference Number: TQRQM23299121039385

Scale: 1:1250 @ A4

© Crown copyright and database rights 2023 OS 100042766