
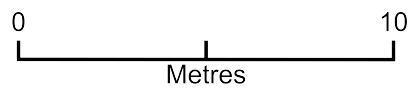


41 Albert Road N4 3RP - BLOCK PLAN 1:200

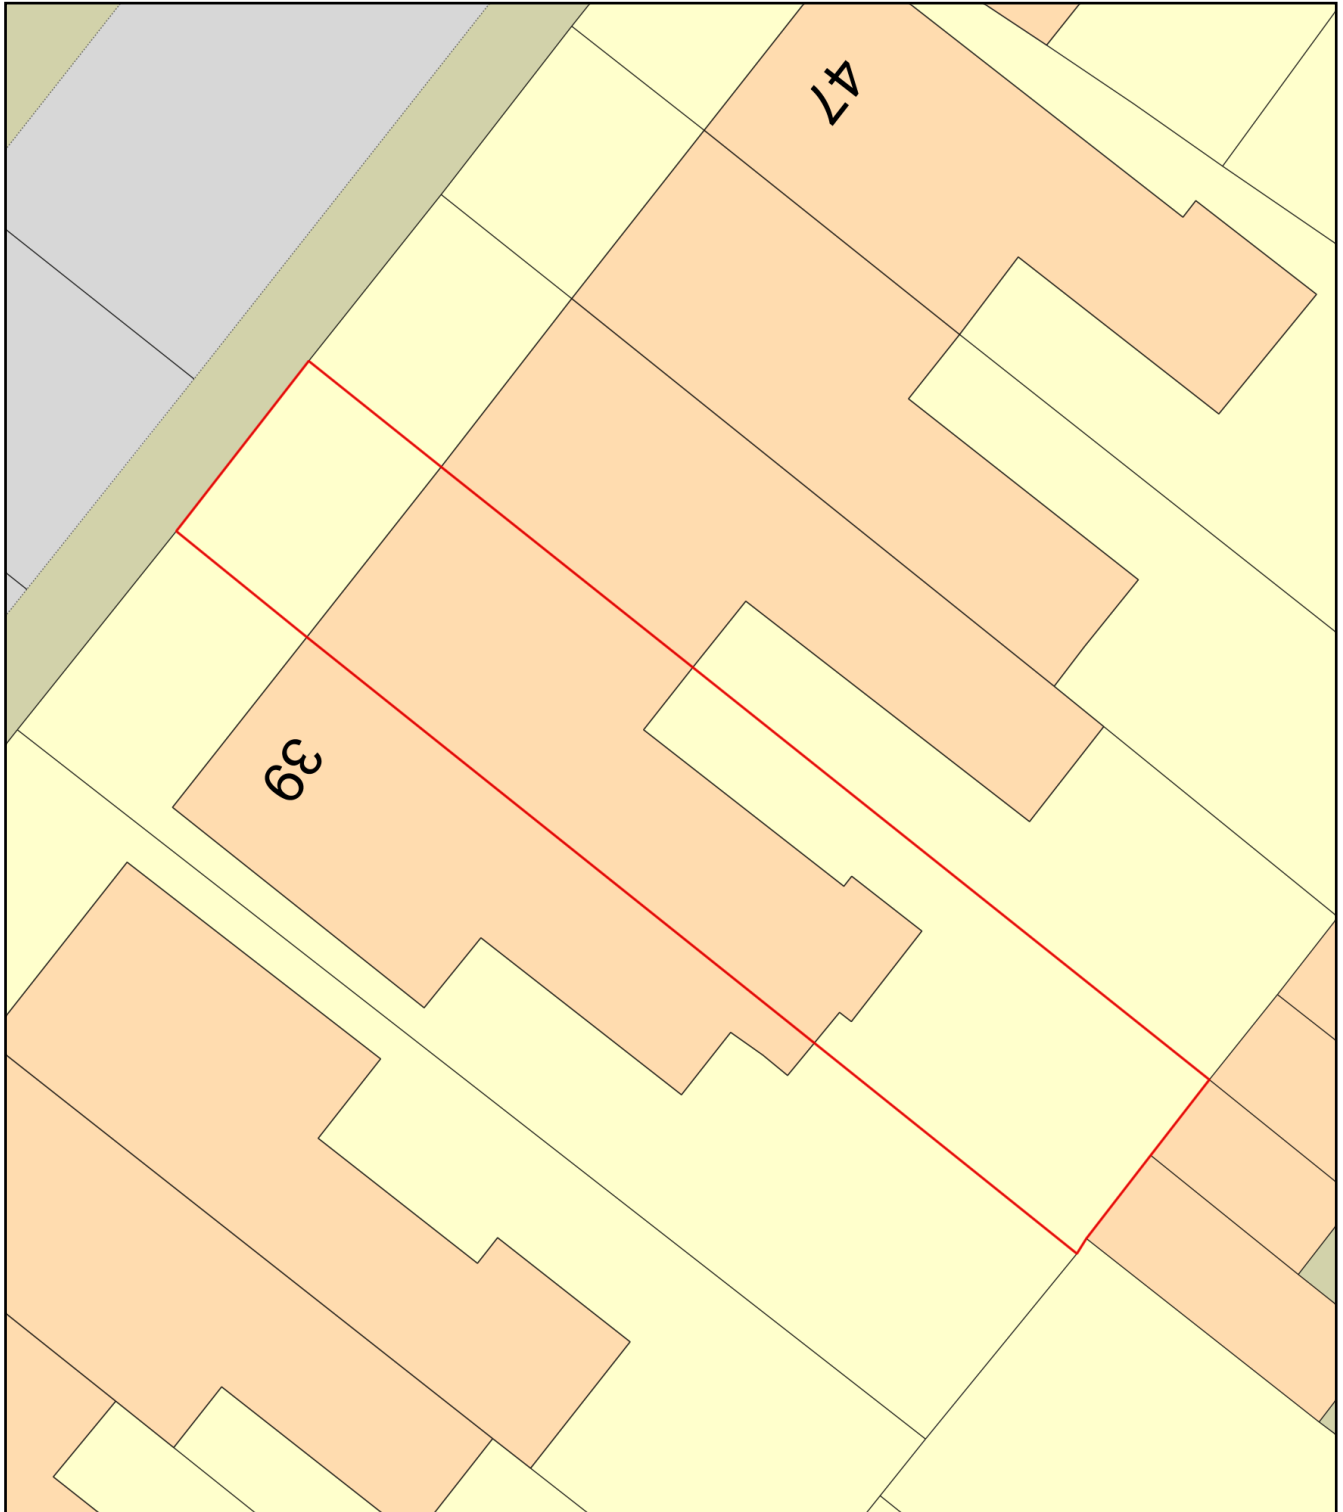

Plan Produced for: Stefan Schwartz

Date Produced: 26 Oct 2023

Plan Reference Number: TQRQM23299122257879

Scale: 1:200 @ A4