



Notes

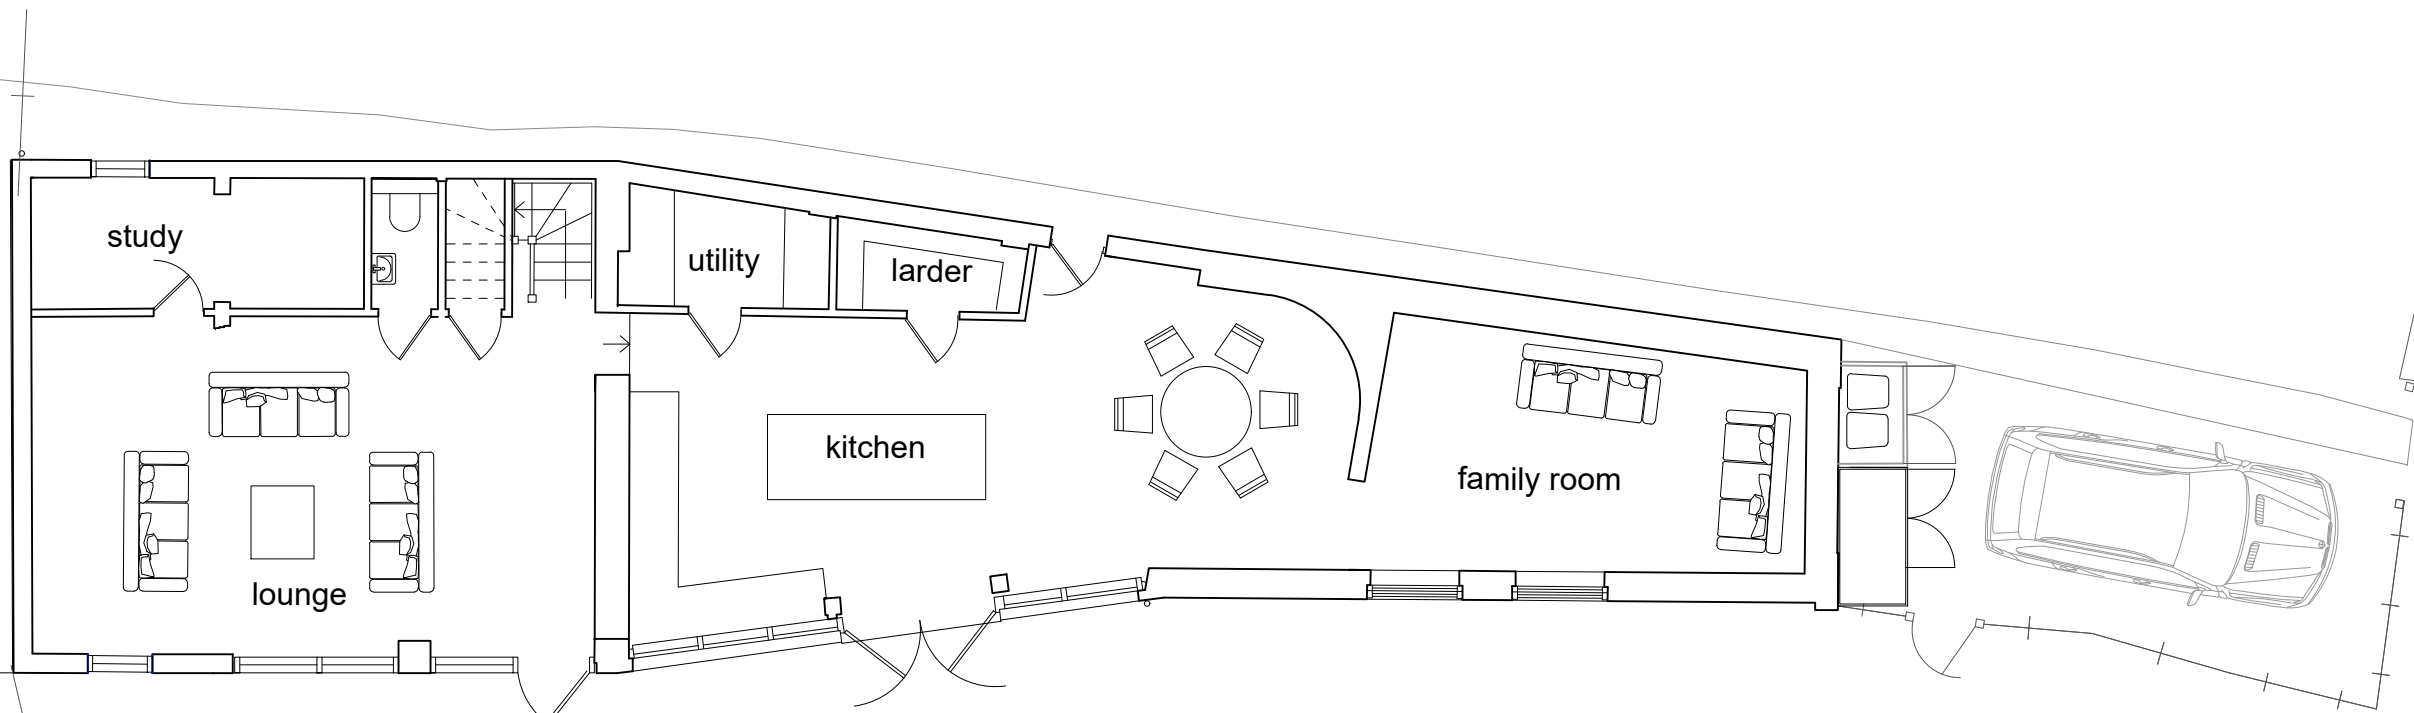

PROPOSED GROUND FLOOR

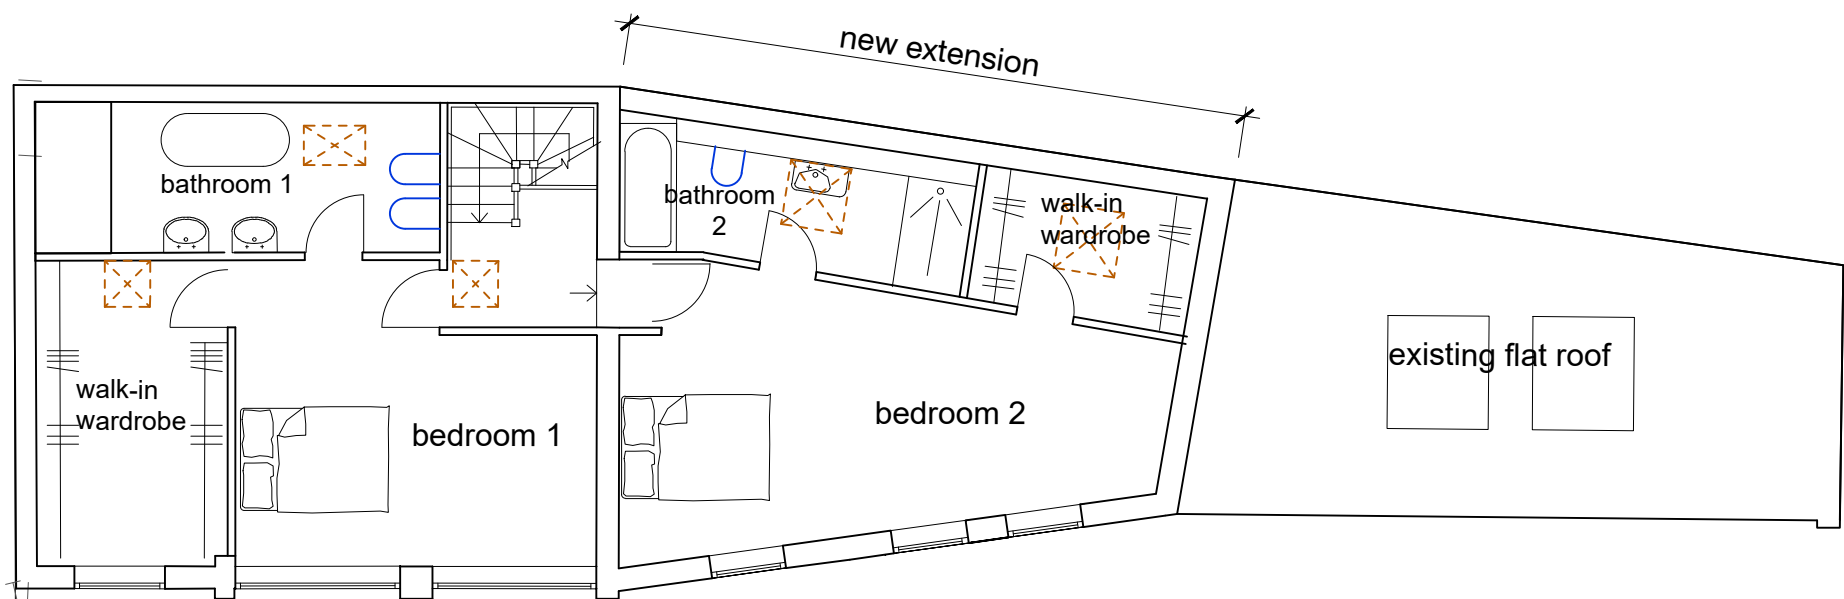

PROPOSED FIRST FLOOR

Rev A (11-10-23) roof extension reduced
Revisions

AIVARS ARCHITECTS

Aivars Architect Ltd. Company No. 04648728

28 Eton Avenue . London NW3 3HL England
Tel 44(0)20 7794 5126 - Mob +44(0)7801535162
ca@aivarsarchitects.com

**40 BANCROFT AVENUE
LONDON N2 0AS**

Drawing Title

PROPOSED PLANS

Scale 1:100@A3 Issued MARCH 2023

Status **PLANNING**

Job No.	Dwg. No.	Rev.
251	/ 06	A

