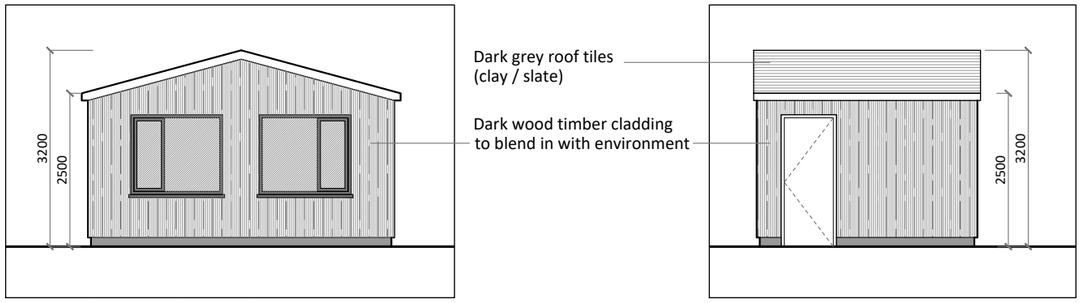

PROPOSED GARDEN UNIT

SCALE 1:100 @ A3

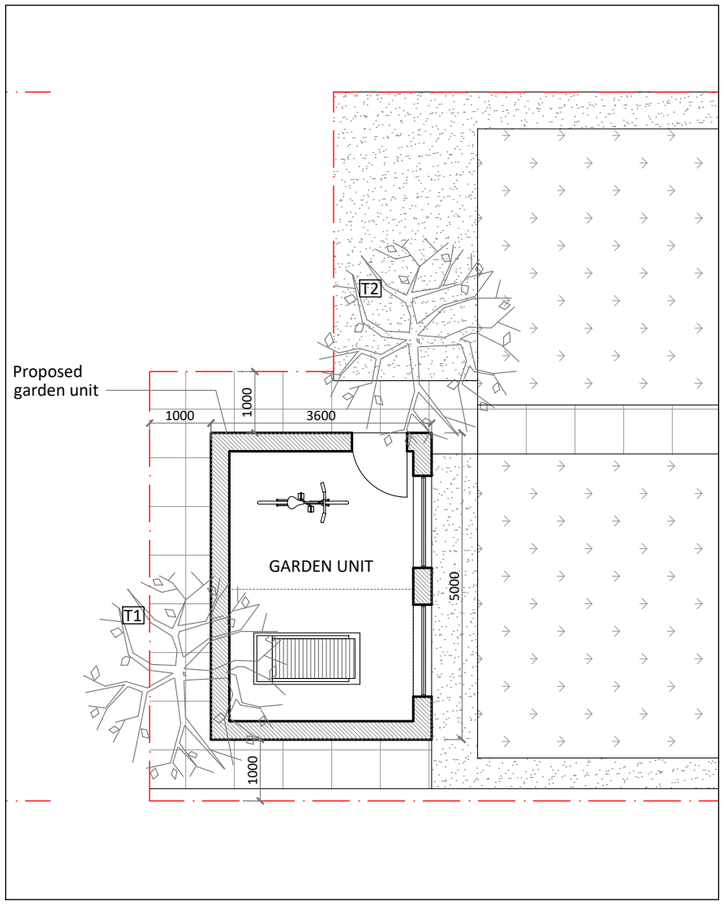

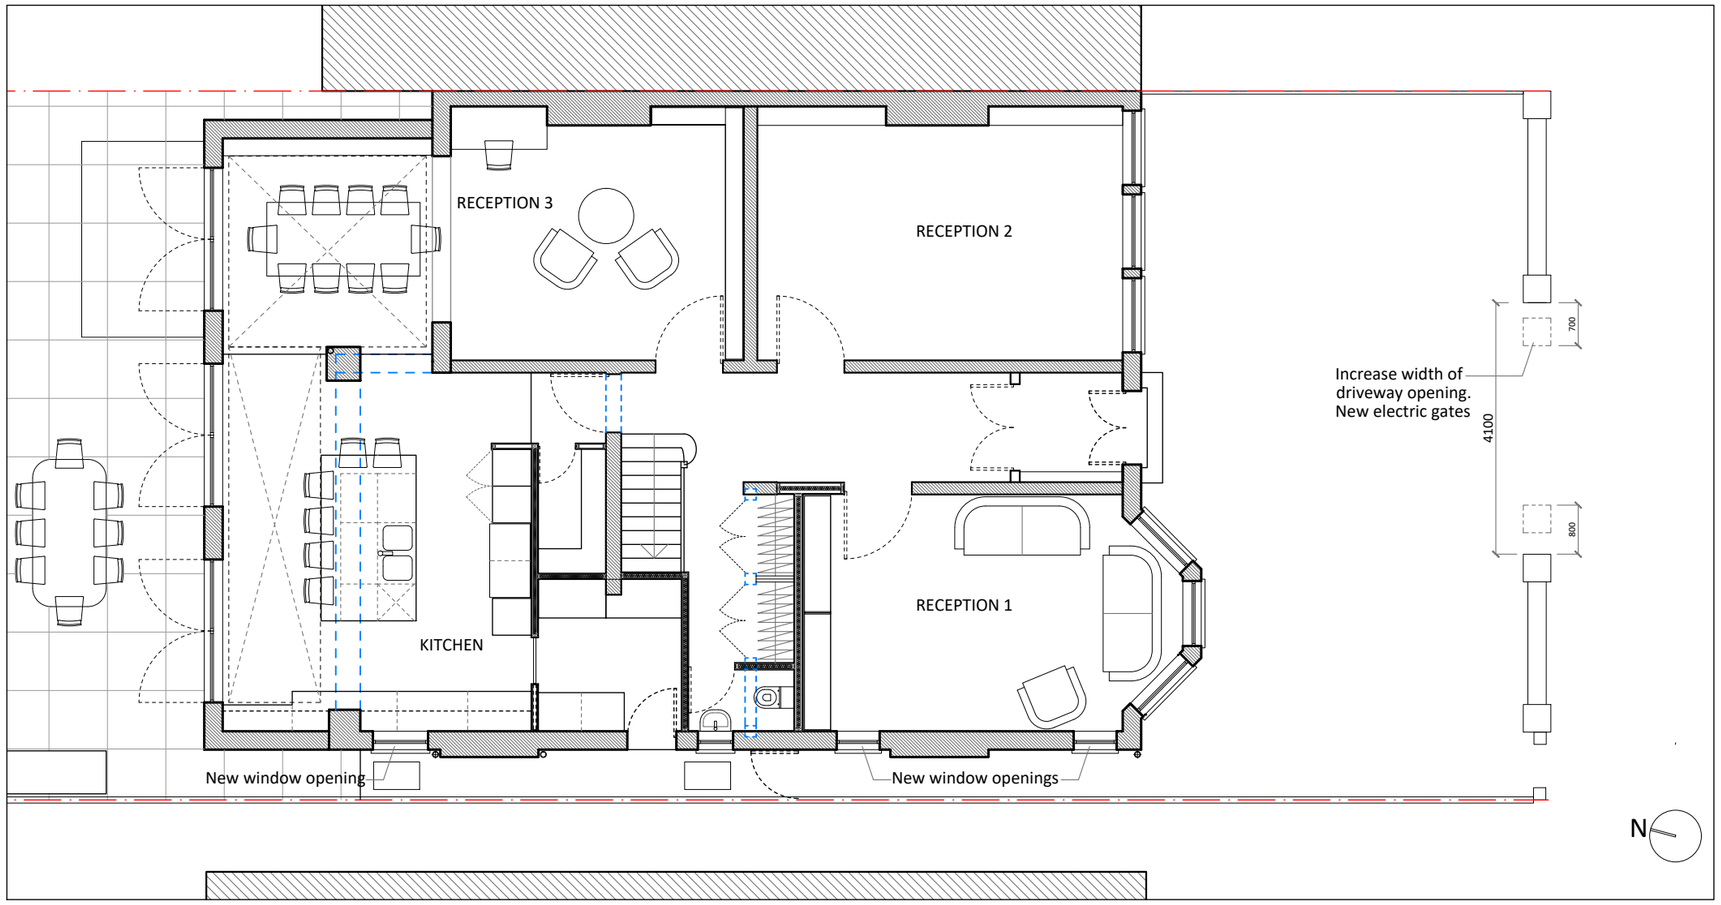

PROPOSED GROUND FLOOR PLAN

SCALE 1:100 @ A3

Scale 1:100 1m 2m 3m 4m 5m

Notes:

This drawing is the copyright of the Architect and may not be reproduced without permission.

This scheme is subject to all necessary consents. Dimensions, areas and levels where given are approximate and subject to site survey.

All dimensions are to be checked on site. Any discrepancies are to be reported to the Architect before the work commences. Figured dimensions only are to be taken from this drawing.

This drawing is to be read in conjunction with all relevant consultants' and/or specialists' drawings/documents and any discrepancies or variations are to be notified to the Architect before the affected work commences.

Revision		
Rev.	Date	Description
-	-	-

Client:
Jacobs

Sabrina Teacher Architect
BA (Hons) DipArch ARB
32 Cissbury Ring South N12 7BE
(+44)7961 145772 sabrina@tea-arc.com www.tea-arc.com

Project:
Queens Avenue

Drawing:
Proposed Ground Floor Plan

Scale(s):	Date:	Drawn:	Checked:
1:100@A3	Oct 2023	ST	
Project No:	Drawing No:		Revision:
23173	QA_P_005		-