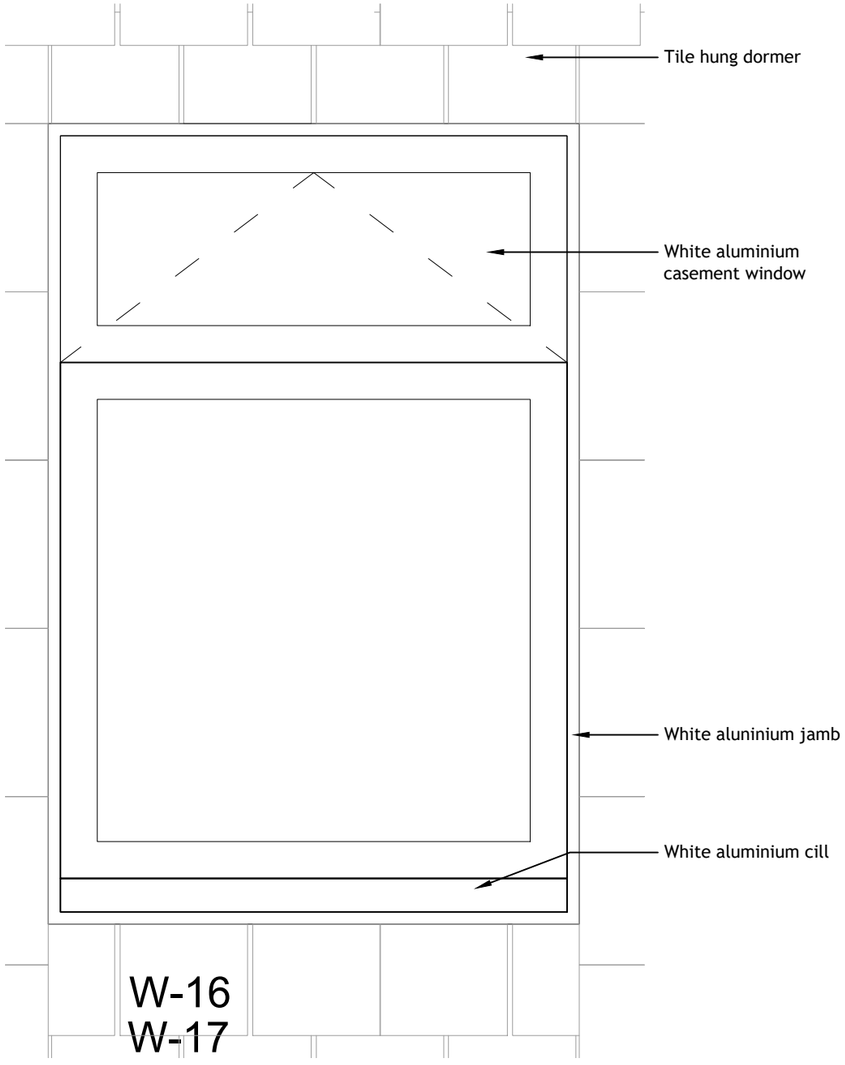

Window Elevation
(Scale 1:10)

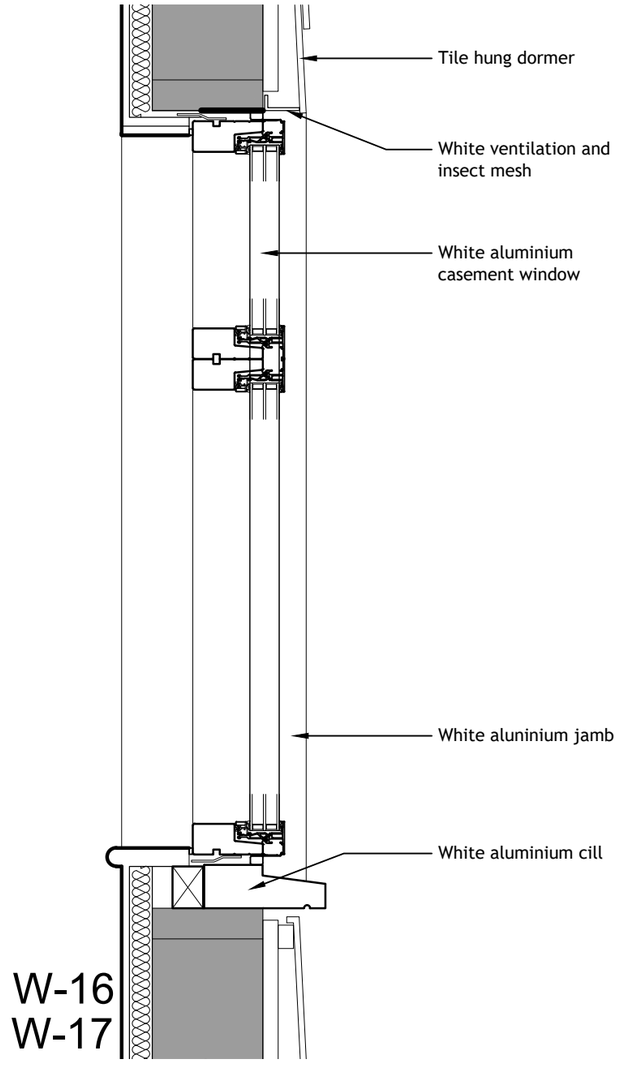

Window Section
(Scale 1:10)

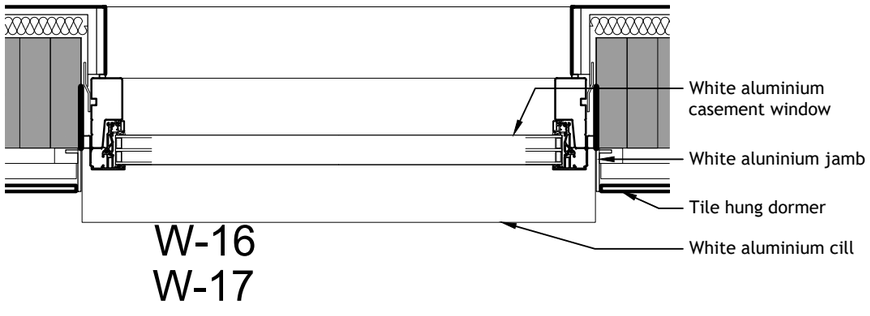

Window Plan
(Scale 1:10)

Scale Reference (1:10):

0mm 100mm 200mm 300mm 400mm 500mm

NOTE

THIS DRAWING IS TO BE READ IN CONJUNCTION WITH ALL OTHER RELEVANT DRAWINGS AND SPECIFICATIONS

THIS DRAWING HAS BEEN PREPARED FOR IDENTIFICATION PURPOSES ONLY, VERIFICATION OF DRAWN INFORMATION TO BE CARRIED OUT BY CONTRACTOR PRIOR TO OTHER USE.

PLANNING

rev

STEVEN ADAMS RIBA ARCHITECTS
28b ENGLANDS LANE
LONDON NW3 4UE
Tel 020 7722 7664
Fax 020 7722 7652

project	no
118 STAPLETON HALL ROAD LONDON N4 4QA	769
drawing	no
PROPOSED WINDOW DETAILS	DT 04

scale	date	drawn	checked
1:10@A3	10.10.23	RE	SAA