


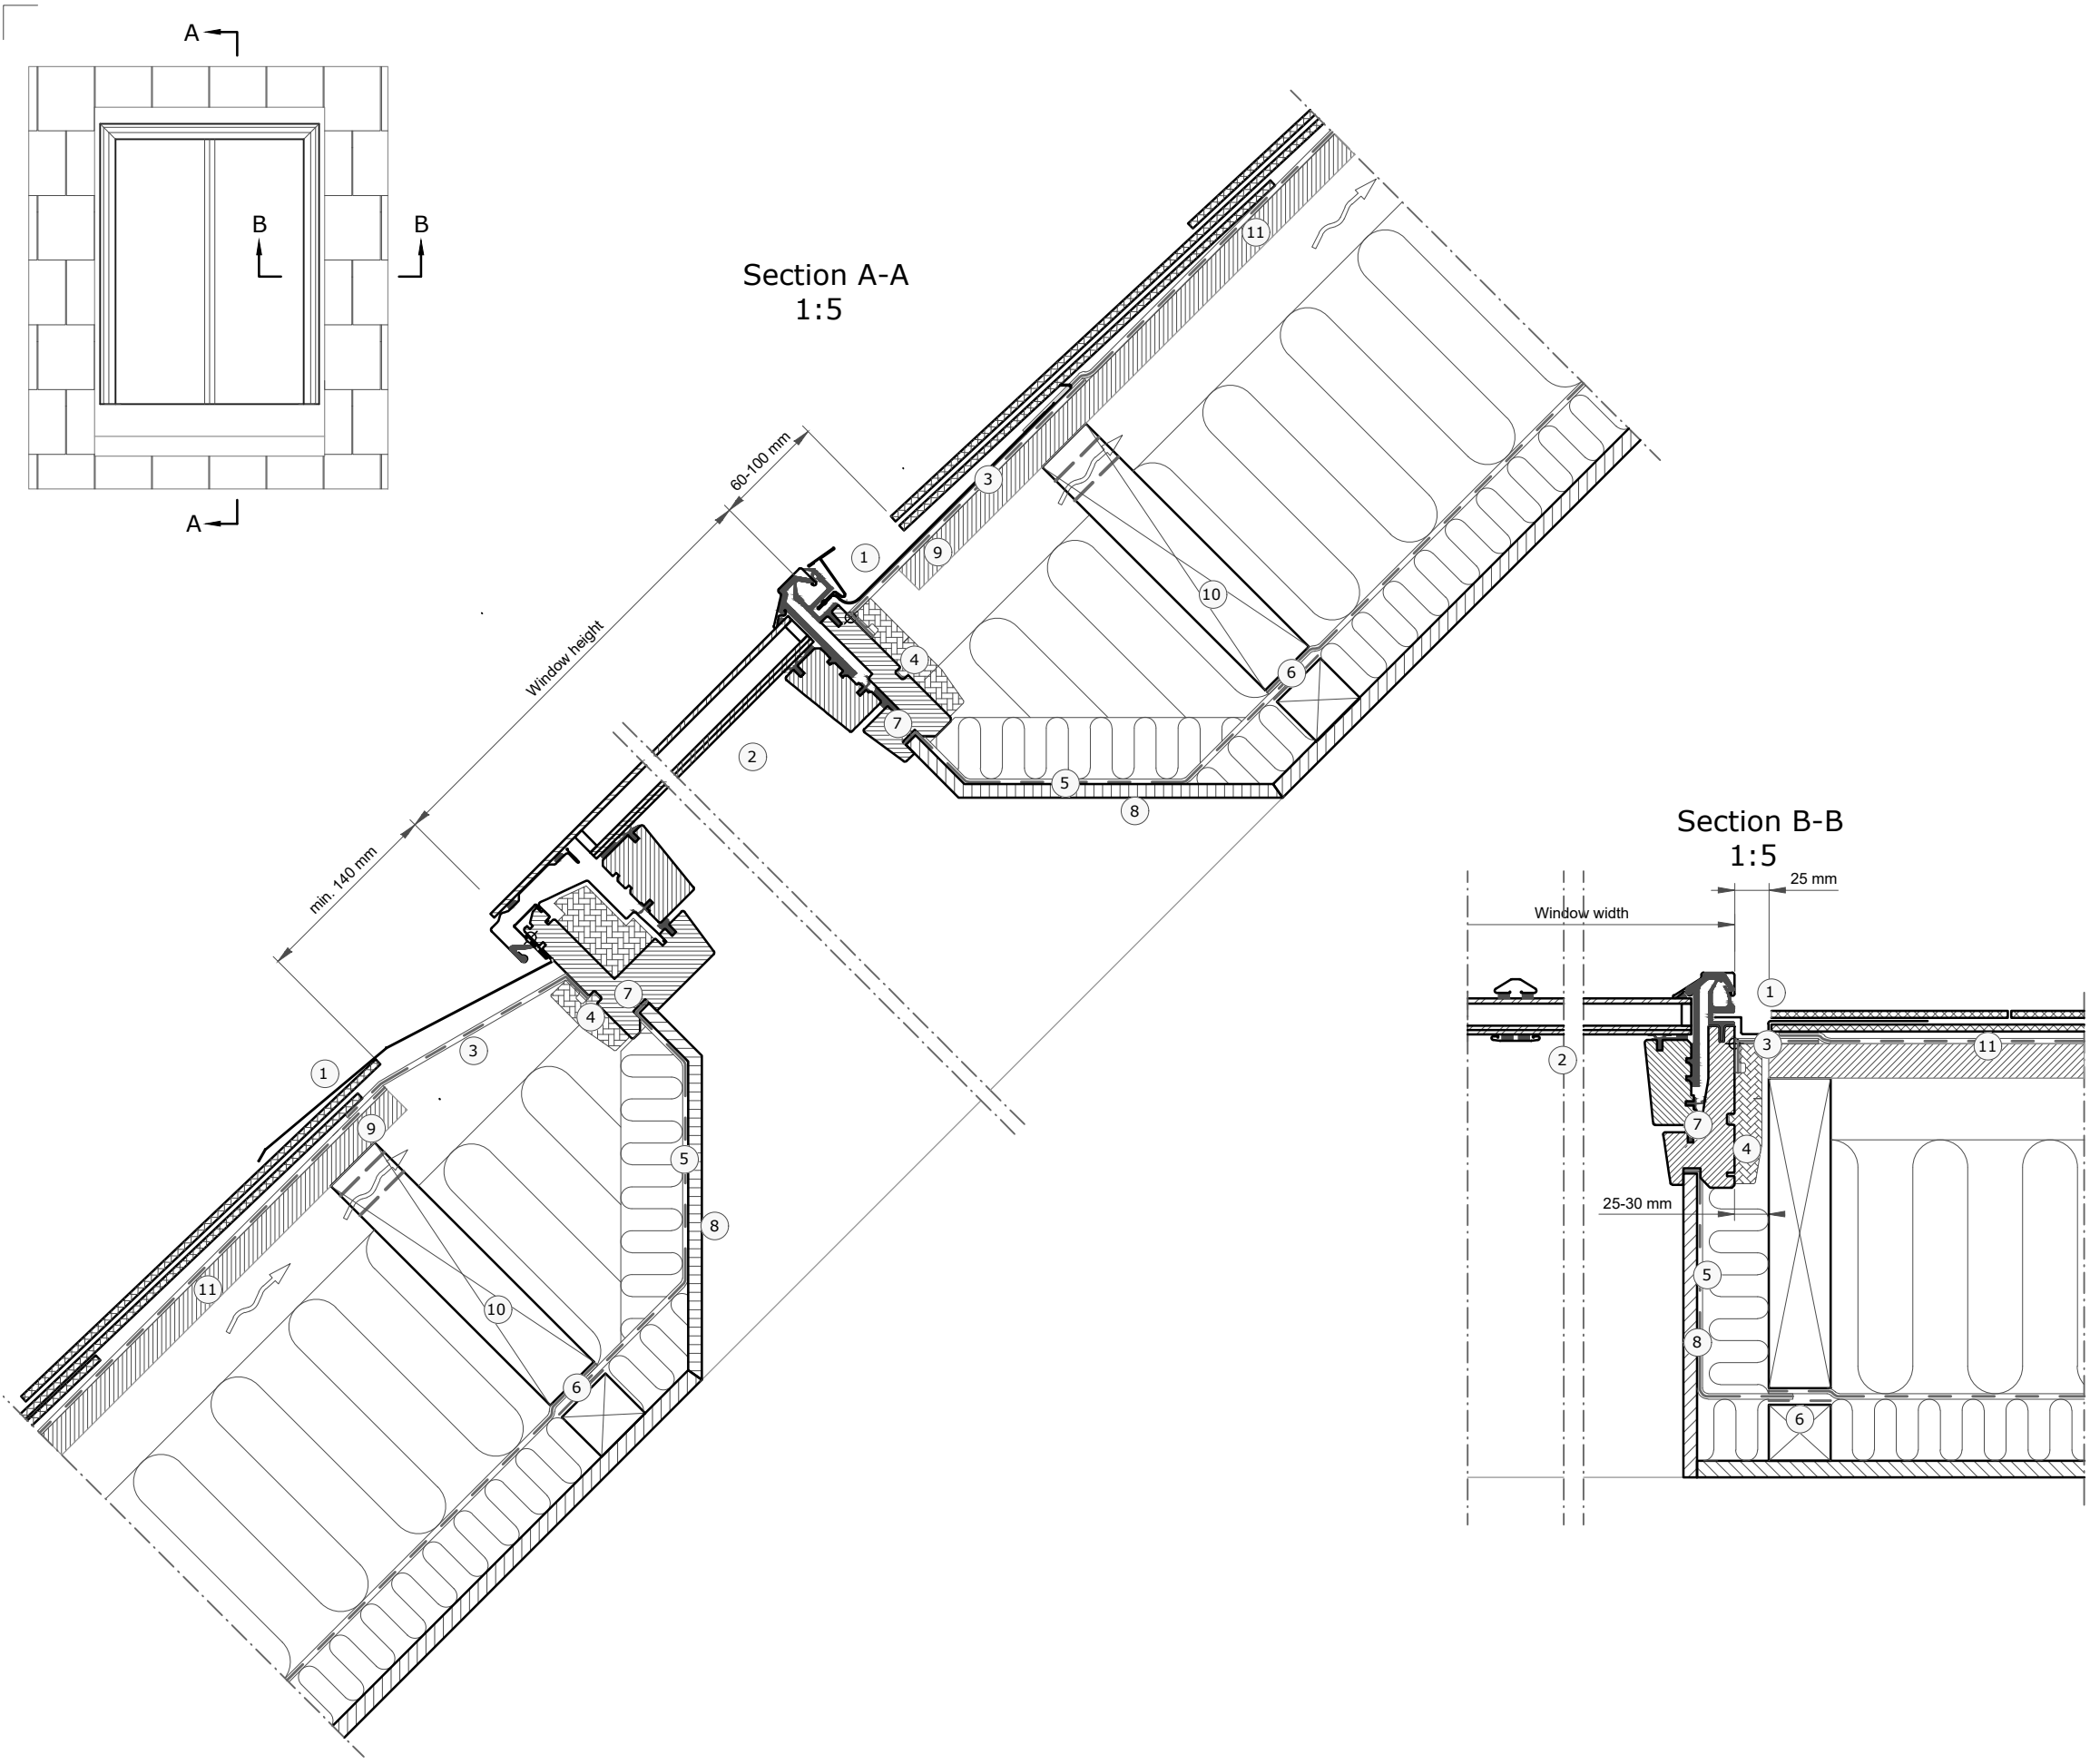

NOTE

THIS DRAWING IS TO BE READ IN CONJUNCTION WITH ALL OTHER RELEVANT DRAWINGS AND SPECIFICATIONS

THIS DRAWING HAS BEEN PREPARED FOR IDENTIFICATION PURPOSES ONLY. VERIFICATION OF DRAWN INFORMATION TO BE CARRIED OUT BY CONTRACTOR PRIOR TO OTHER USE.

- 1 VELUX flashing (EDU 20°-65°)
- 2 VELUX window (GCL 20°-65°)
- 3 VELUX underfelt collar (BFX)
- 4 VELUX insulation frame (Pre-installed on GCL)
- 5 VELUX vapour barrier (BBX)
- 6 VELUX vapour barrier tape (BBX)
- 7 Gasket on BBX in window rebate
- 8 Lining (non - VELUX)
- 9 Sarking board (Non VELUX)
- 10 Trimmer where necessary (Non VELUX)
- 11 Felt/breather membrane (Non VELUX)

Roof covering:

Slates
Max 2x8 mm

- VELUX Products:
- GCL 20°-65°
- EDU 20°-65°
- BFX
- BBX

VELUX window sizes:

Size	Width (mm)	Size	Height (mm)
CC--	550	-K04	978
FC--	660	-K06	1178
MC--	780	-K08	1398
PC--	942	-K10	1600
SC--	1140		

PLANNING

rev

STEVEN ADAMS RIBA ARCHITECTS
28b ENGLANDS LANE
LONDON NW3 4UE
Tel 020 7722 7664
Fax 020 7722 7652

project
118 STAPLETON HALL ROAD
LONDON N4 4QA

no
769

drawing
PROPOSED CONSERVATION
ROOFLIGHT DETAIL

no
DT 03

scale
1:5@A3

date
01.08.23

drawn
RE

checked
SAA