


NOTE

THIS DRAWING IS TO BE READ IN CONJUNCTION WITH ALL OTHER RELEVANT DRAWINGS AND SPECIFICATIONS

THIS DRAWING HAS BEEN PREPARED FOR IDENTIFICATION PURPOSES ONLY. VERIFICATION OF DRAWN INFORMATION TO BE CARRIED OUT BY CONTRACTOR PRIOR TO OTHER USE.

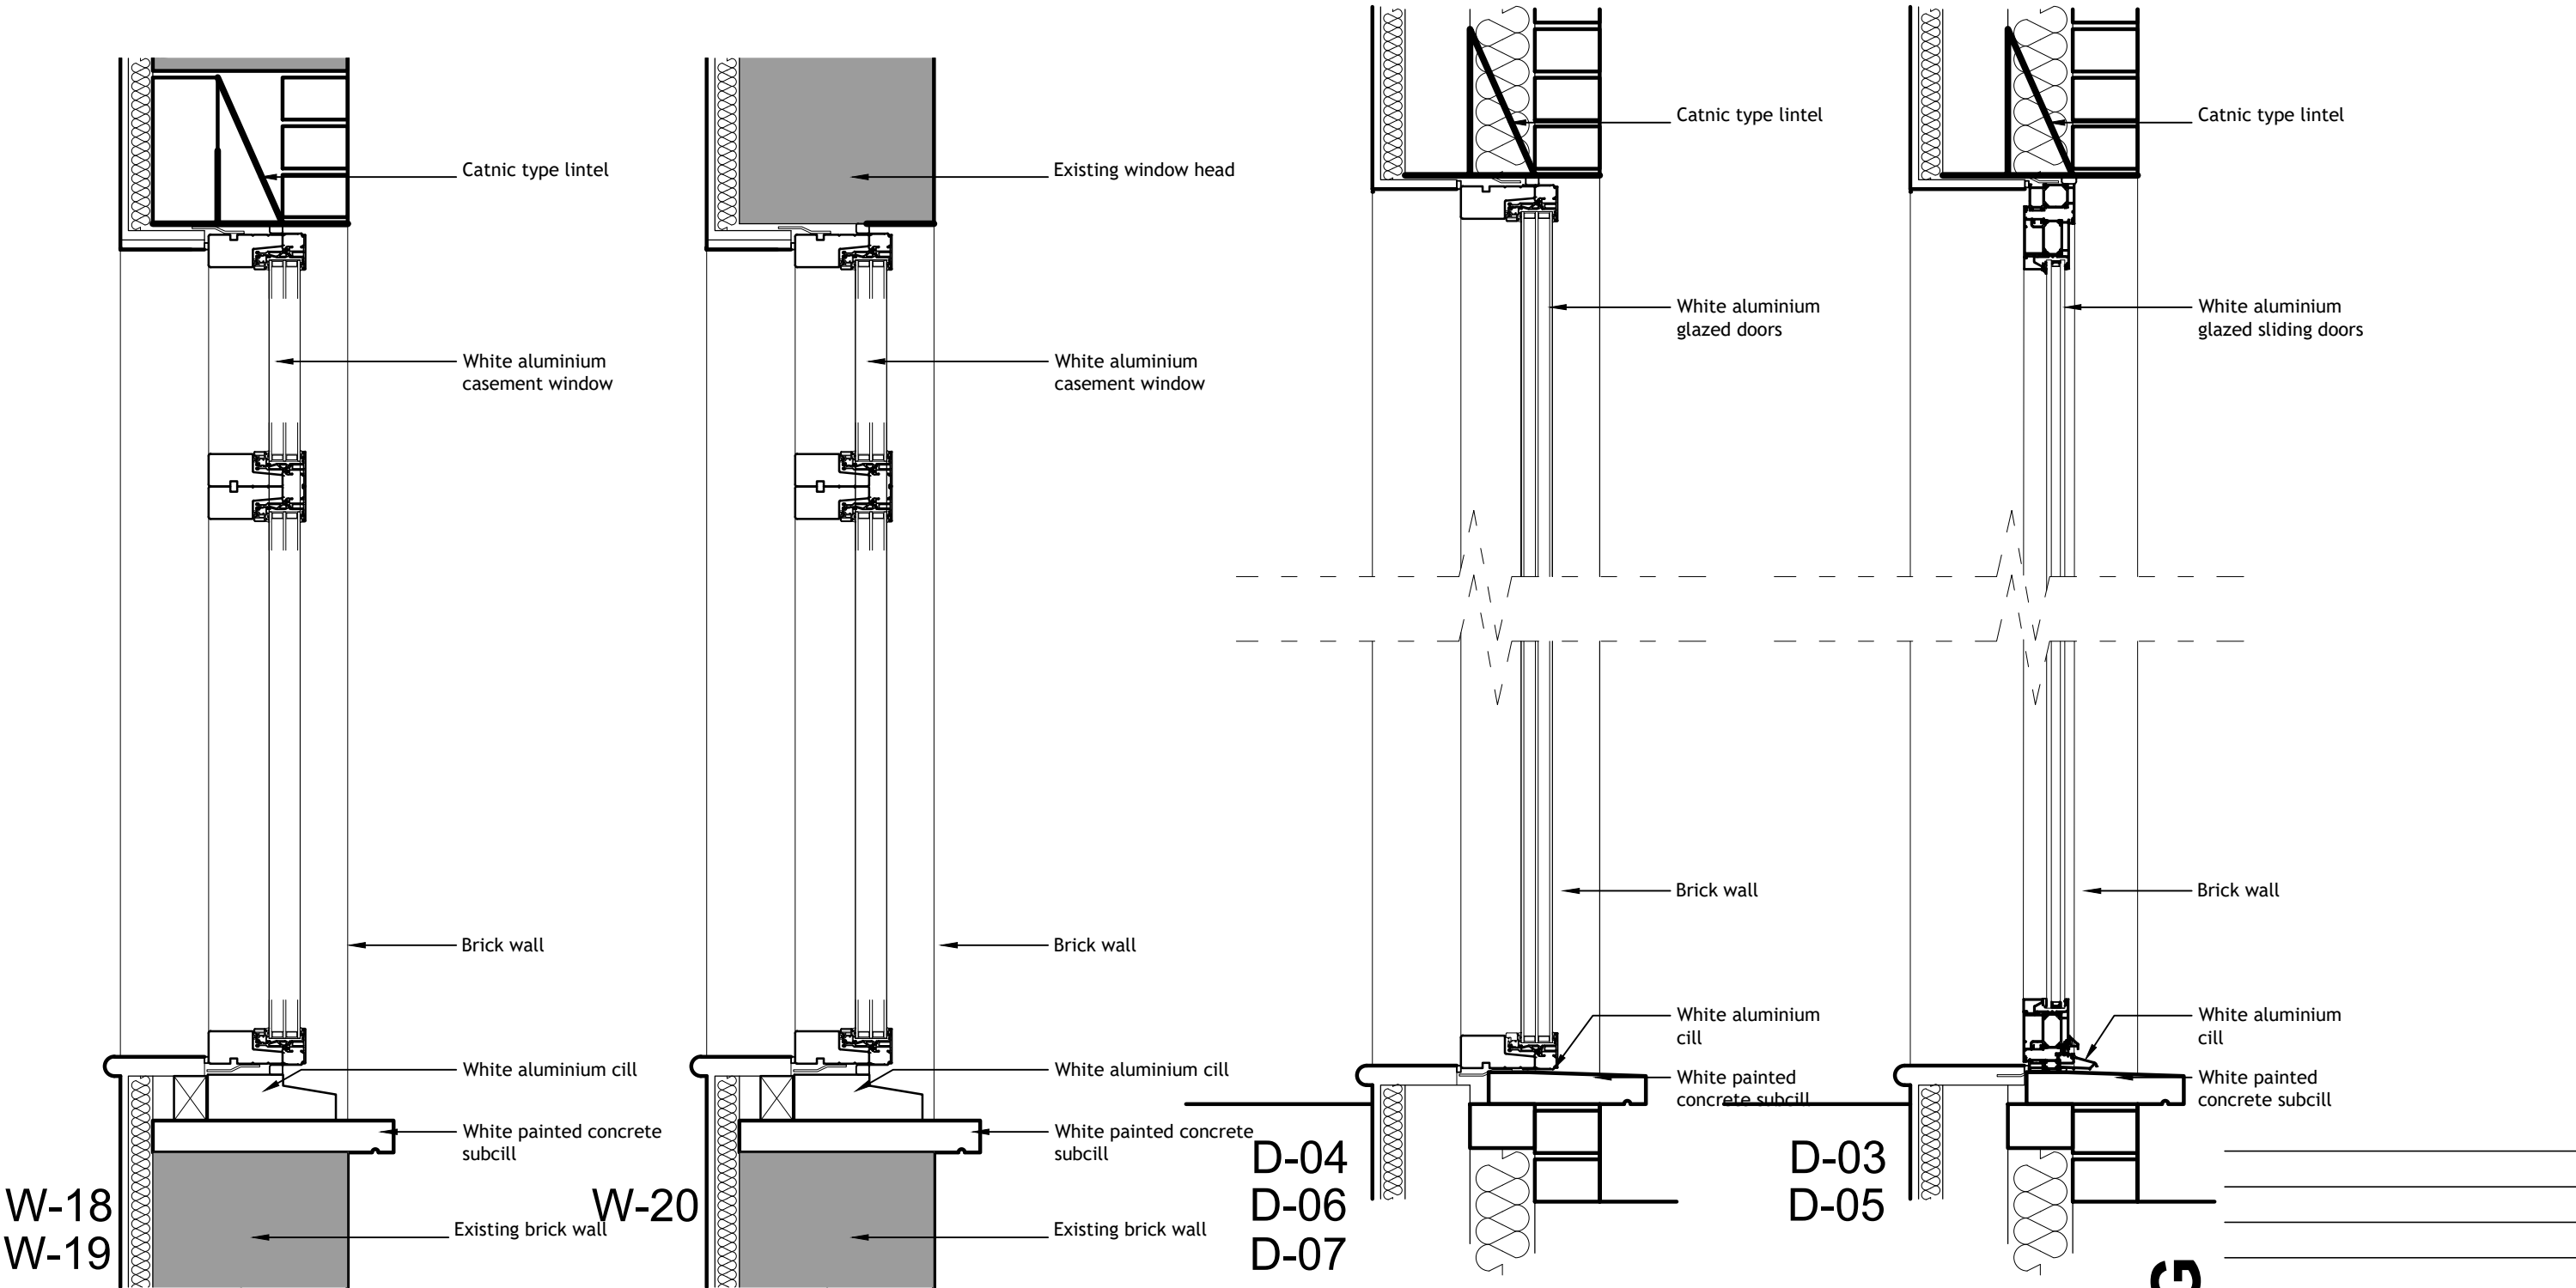


Detail 01

Window Section
(Scale 1:10)

Detail 02

Detail 03

Detail 04

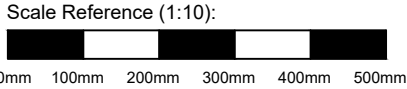

PLANNING

rev			
STEVEN ADAMS RIBA ARCHITECTS			
28b ENGLANDS LANE LONDON NW3 4UE Tel 020 7722 7664 Fax 020 7722 7652			
project	no		
118 STAPLETON HALL ROAD	769		
LONDON N4 4QA			
drawing	no		
PROPOSED WINDOW	DT 02		
DETAILS			
scale	date	drawn	checked
1:10@A3	01.08.23	RE	SAA