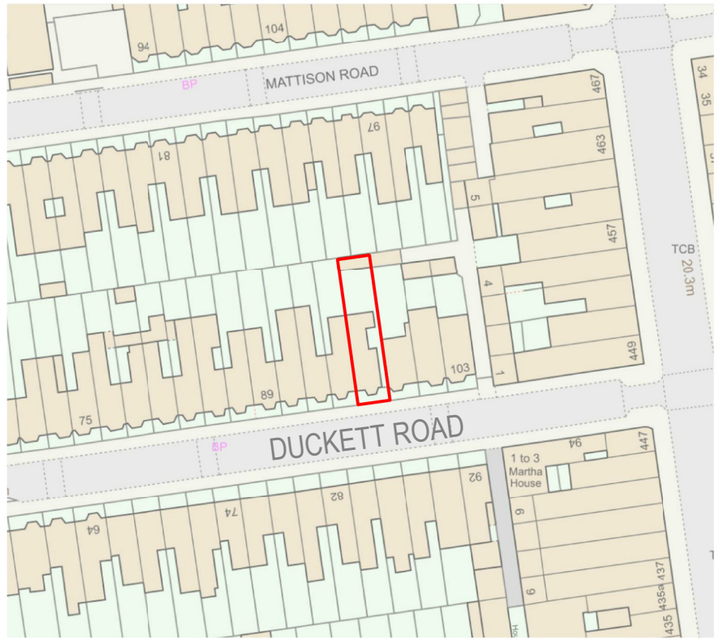

LOCATION PLAN

1 : 1250 @A3

0 25m 50m 100m

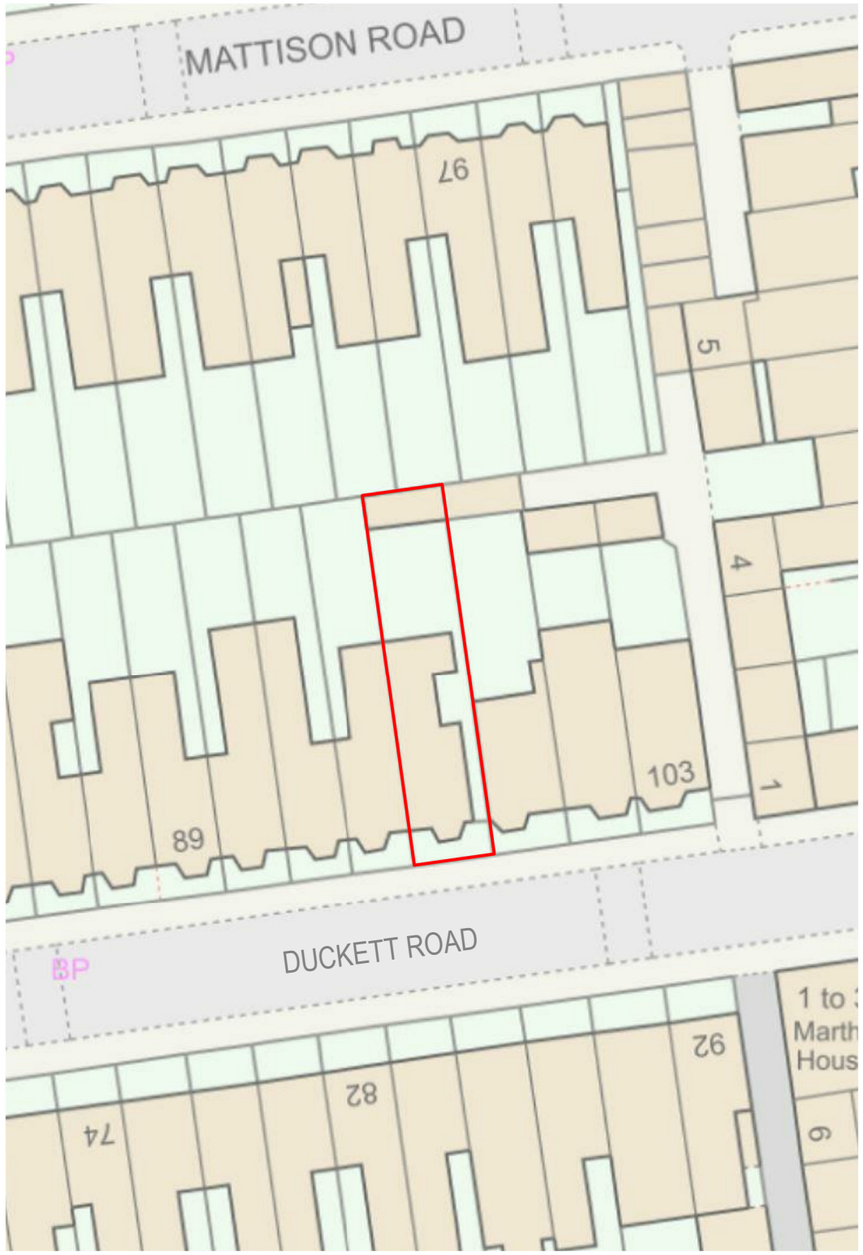

BLOCK PLAN

1 : 500 @A3

0 10m 20m 50m

	AREA
TOTAL SITE AREA	196 M²
EXISTING RESIDENTIAL	124 M²
EXISTING NON-RESIDENTIAL	N/A
RESIDENTIAL AREA LOST BY CHANGE OF USE OR DEMOLITION	N/A
NON-RESIDENTIAL AREA LOST BY CHANGE OF USE OR DEMOLITION	N/A
PROPOSED RESIDENTIAL	161 M²
PROPOSED NON-RESIDENTIAL	N/A
NET ADDITIONAL AREA	37 M²

N

Written dimensions to be taken in preferences to scaled dimensions. The Contractor is responsible for checking all dimensions before work starts.

All work is to be carried out to the requirements, and to the satisfaction of the Local Authority.
These drawings are for planning purposes only

Any discrepancies to be brought to the attention of 4D Planning Consultants immediately.

Description

Rev	Date	Description	by	chk

4D PLANNING™
Chartered Town Planners & Architectural Technicians
Architecture I Town Planning
T: 0203 1500 183 www.GetMePlanning.com
www.GetMePlanning.com

Client
Mr Paul Missing

Project
97 Duckett Rd, Harringay Ladder, London N4 1BL, UK

Title
BLOCK AND LOCATION PLANS

Date: 07.09.2023
Scale: AS INDICATED
Drawing No. 4D -427A E 00
Drawn by : MAX

Rev: REV A 19.10.2023

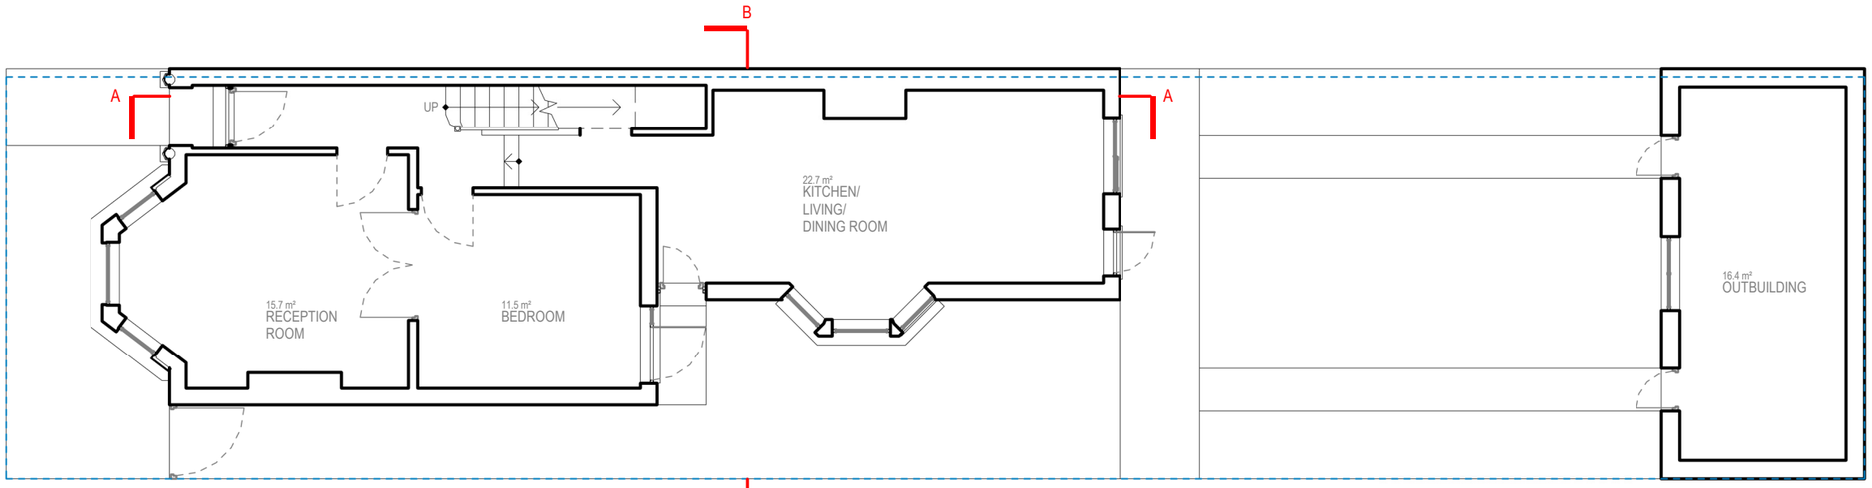

GROUND FLOOR

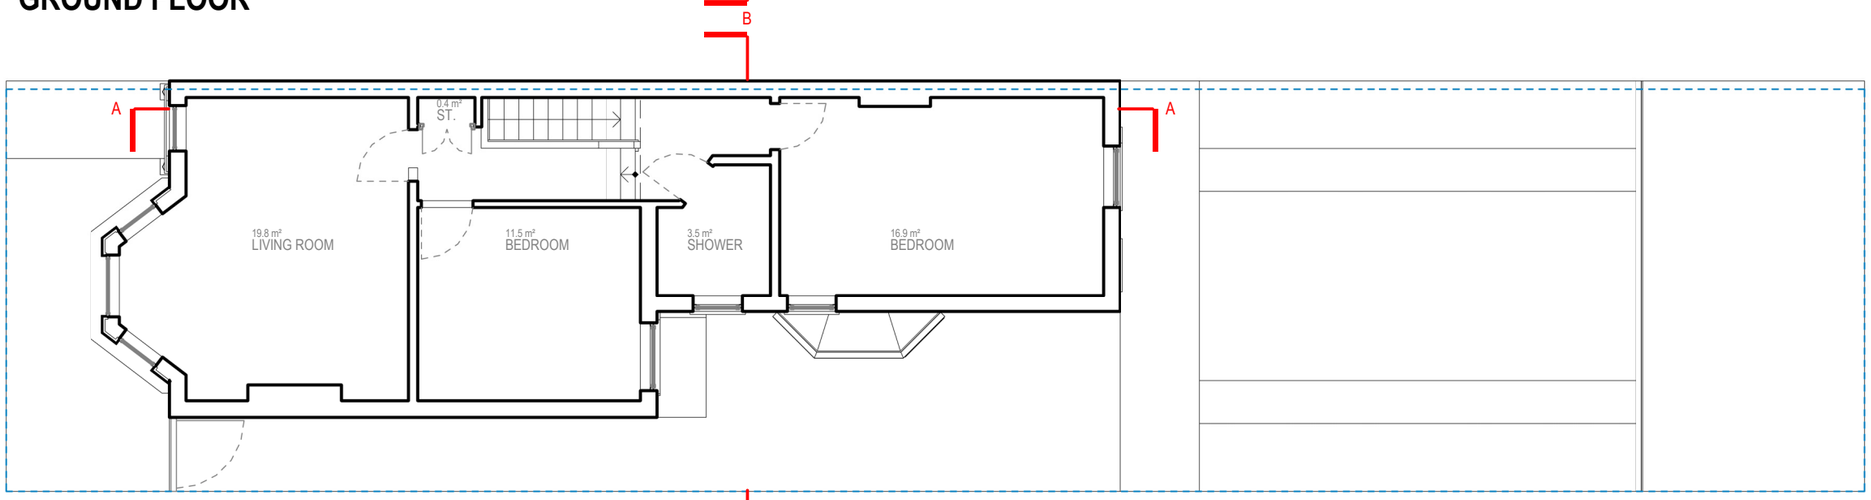

FIRST FLOOR

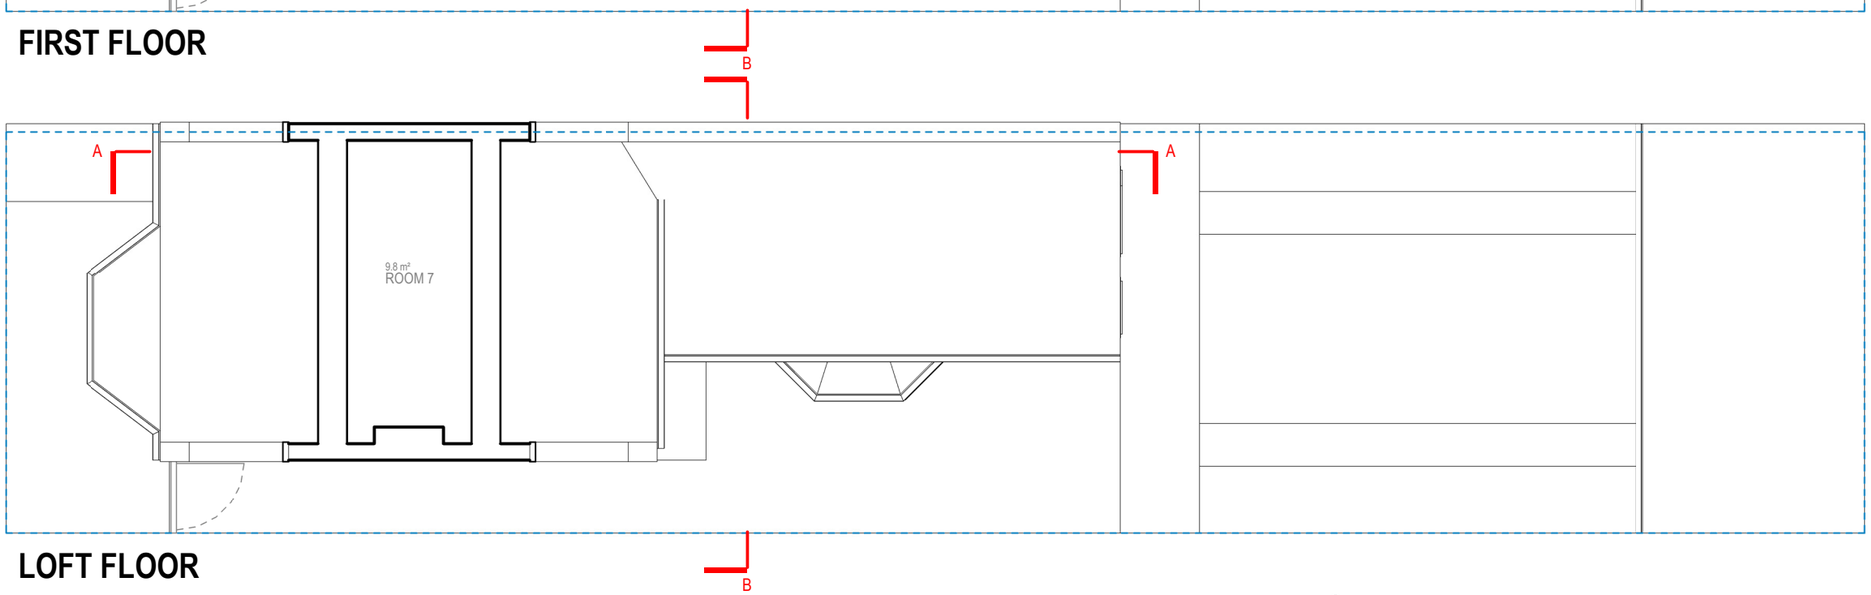

LOFT FLOOR

0 5m 10m

Written dimensions to be taken in preferences to scaled dimensions. The Contractor is responsible for checking all dimensions before work starts.

All work is to be carried out to the requirements, and to the satisfaction of the Local Authority.
These drawings are for planning purposes only

Any discrepancies to be brought to the attention of 4D Planning Consultants immediately.

Description

Rev	Date	Description	by	chk

4D PLANNING™
Chartered Town Planners & Architectural Technicians

Architecture I Town Planning

T: 0203 1500 183 www.GetMePlanning.com

www.GetMePlanning.com

Client
Mr Paul Missing

Project
97 Duckett Rd, Harringay
Ladder, London N4 1BL, UK

Title
EXISTING DRAWINGS
FLOOR PLANS

Date:	07.09.2023	Rev:
Scale:	1:100@A3	REV A 19.10.2023
Drawing No.	4D -427A E 01	
Drawn by : MAX		

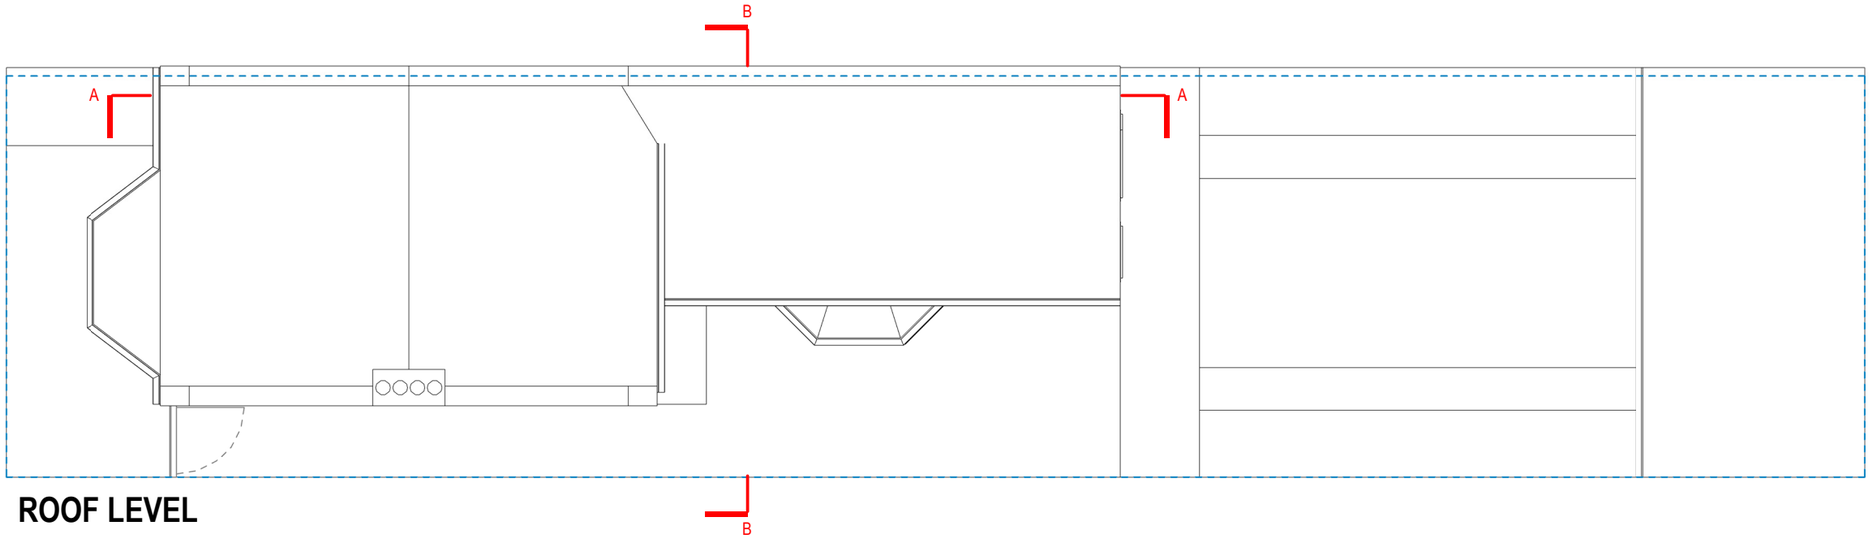

ROOF LEVEL

0 5m 10m

Written dimensions to be taken in preferences to scaled dimensions. The Contractor is responsible for checking all dimensions before work starts.

All work is to be carried out to the requirements, and to the satisfaction of the Local Authority.
These drawings are for planning purposes only

Any discrepancies to be brought to the attention of 4D Planning Consultants immediately.

Description

Rev	Date	Description	by	chk

4D PLANNING™
Chartered Town Planners & Architectural Technicians

Architecture I Town Planning

T: 0203 1500 183 www.GetMePlanning.com

www.GetMePlanning.com

Client
Mr Paul Missing

Project
97 Duckett Rd, Harringay
Ladder, London N4 1BL, UK

Title
EXISTING DRAWINGS
FLOOR PLANS

Date:	07.09.2023	Rev:
Scale:	1:100@A3	REV A 19.10.2023
Drawing No.	4D -427AE 02	
Drawn by : MAX		

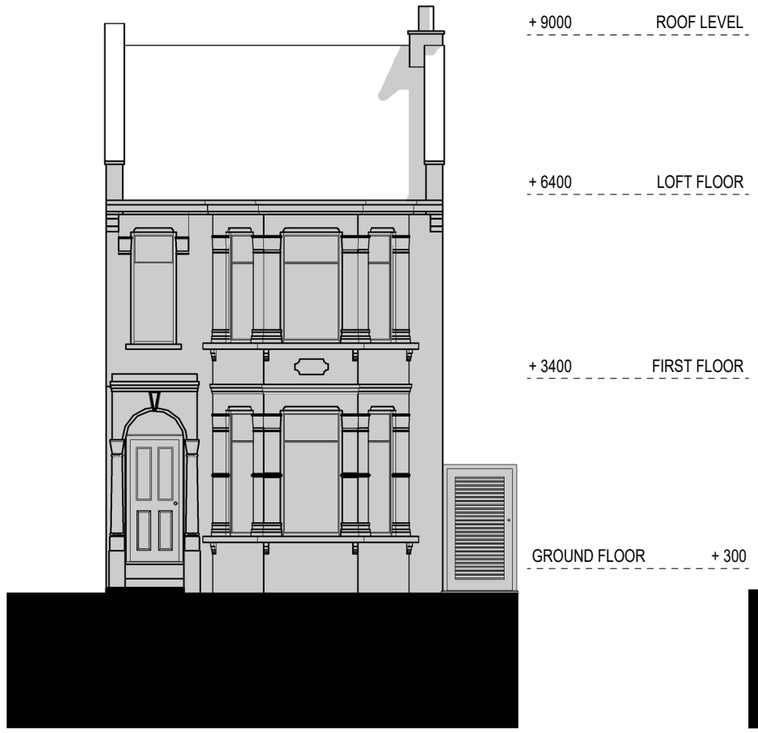

FRONT ELEVATION

REAR ELEVATION

Written dimensions to be taken in preferences to scaled dimensions. The Contractor is responsible for checking all dimensions before work starts.

All work is to be carried out to the requirements, and to the satisfaction of the Local Authority.
These drawings are for planning purposes only

Any discrepancies to be brought to the attention of 4D Planning Consultants immediately.

Description

Rev	Date	Description	by	chk

4D PLANNING™
Chartered Town Planners & Architectural Technicians

Architecture I Town Planning

T: 0203 1500 183 www.GetMePlanning.com

www.GetMePlanning.com

Client
Mr Paul Missing

Project
97 Duckett Rd, Harringay
Ladder, London N4 1BL, UK

Title
EXISTING DRAWINGS
ELEVATIONS

Date:	07.09.2023	Rev:
Scale:	1:100@A3	REV A 19.10.2023
Drawing No.	4D -427AE 03	
Drawn by : MAX		

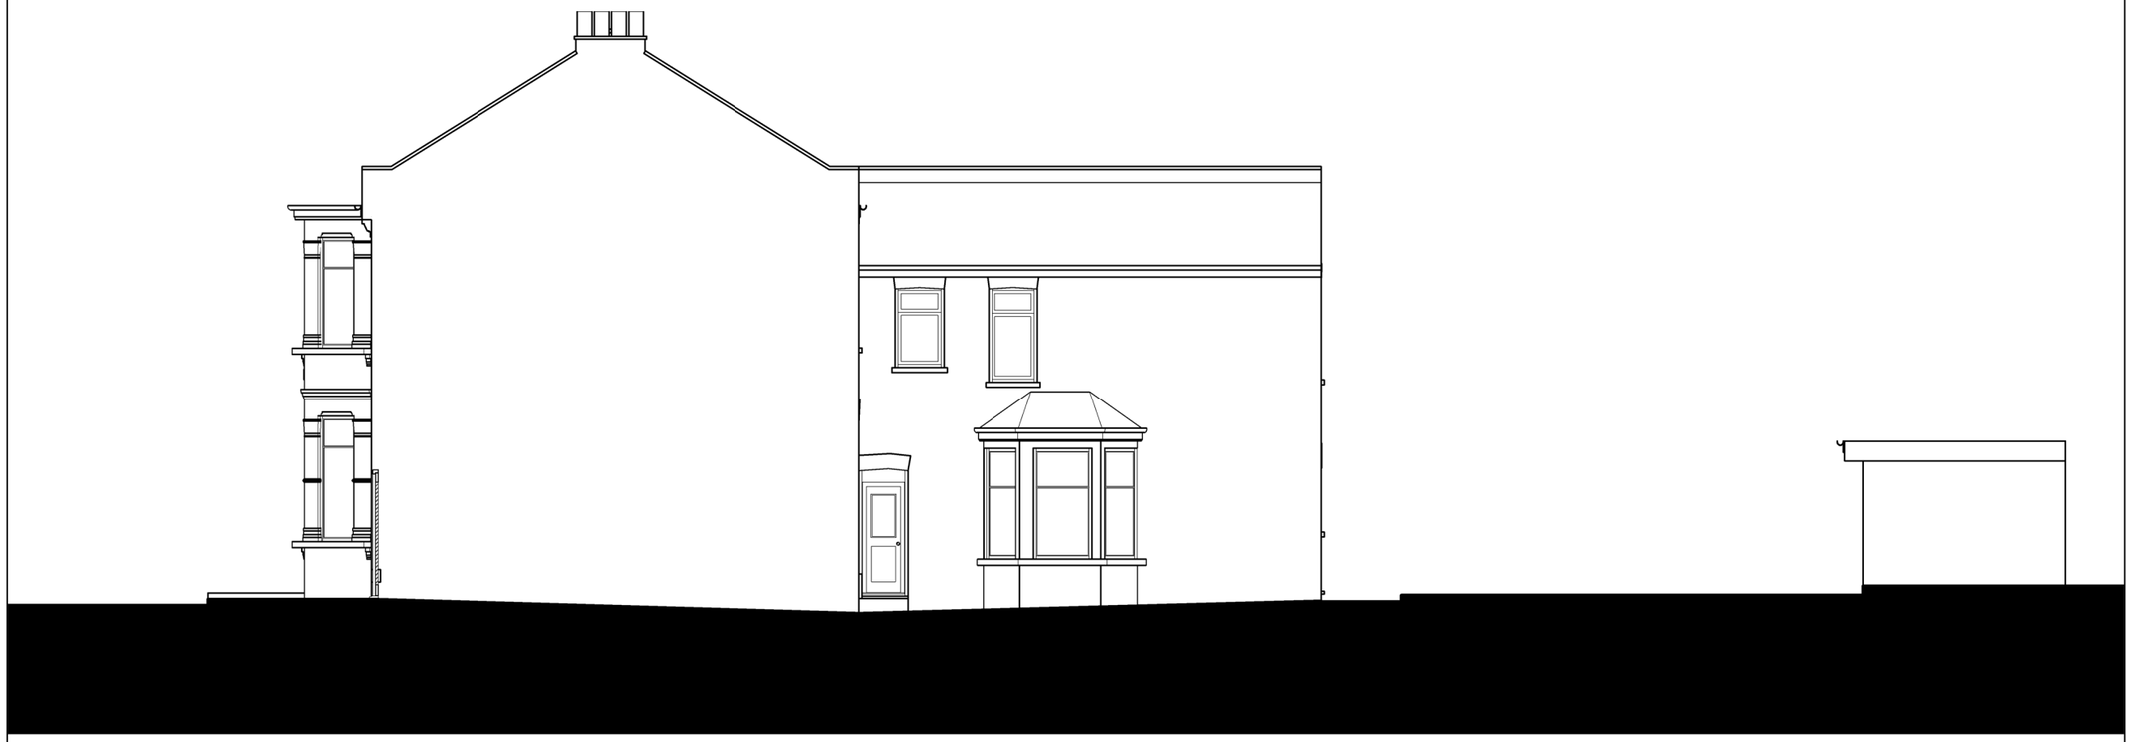

RIGHT SIDE ELEVATION

0 5m 10m

Written dimensions to be taken in preferences to scaled dimensions. The Contractor is responsible for checking all dimensions before work starts.

All work is to be carried out to the requirements, and to the satisfaction of the Local Authority.
These drawings are for planning purposes only

Any discrepancies to be brought to the attention of 4D Planning Consultants immediately.

Description

Rev	Date	Description	by	chk

4D PLANNING™
Chartered Town Planners & Architectural Technicians
Architecture I Town Planning
T: 0203 1500 183 www.GetMePlanning.com
www.GetMePlanning.com

Client
Mr Paul Missing

Project
97 Duckett Rd, Harringay
Ladder, London N4 1BL, UK

Title
EXISTING DRAWINGS
ELEVATIONS

Date:	07.09.2023	Rev:
Scale:	1:100@A3	REV A 19.10.2023
Drawing No.	4D -427AE 04	
Drawn by : MAX		

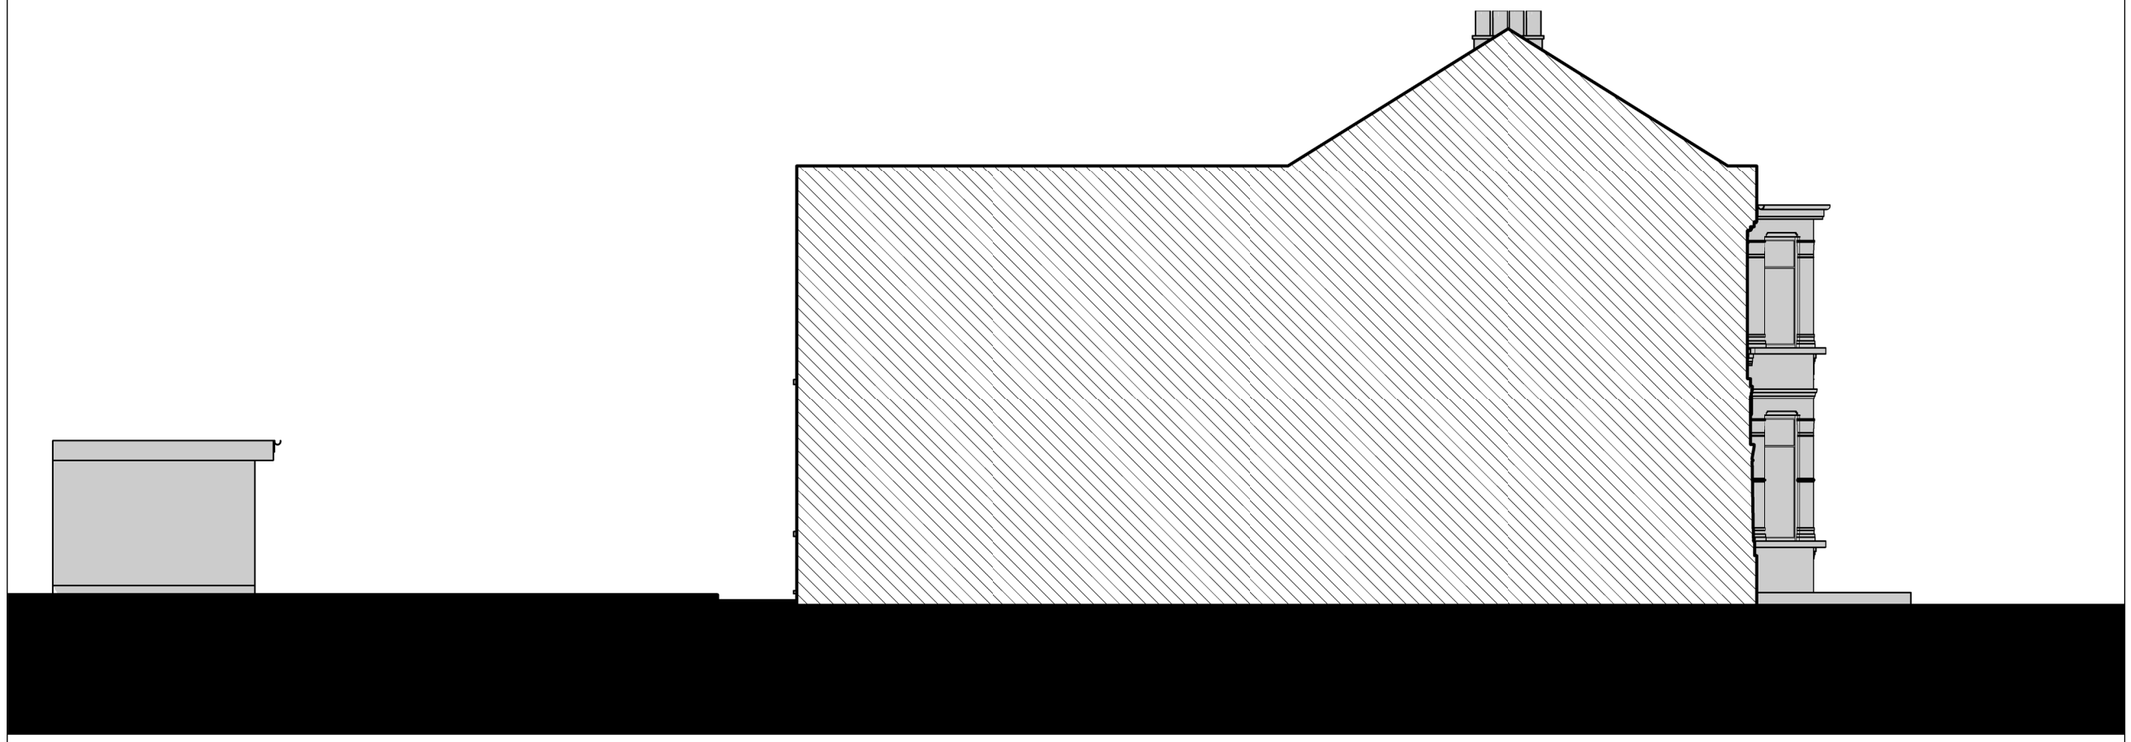

LEFT SIDE ELEVATION

Written dimensions to be taken in preferences to scaled dimensions. The Contractor is responsible for checking all dimensions before work starts.

All work is to be carried out to the requirements, and to the satisfaction of the Local Authority.
These drawings are for planning purposes only

Any discrepancies to be brought to the attention of 4D Planning Consultants immediately.

Description

Rev	Date	Description	by	chk

4D PLANNING™
Chartered Town Planners & Architectural Technicians
Architecture I Town Planning
T: 0203 1500 183 www.GetMePlanning.com
www.GetMePlanning.com

Client
Mr Paul Missing

Project
97 Duckett Rd, Harringay
Ladder, London N4 1BL, UK

Title
EXISTING DRAWINGS
ELEVATIONS

Date:	07.09.2023	Rev:
Scale:	1:100@A3	REV A 19.10.2023
Drawing No.	4D -427AE 05	
Drawn by : MAX		

SECTION AA

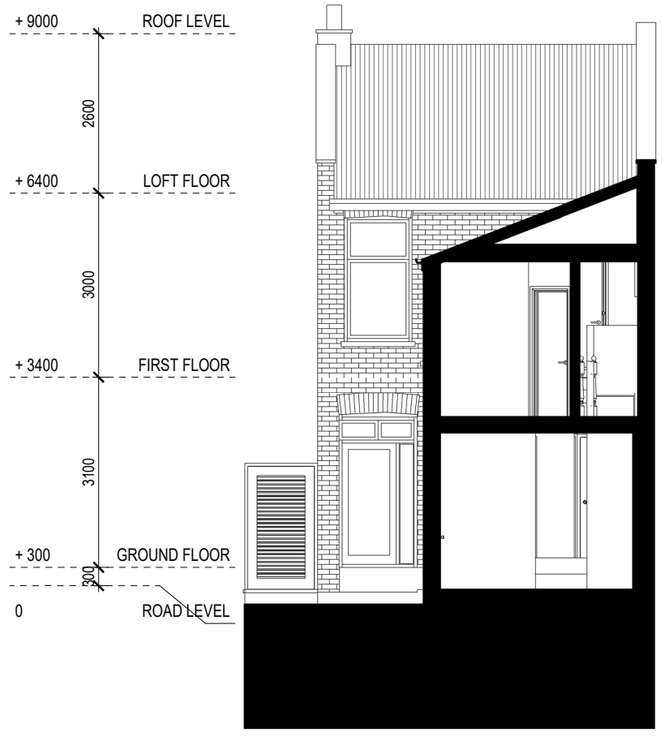

SECTION BB

0 5m 10m

Written dimensions to be taken in preferences to scaled dimensions. The Contractor is responsible for checking all dimensions before work starts.

All work is to be carried out to the requirements, and to the satisfaction of the Local Authority.
These drawings are for planning purposes only

Any discrepancies to be brought to the attention of 4D Planning Consultants immediately.

Description

Rev	Date	Description	by	chk

4D PLANNING™
Chartered Town Planners & Architectural Technicians

Architecture I Town Planning

T: 0203 1500 183 www.GetMePlanning.com

www.GetMePlanning.com

Client
Mr Paul Missing

Project
97 Duckett Rd, Harringay
Ladder, London N4 1BL, UK

Title
EXISTING DRAWINGS
SECTIONS

Date:	07.09.2023	Rev:
Scale:	1:100@A3	REV A 19.10.2023
Drawing No.	4D -427AE 06	
Drawn by : MAX		

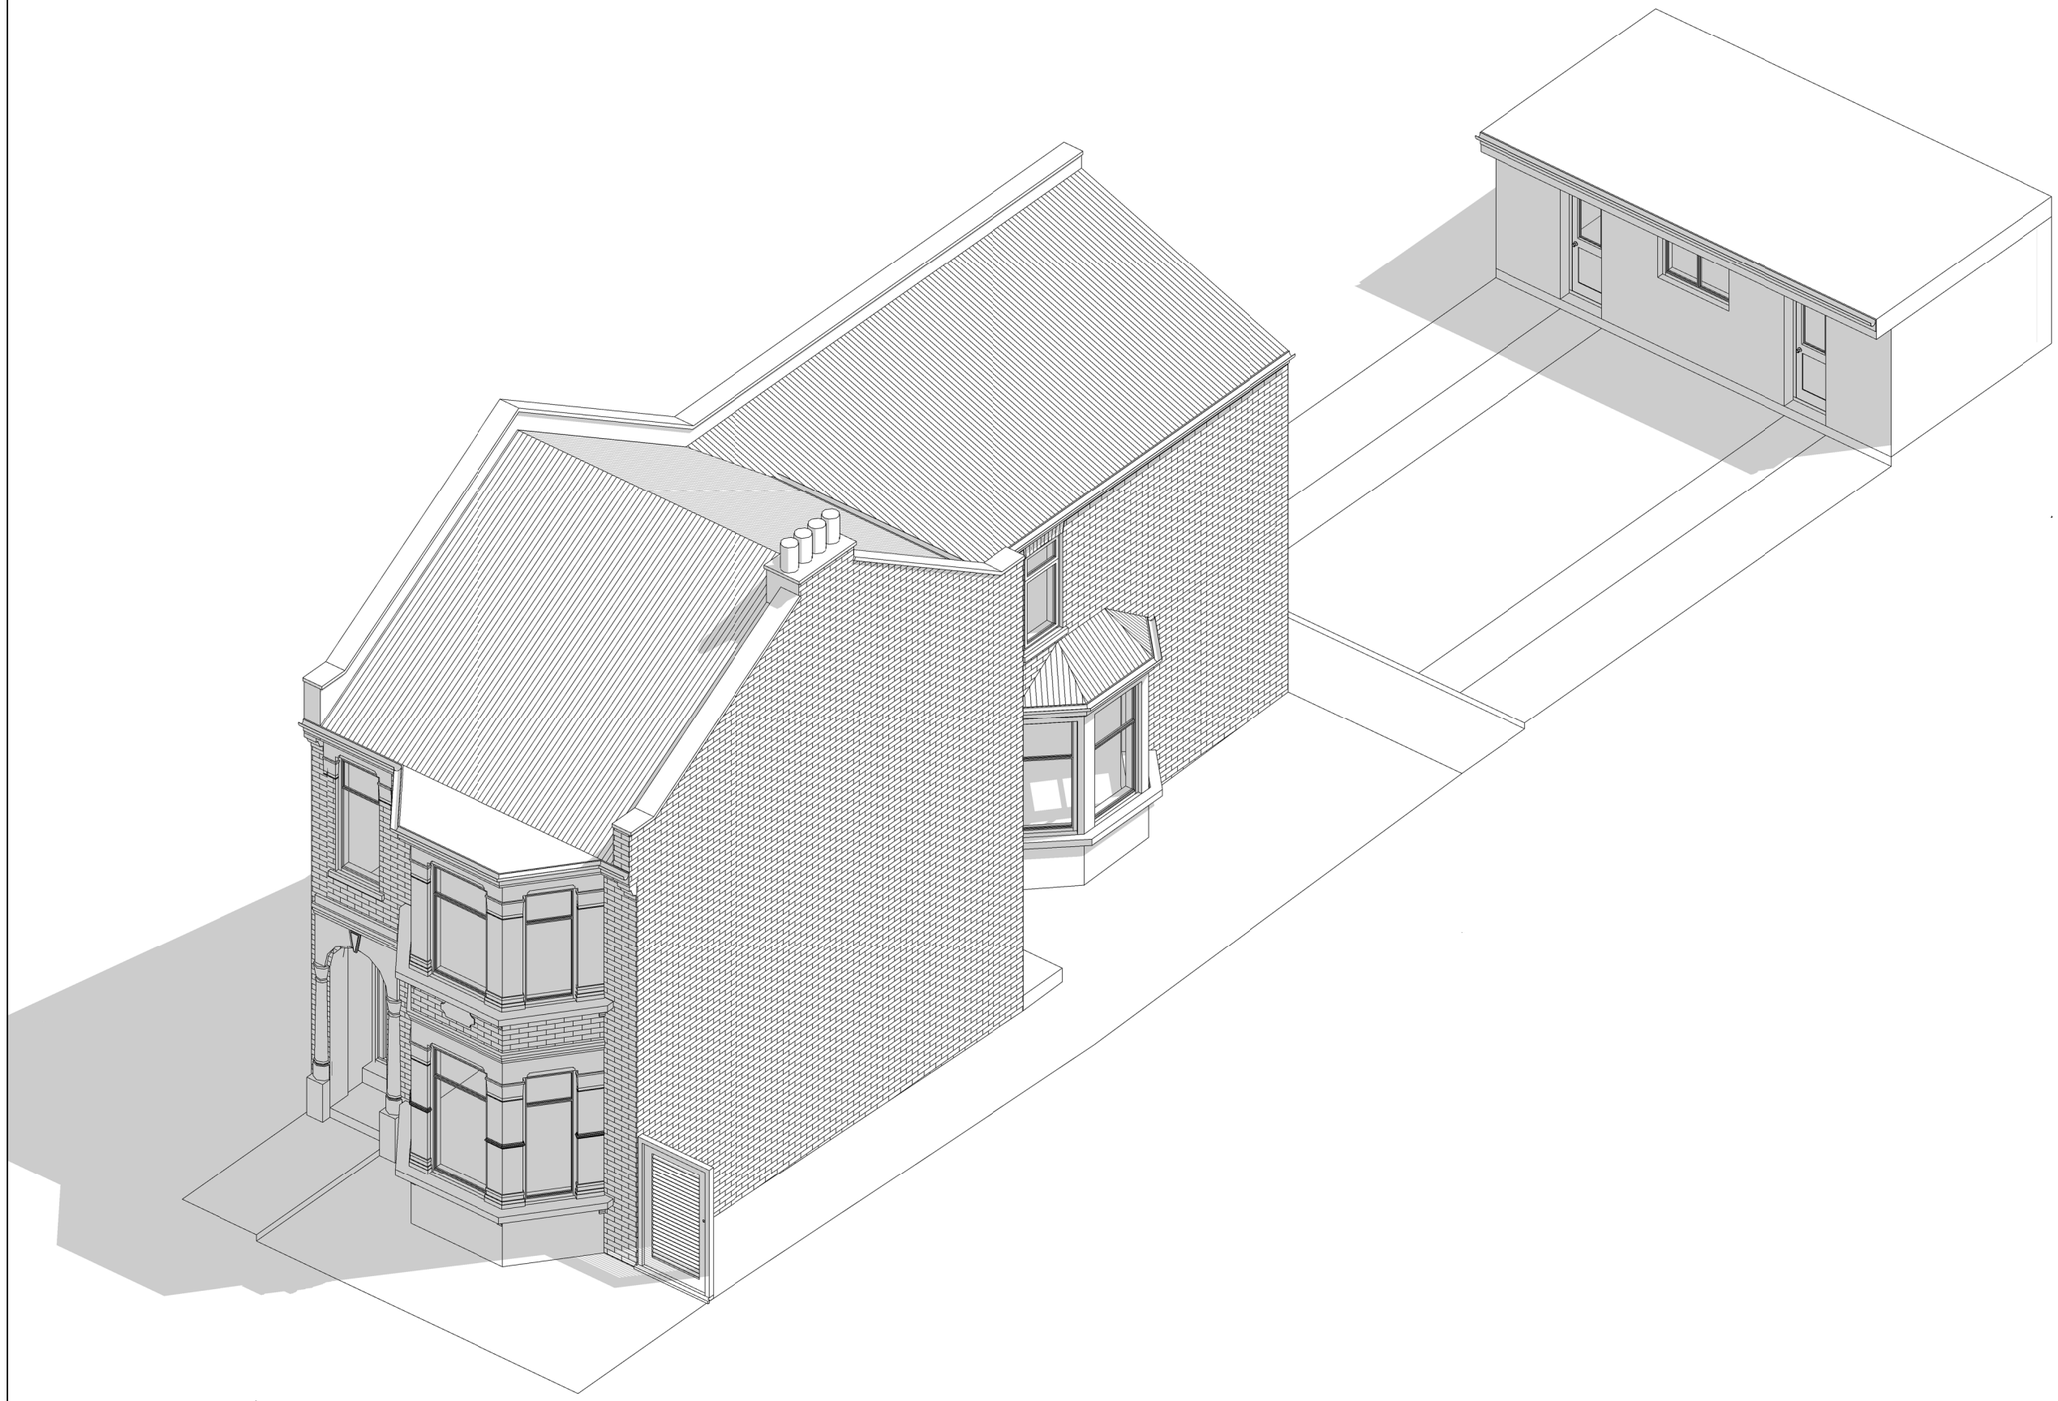

Written dimensions to be taken in preferences to scaled dimensions. The Contractor is responsible for checking all dimensions before work starts.

All work is to be carried out to the requirements, and to the satisfaction of the Local Authority.
These drawings are for planning purposes only

Any discrepancies to be brought to the attention of 4D Planning Consultants immediately.

Description

Rev	Date	Description	by	chk

4D PLANNING™
Chartered Town Planners & Architectural Technicians

Architecture I Town Planning

T: 0203 1500 183 www.GetMePlanning.com

www.GetMePlanning.com

Client
Mr Paul Missing

Project
97 Duckett Rd, Harringay
Ladder, London N4 1BL, UK

Title
EXISTING DRAWINGS
ISOMETRIC VIEW

Date: 07.09.2023	Rev:
Scale:	REV A 19.10.2023
Drawing No.4D -427A E 07	
Drawn by : MAX	

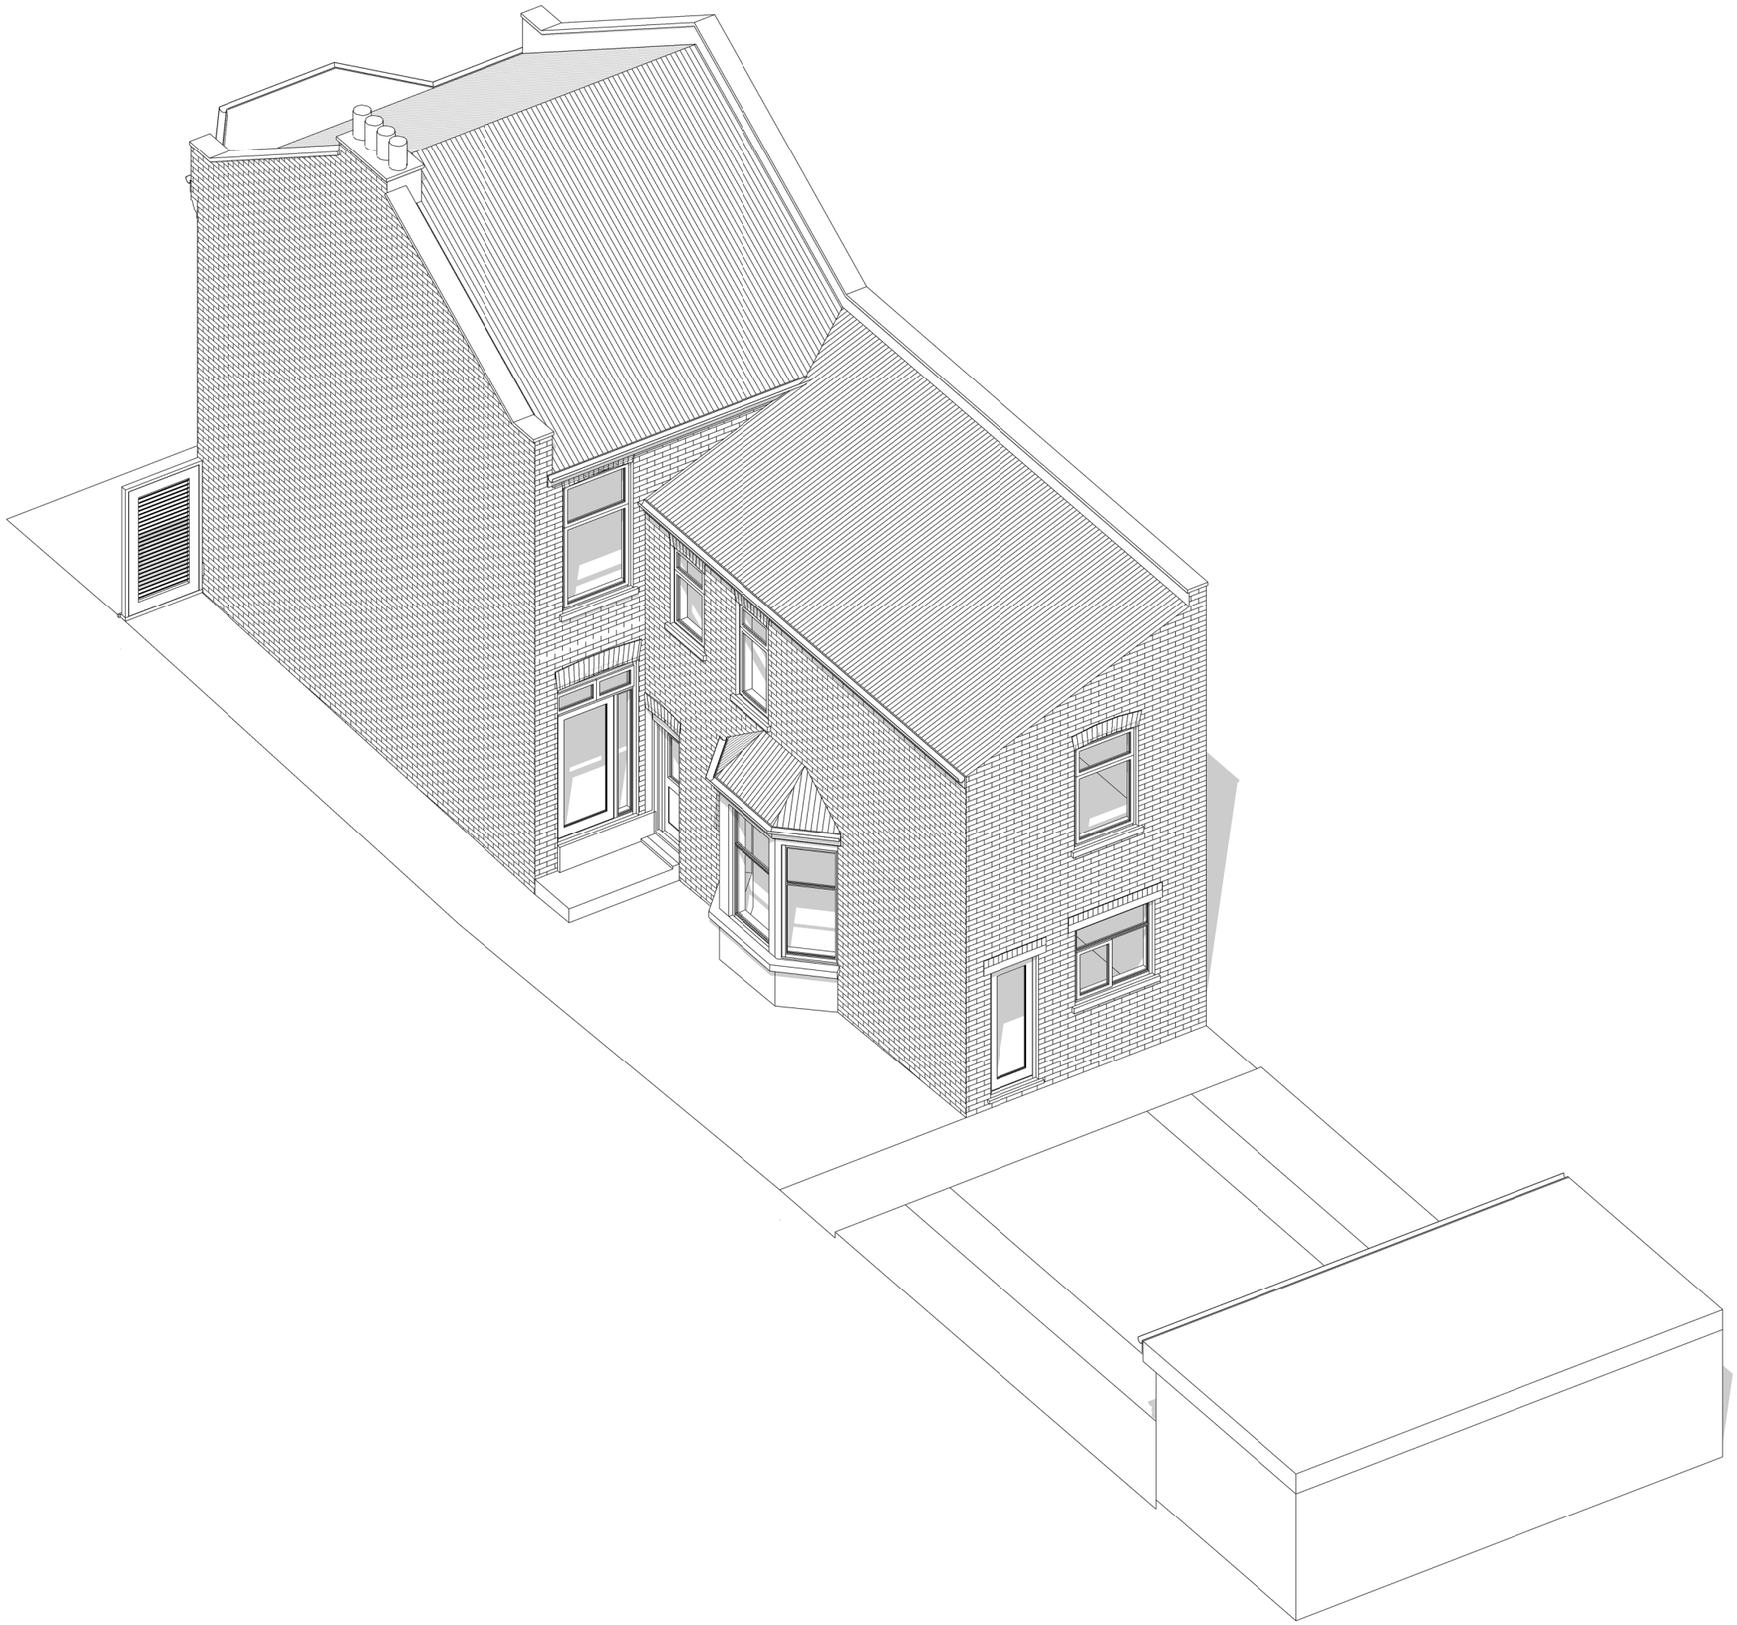

Written dimensions to be taken in preferences to scaled dimensions. The Contractor is responsible for checking all dimensions before work starts.

All work is to be carried out to the requirements, and to the satisfaction of the Local Authority.
These drawings are for planning purposes only

Any discrepancies to be brought to the attention of 4D Planning Consultants immediately.

Description

Rev	Date	Description	by	chk

4D PLANNING™
Chartered Town Planners & Architectural Technicians

Architecture I Town Planning

T: 0203 1500 183 www.GetMePlanning.com

www.GetMePlanning.com

Client
Mr Paul Missing

Project
97 Duckett Rd, Harringay
Ladder, London N4 1BL, UK

Title
EXISTING DRAWINGS
ISOMETRIC VIEW

Date: 07.09.2023	Rev:
Scale:	REV A 19.10.2023
Drawing No.4D -427A E 08	
Drawn by : MAX	