

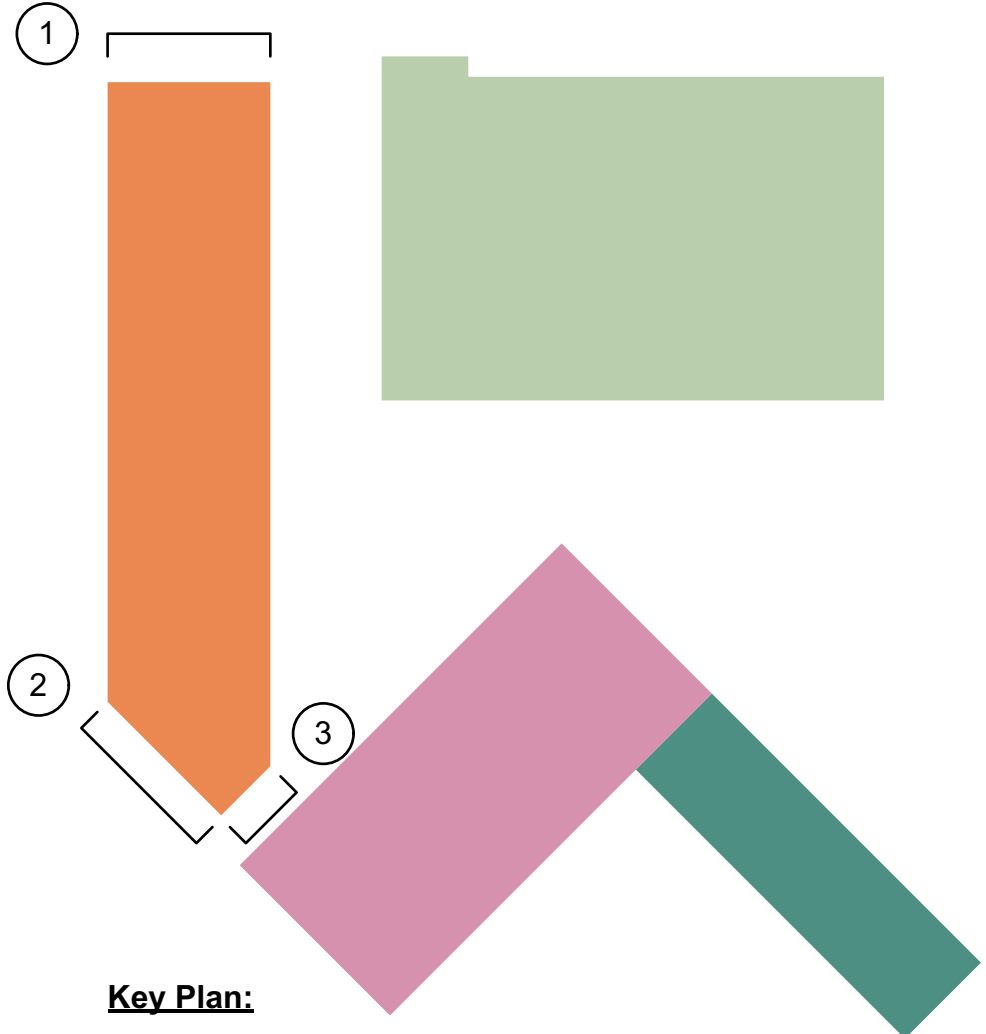
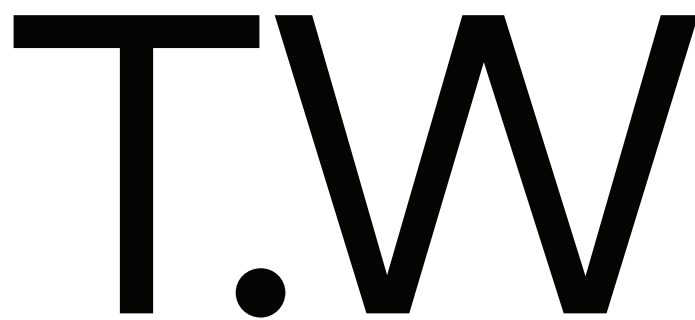
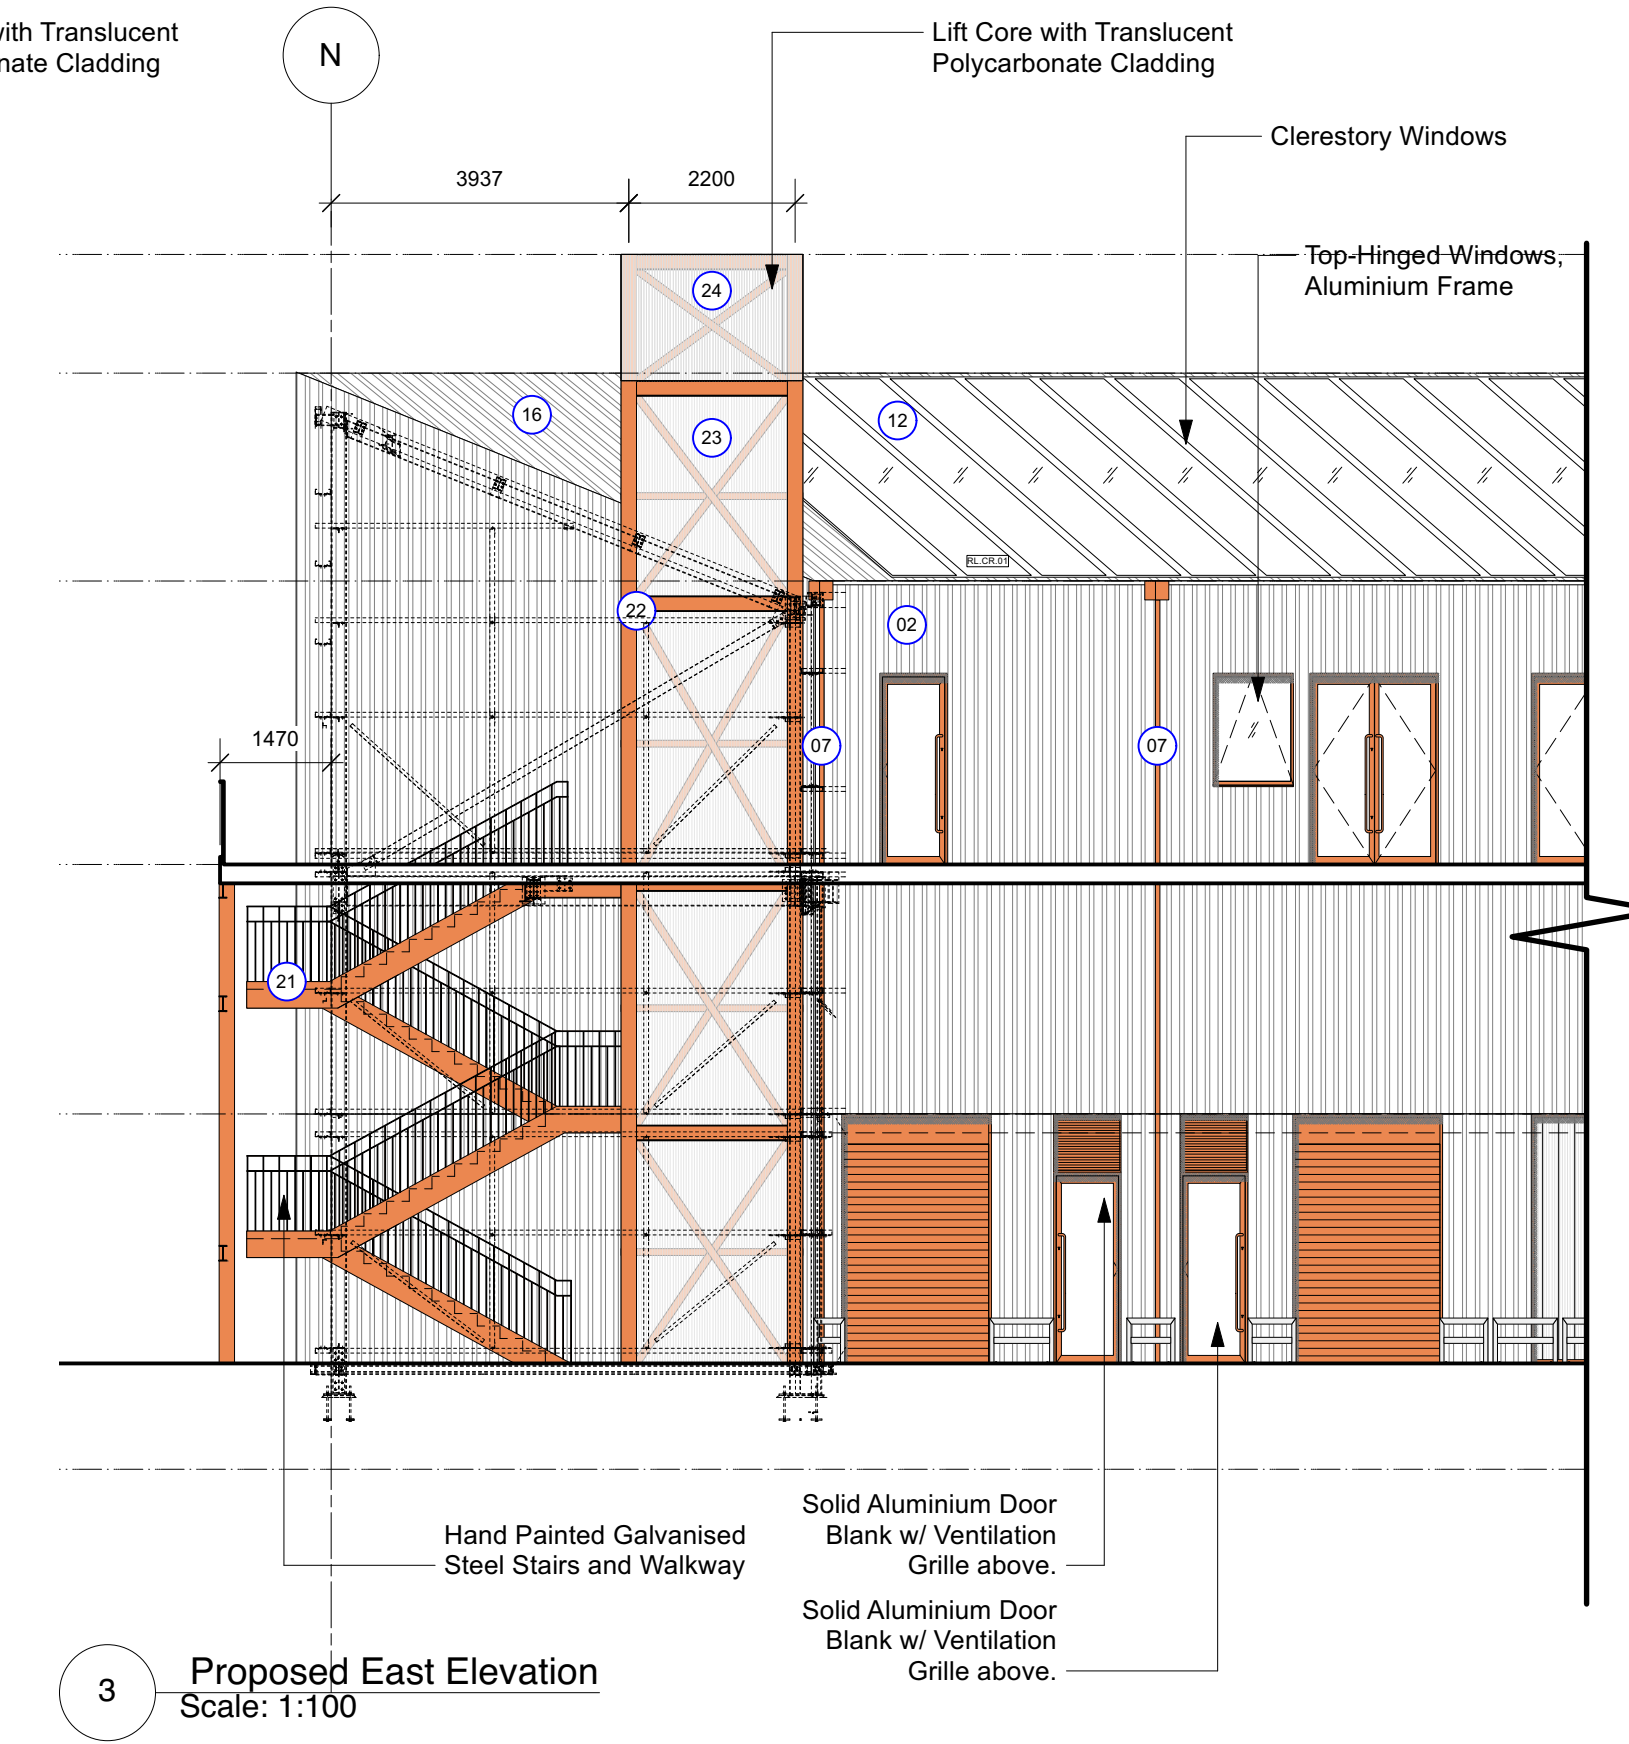


Key:				
01 Sinusoidal Metal Cladding	07 Downpipes	13 Roller Shutters	19 Walkway Flooring	25 Bike Store
02 Trapezoidal Metal Cladding	08 Operable Windows	14 Polycarbonate Windows	20 Balustrades	26 Plant Louvres
03 Fibre Cement Cladding	09 Fixed Windows	15 Solid Doors	21 External Staircases	
04 Opening Reveals	10 Glazed Doors	16 Roof Cladding	22 L/R Structure	
05 Flashings	11 Curtain Walling	17 Rooflight Cladding	23 Lift Cladding	
06 Hoppers	12 Roof Clerestory	18 Roof Flashings	24 Lift Lantern	

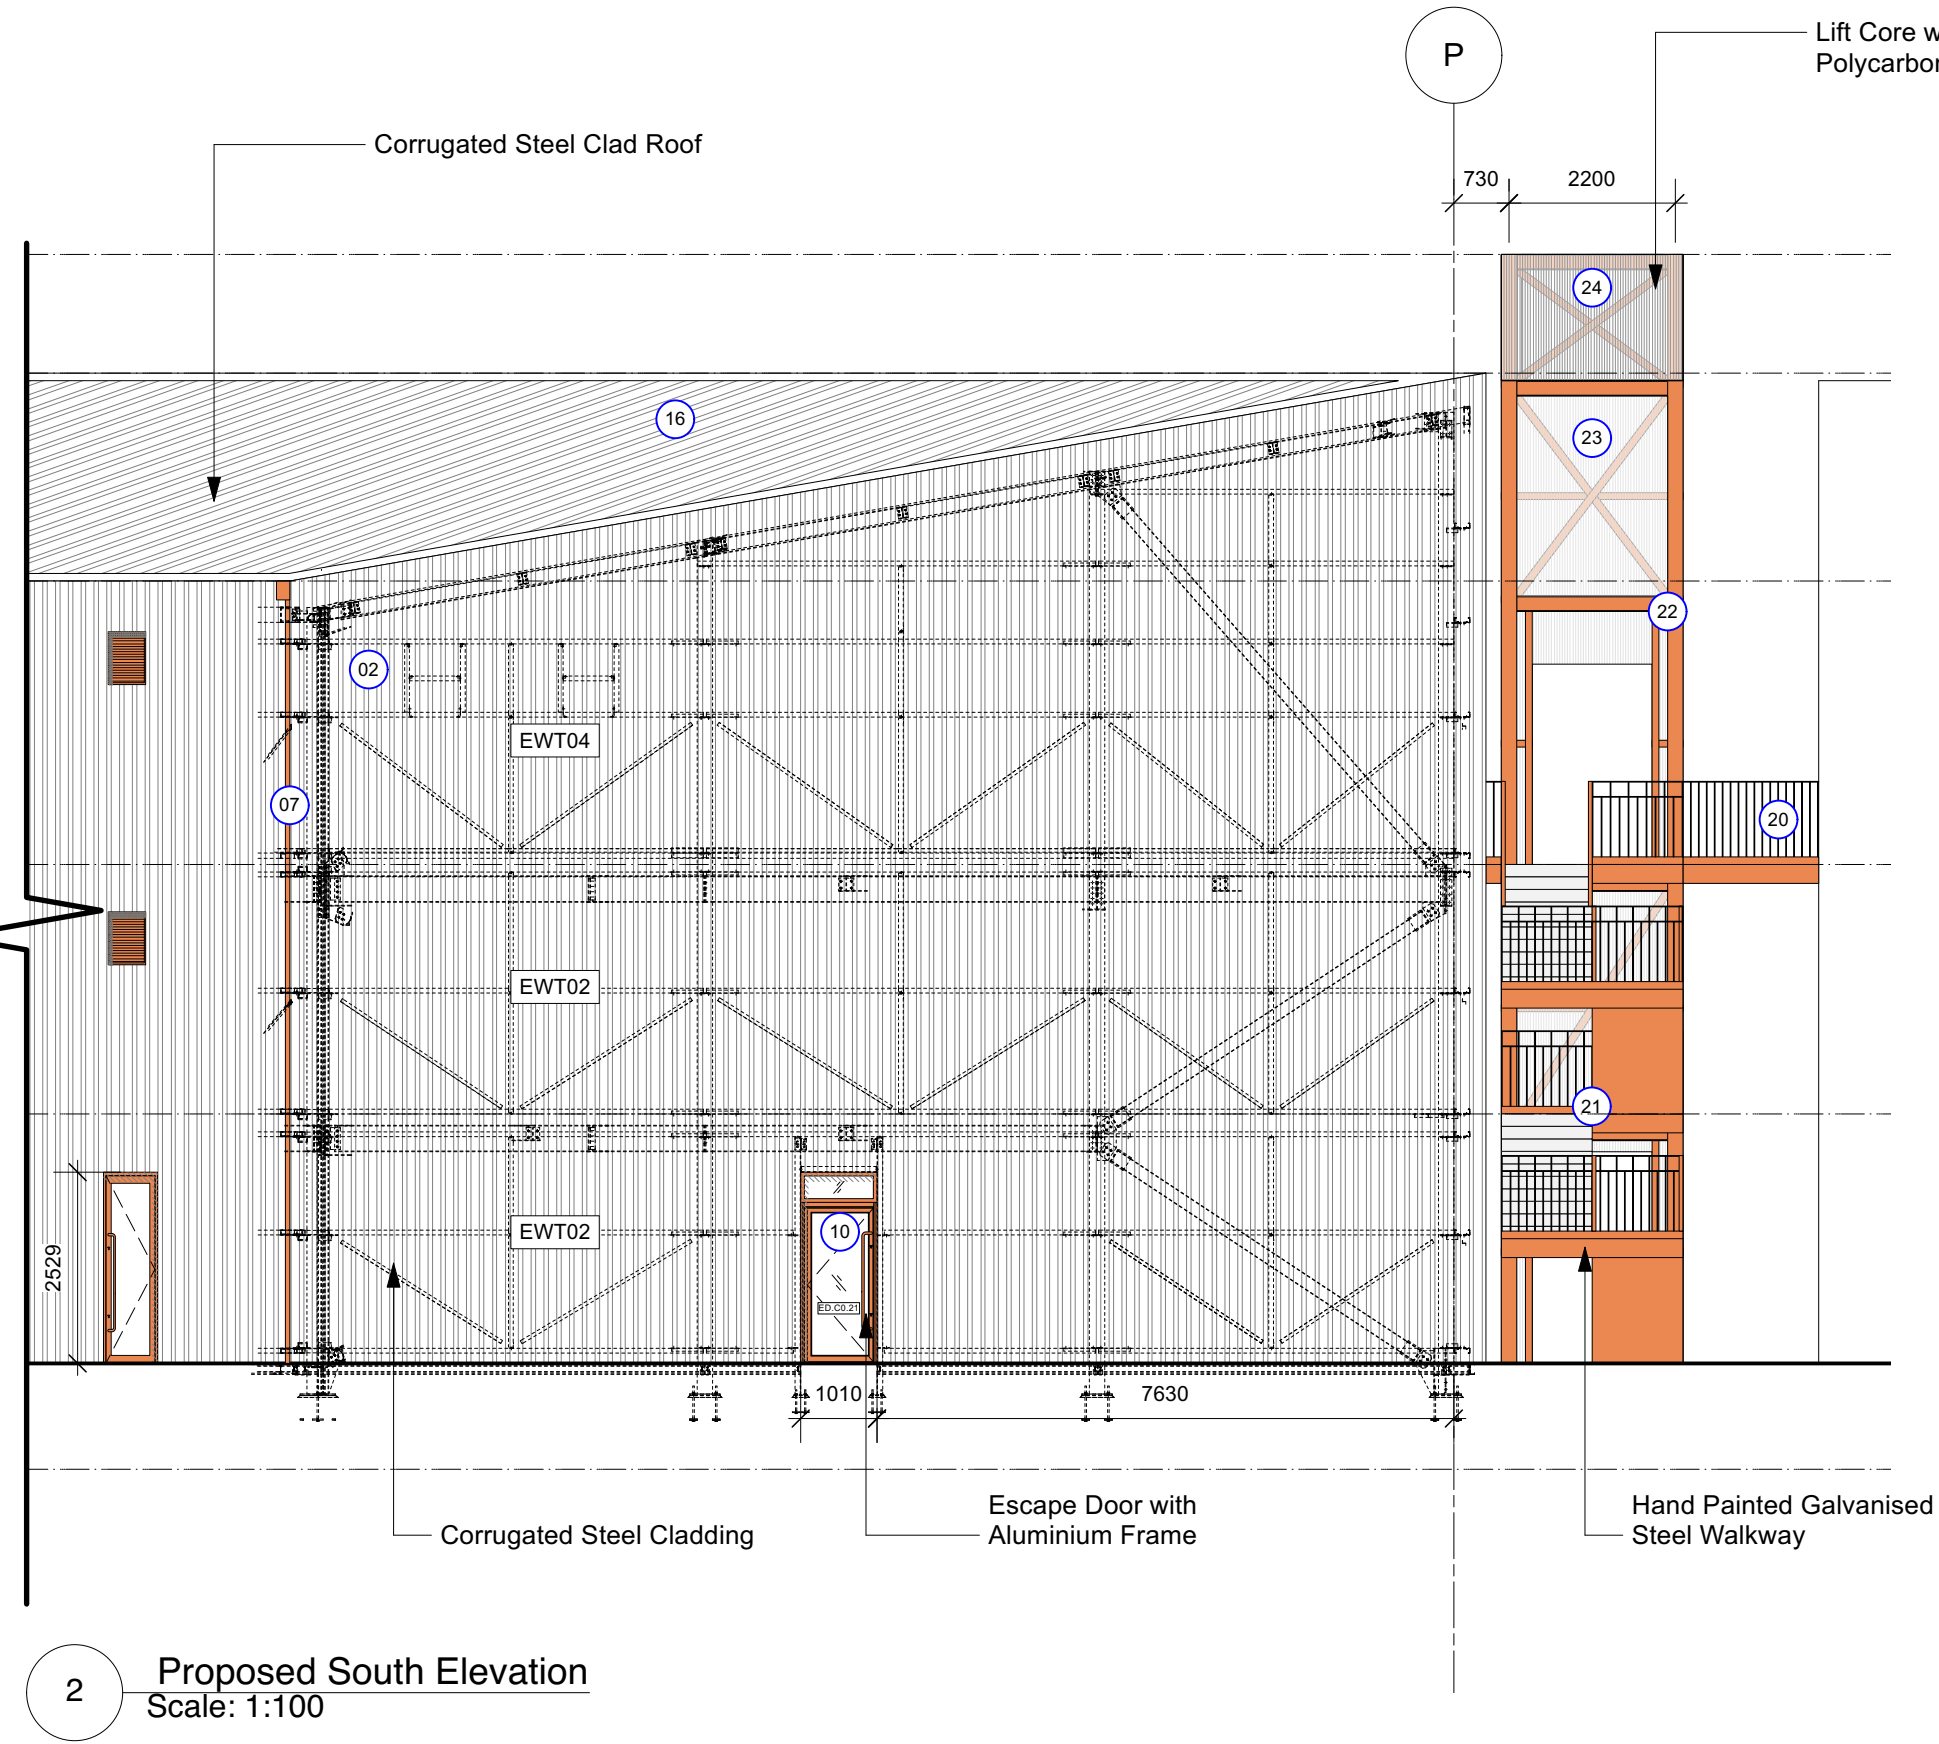

Key Plan:

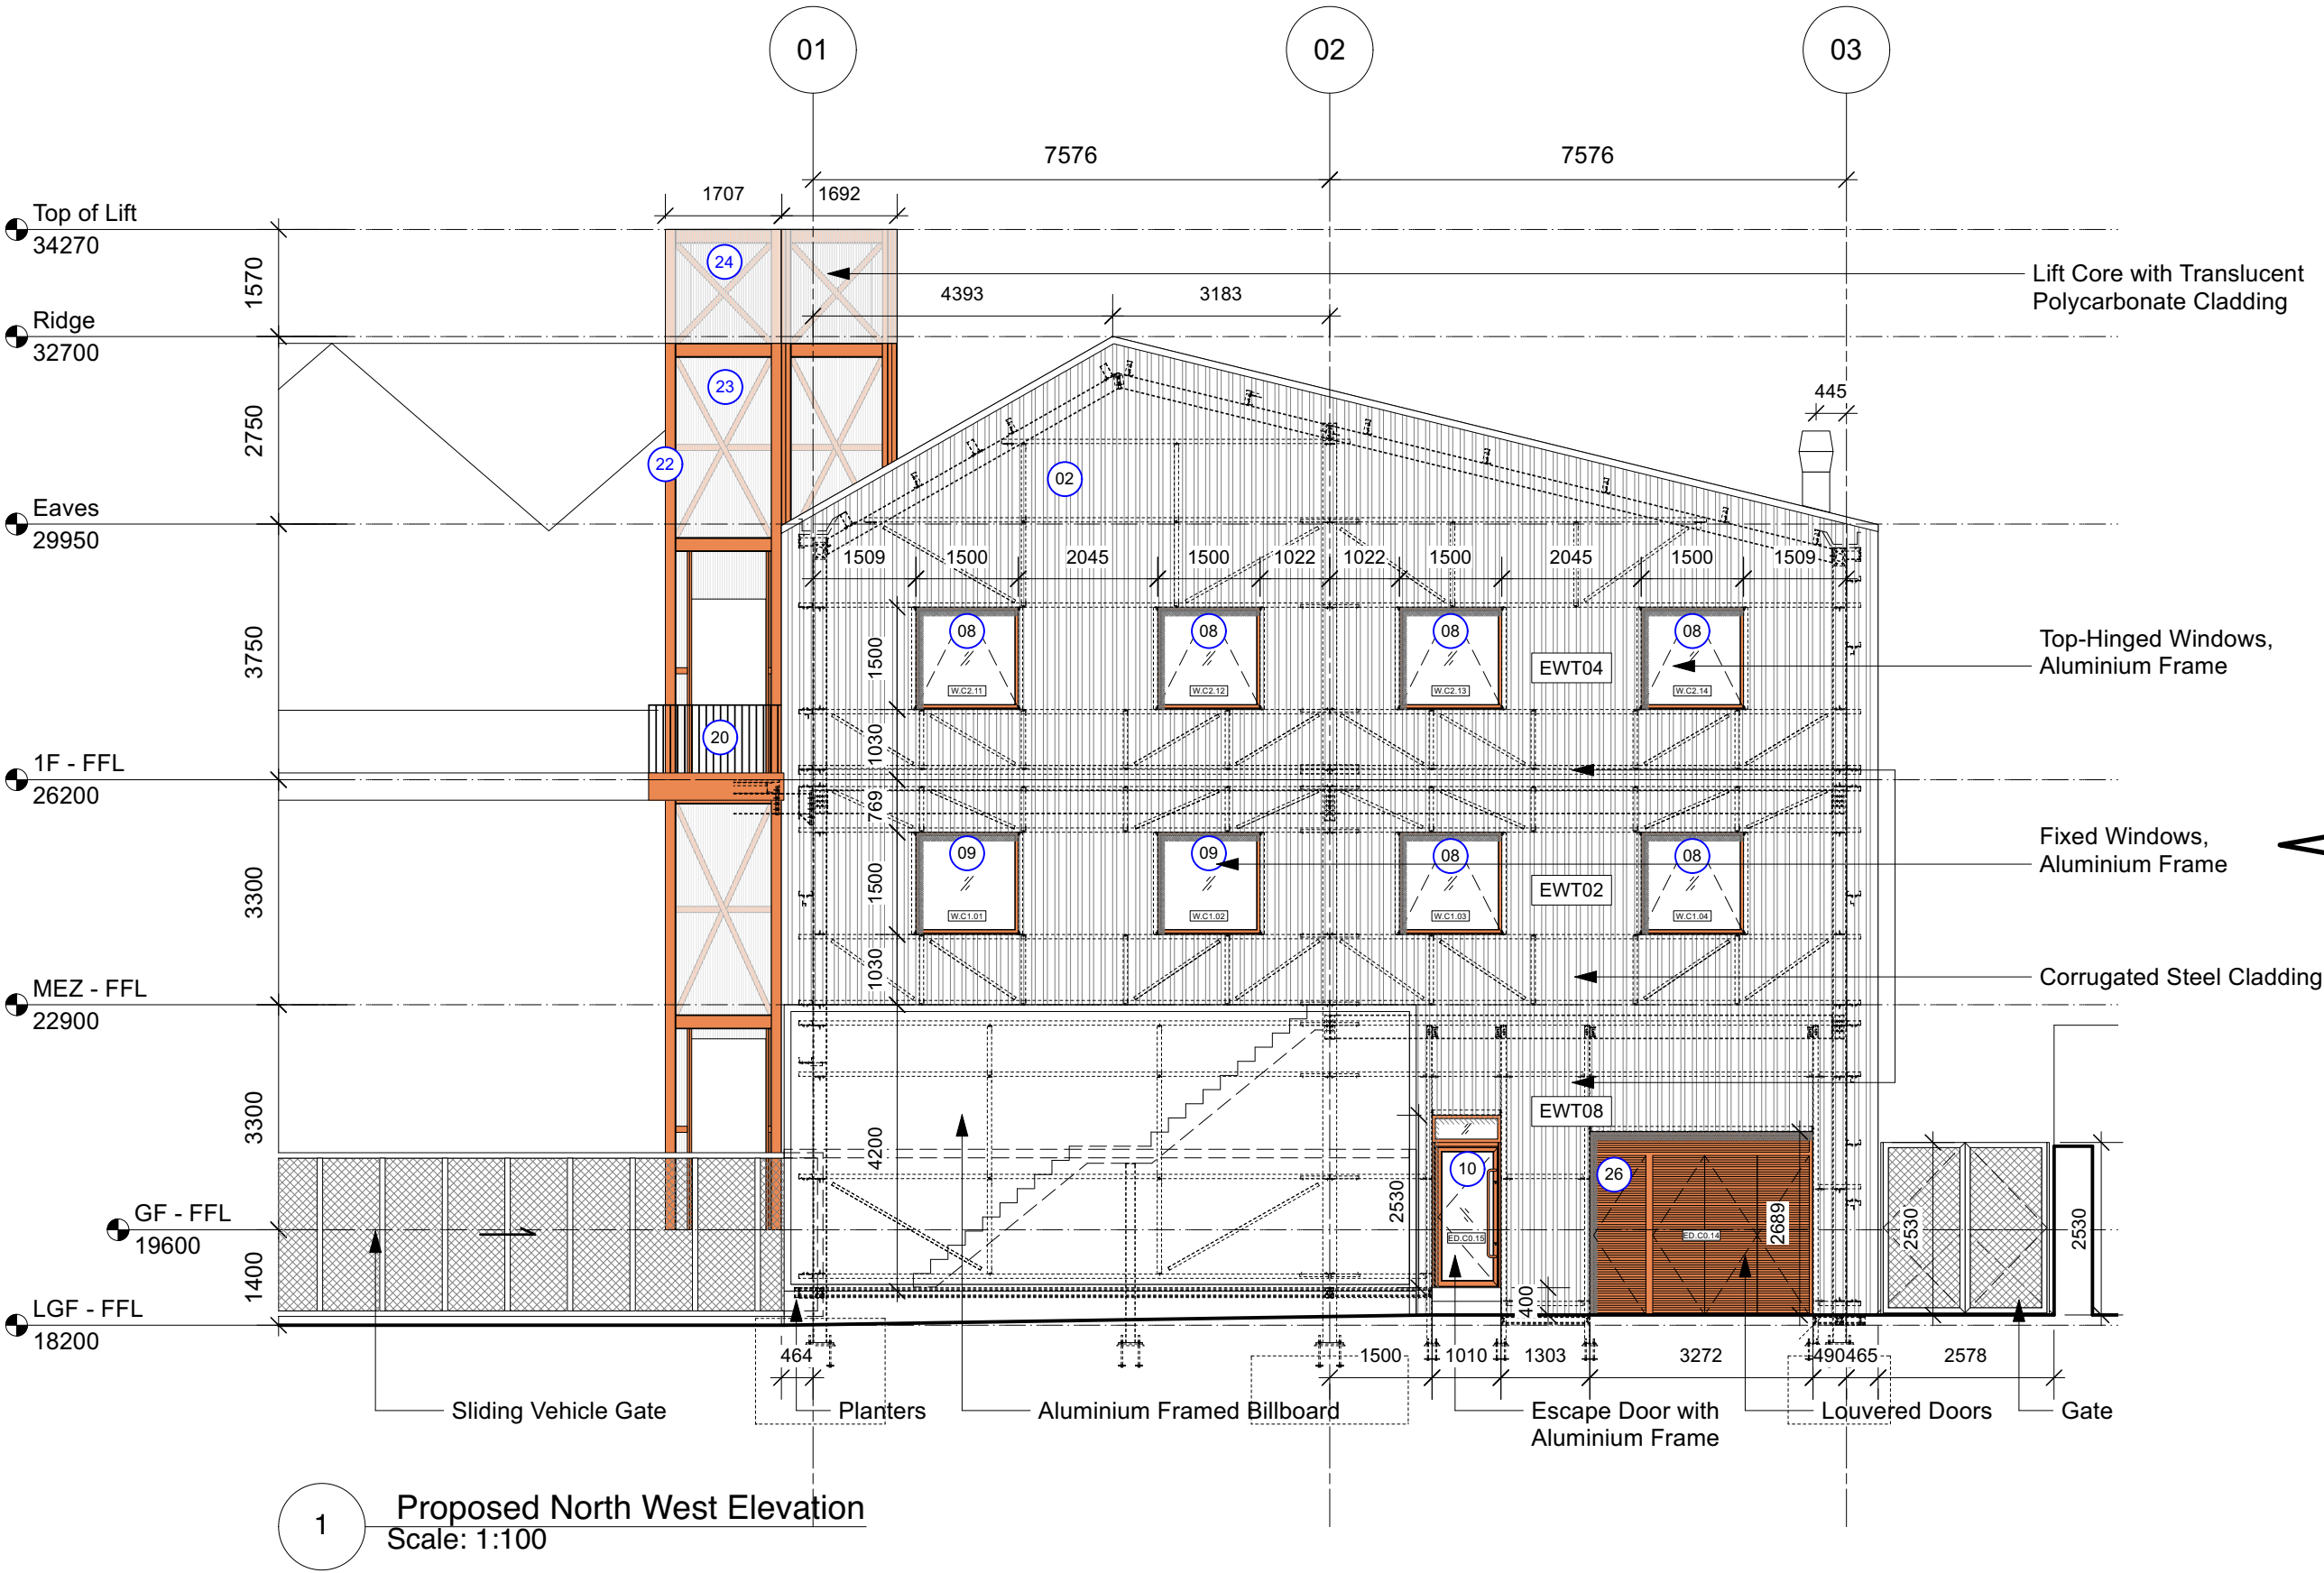

TurnerWorks
Block D, Echo Building
Hackney Bridge
London E15 2SJ


020 3846 1890
hello@turner.works

Revision History		
Rev	Date	Description
P1	27.10.23	Issued for Condition 5 Sign Off

Notes
No dimensions are to be scaled from this drawing. The contractor/manufacturer is responsible for checking all dimensions and querying any discrepancies.

Copyright Turner.Works.
Copyright is reserved by them and the drawing is issued on condition that it is not copied, reproduced, retained or disclosed to any unauthorised person, either wholly or in part, without written consent.

Orientation & Scale

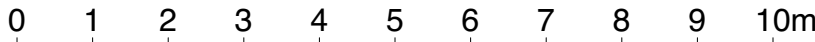

Project	21FLO Florentia Clothing Village	Drawn by	CS	Date	27.10.23
Drawing Title	Proposed Elevations Block C	Scale	1:100 @ A1 1:200 @ A3		
Drawing No.	C-06-220	Rev.	P1	Status	Planning