


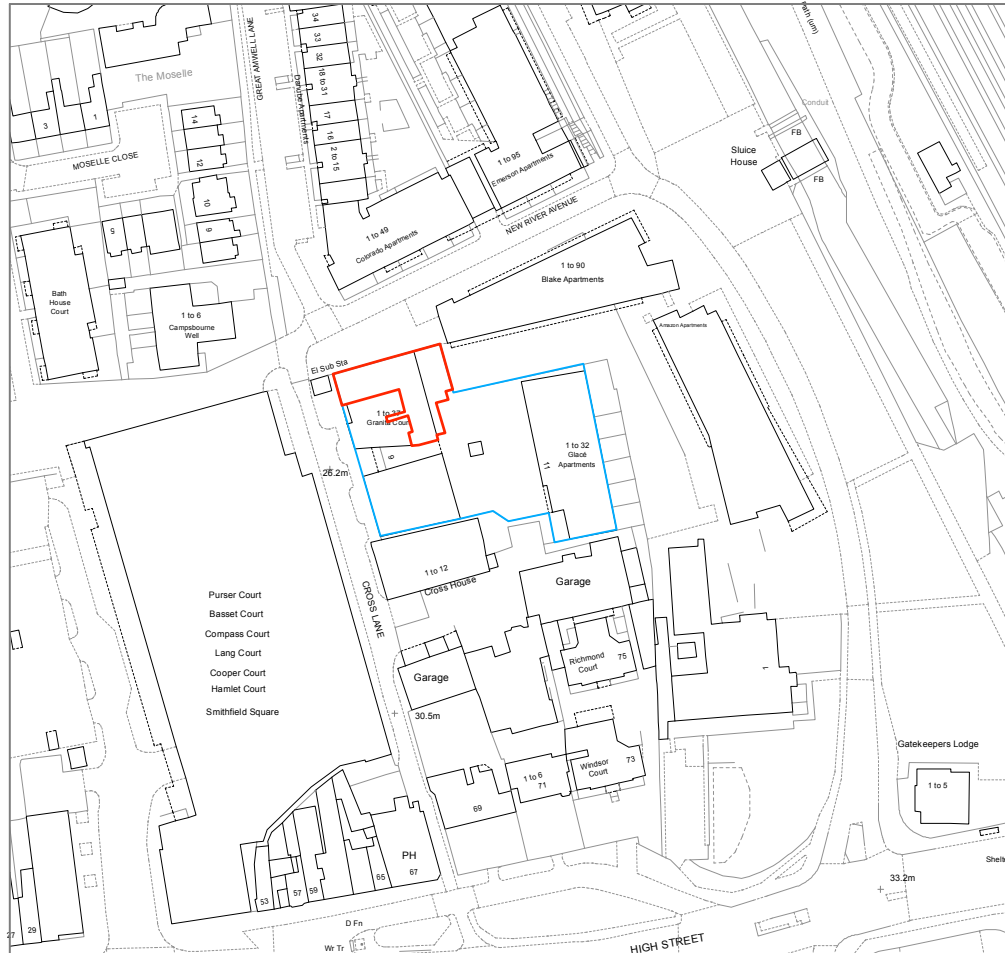

0 20 40 60 80 100
metres



REVISIONS / NOTES

KEY PLAN : 1:5000

PROJECT 11 Cross Lane
London
N8 7GE

PROJECT NUMBER 352

DRAWING TITLE Site Location Plan

DRAWING STATUS Planning

DRAWING NUMBER 352.PA.02.01

DATE 07.09.2022

SCALE 1:1000@A3

CHECKED BY SS DRAWN BY AC

ALL INFORMATION ON THIS DRAWING
IS UNCLASSIFIED AND IS NOT TO BE RELEASED TO THE PUBLIC
WITHOUT THE AUTHORITY OF THE SECRETARY OF STATE FOR DEFENCE

fourth_space
Third Floor, 10 Viner Street, London E2 8DG
Tel: +44 (0) 20 8127 7580
Email: info@fourthspace.co.uk
www.fourthspace.co.uk