


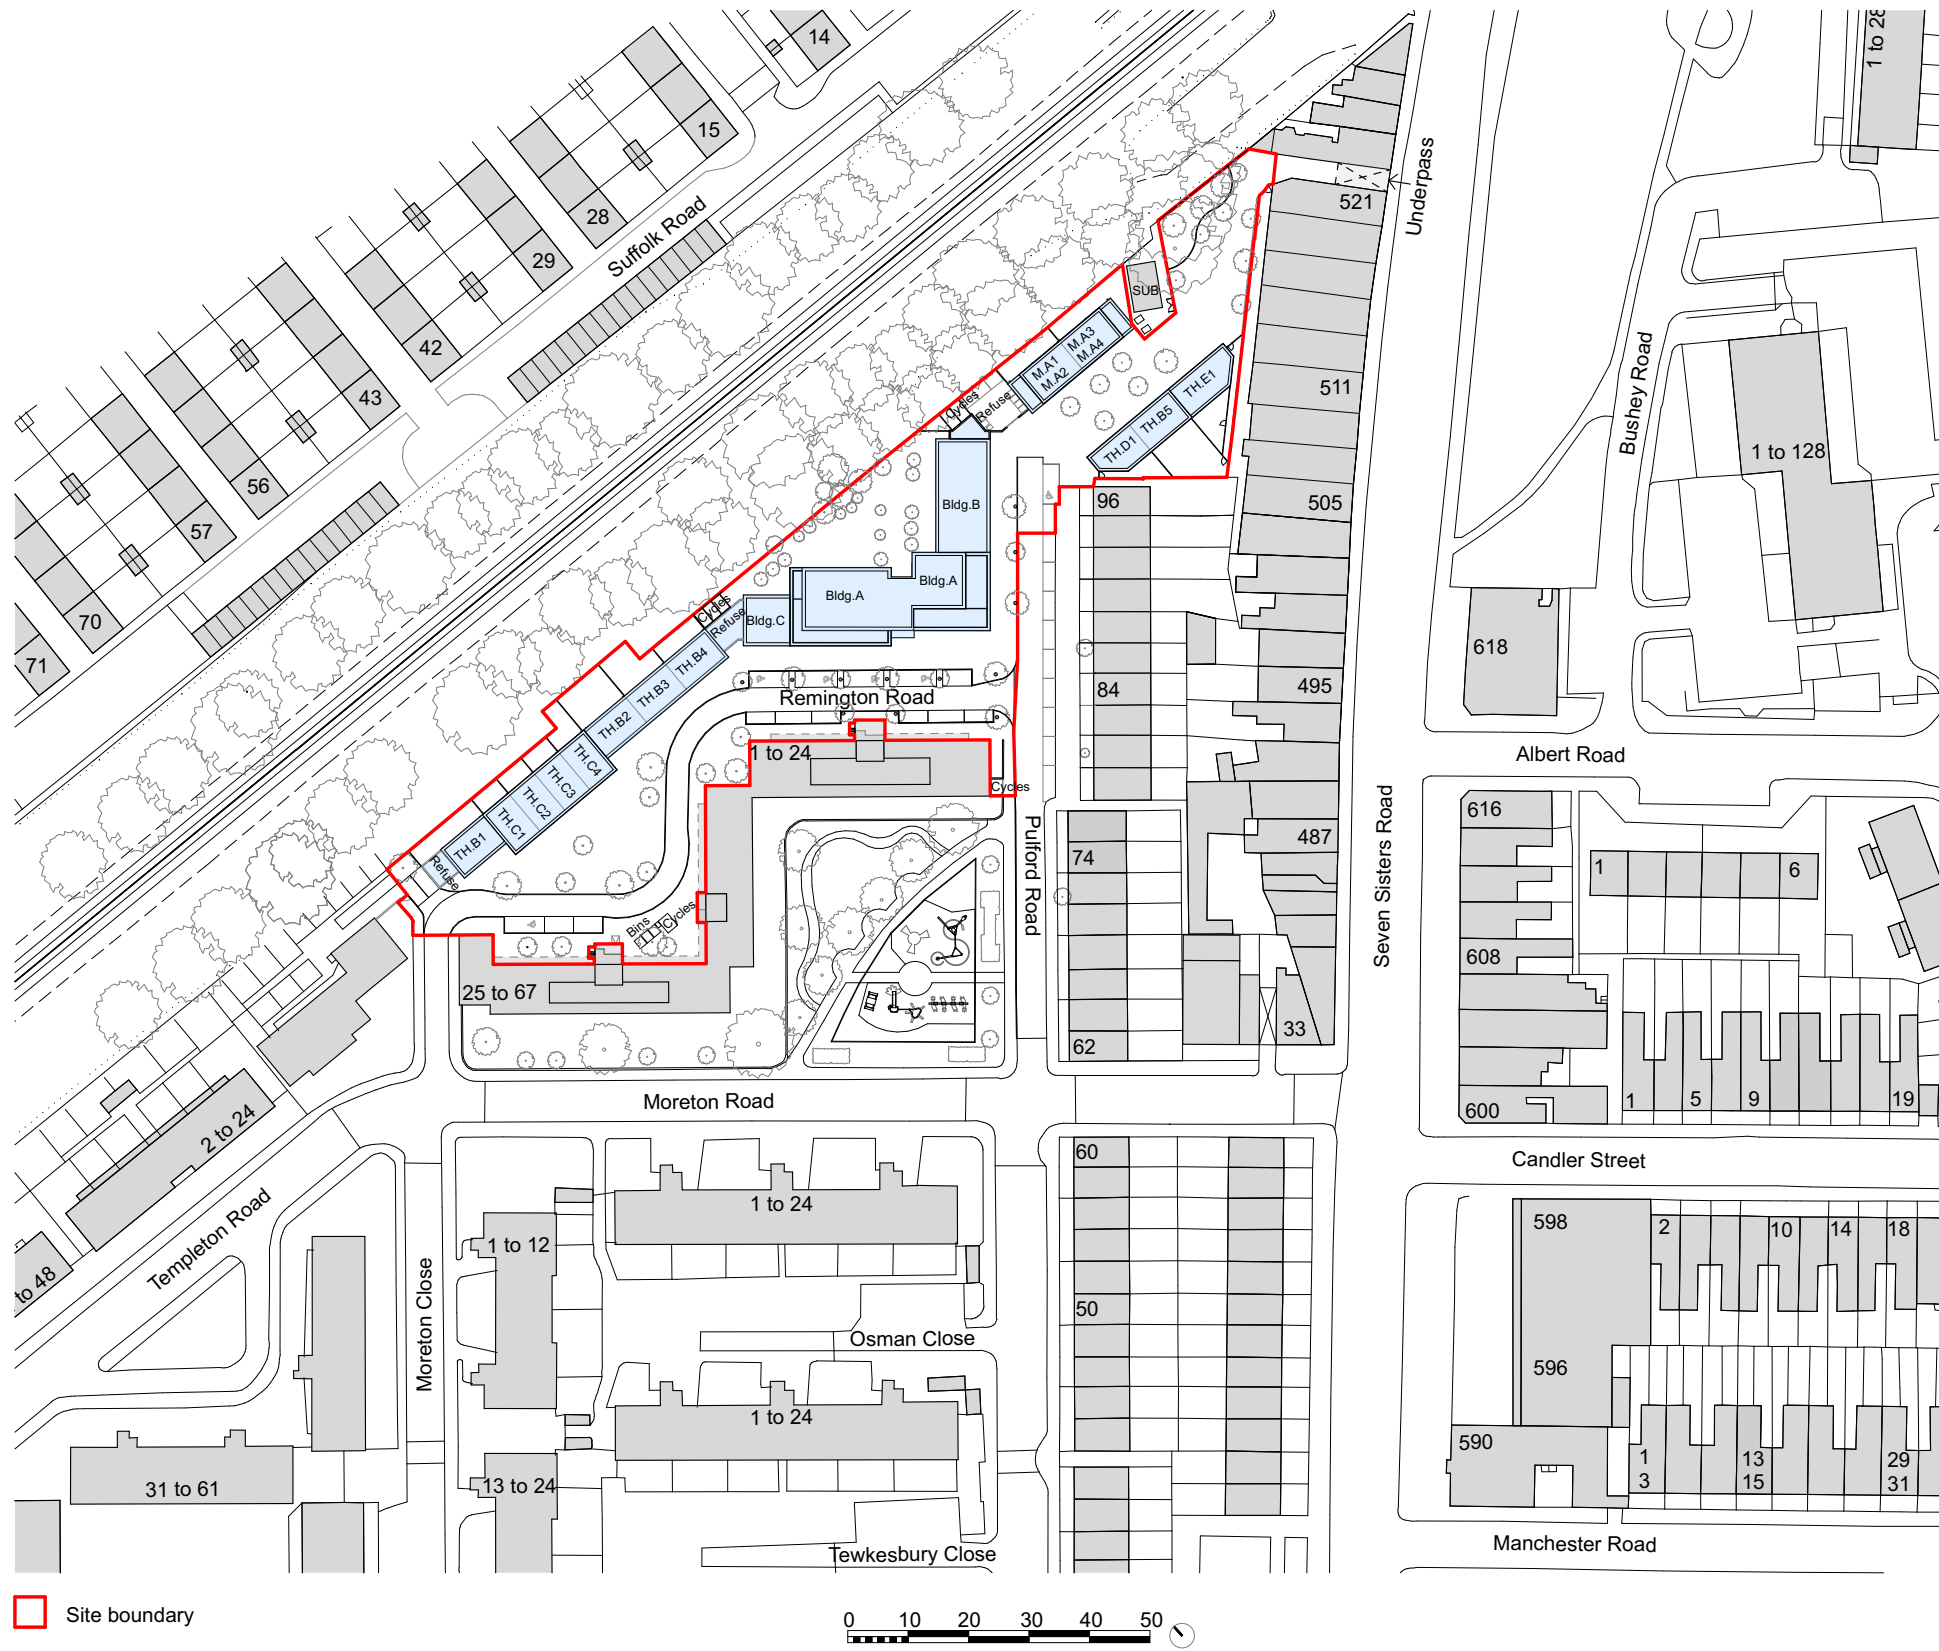

General notes

All illustrated material is subject to copyright. Unless otherwise agreed in writing, all rights to use this document are subject to payment of Architect's charges.

Satish Jassal Architects

19 Wharfdale Road
London
N1 9SB
contact@satishjassal.co.uk
Tel: 0207 837 4511

Job Title

Remington Road

Haringey
London
N15 6SR

Drawing Name

Proposed location plan

Drawing Status

Planning

Drawn by
AP

Date
06/09/21

Checked by
SJ

Date
06/09/21

Drawing Scale

1:1250 @A3

Layout ID
174-006-GA-LOC

Status
P1

Revision