



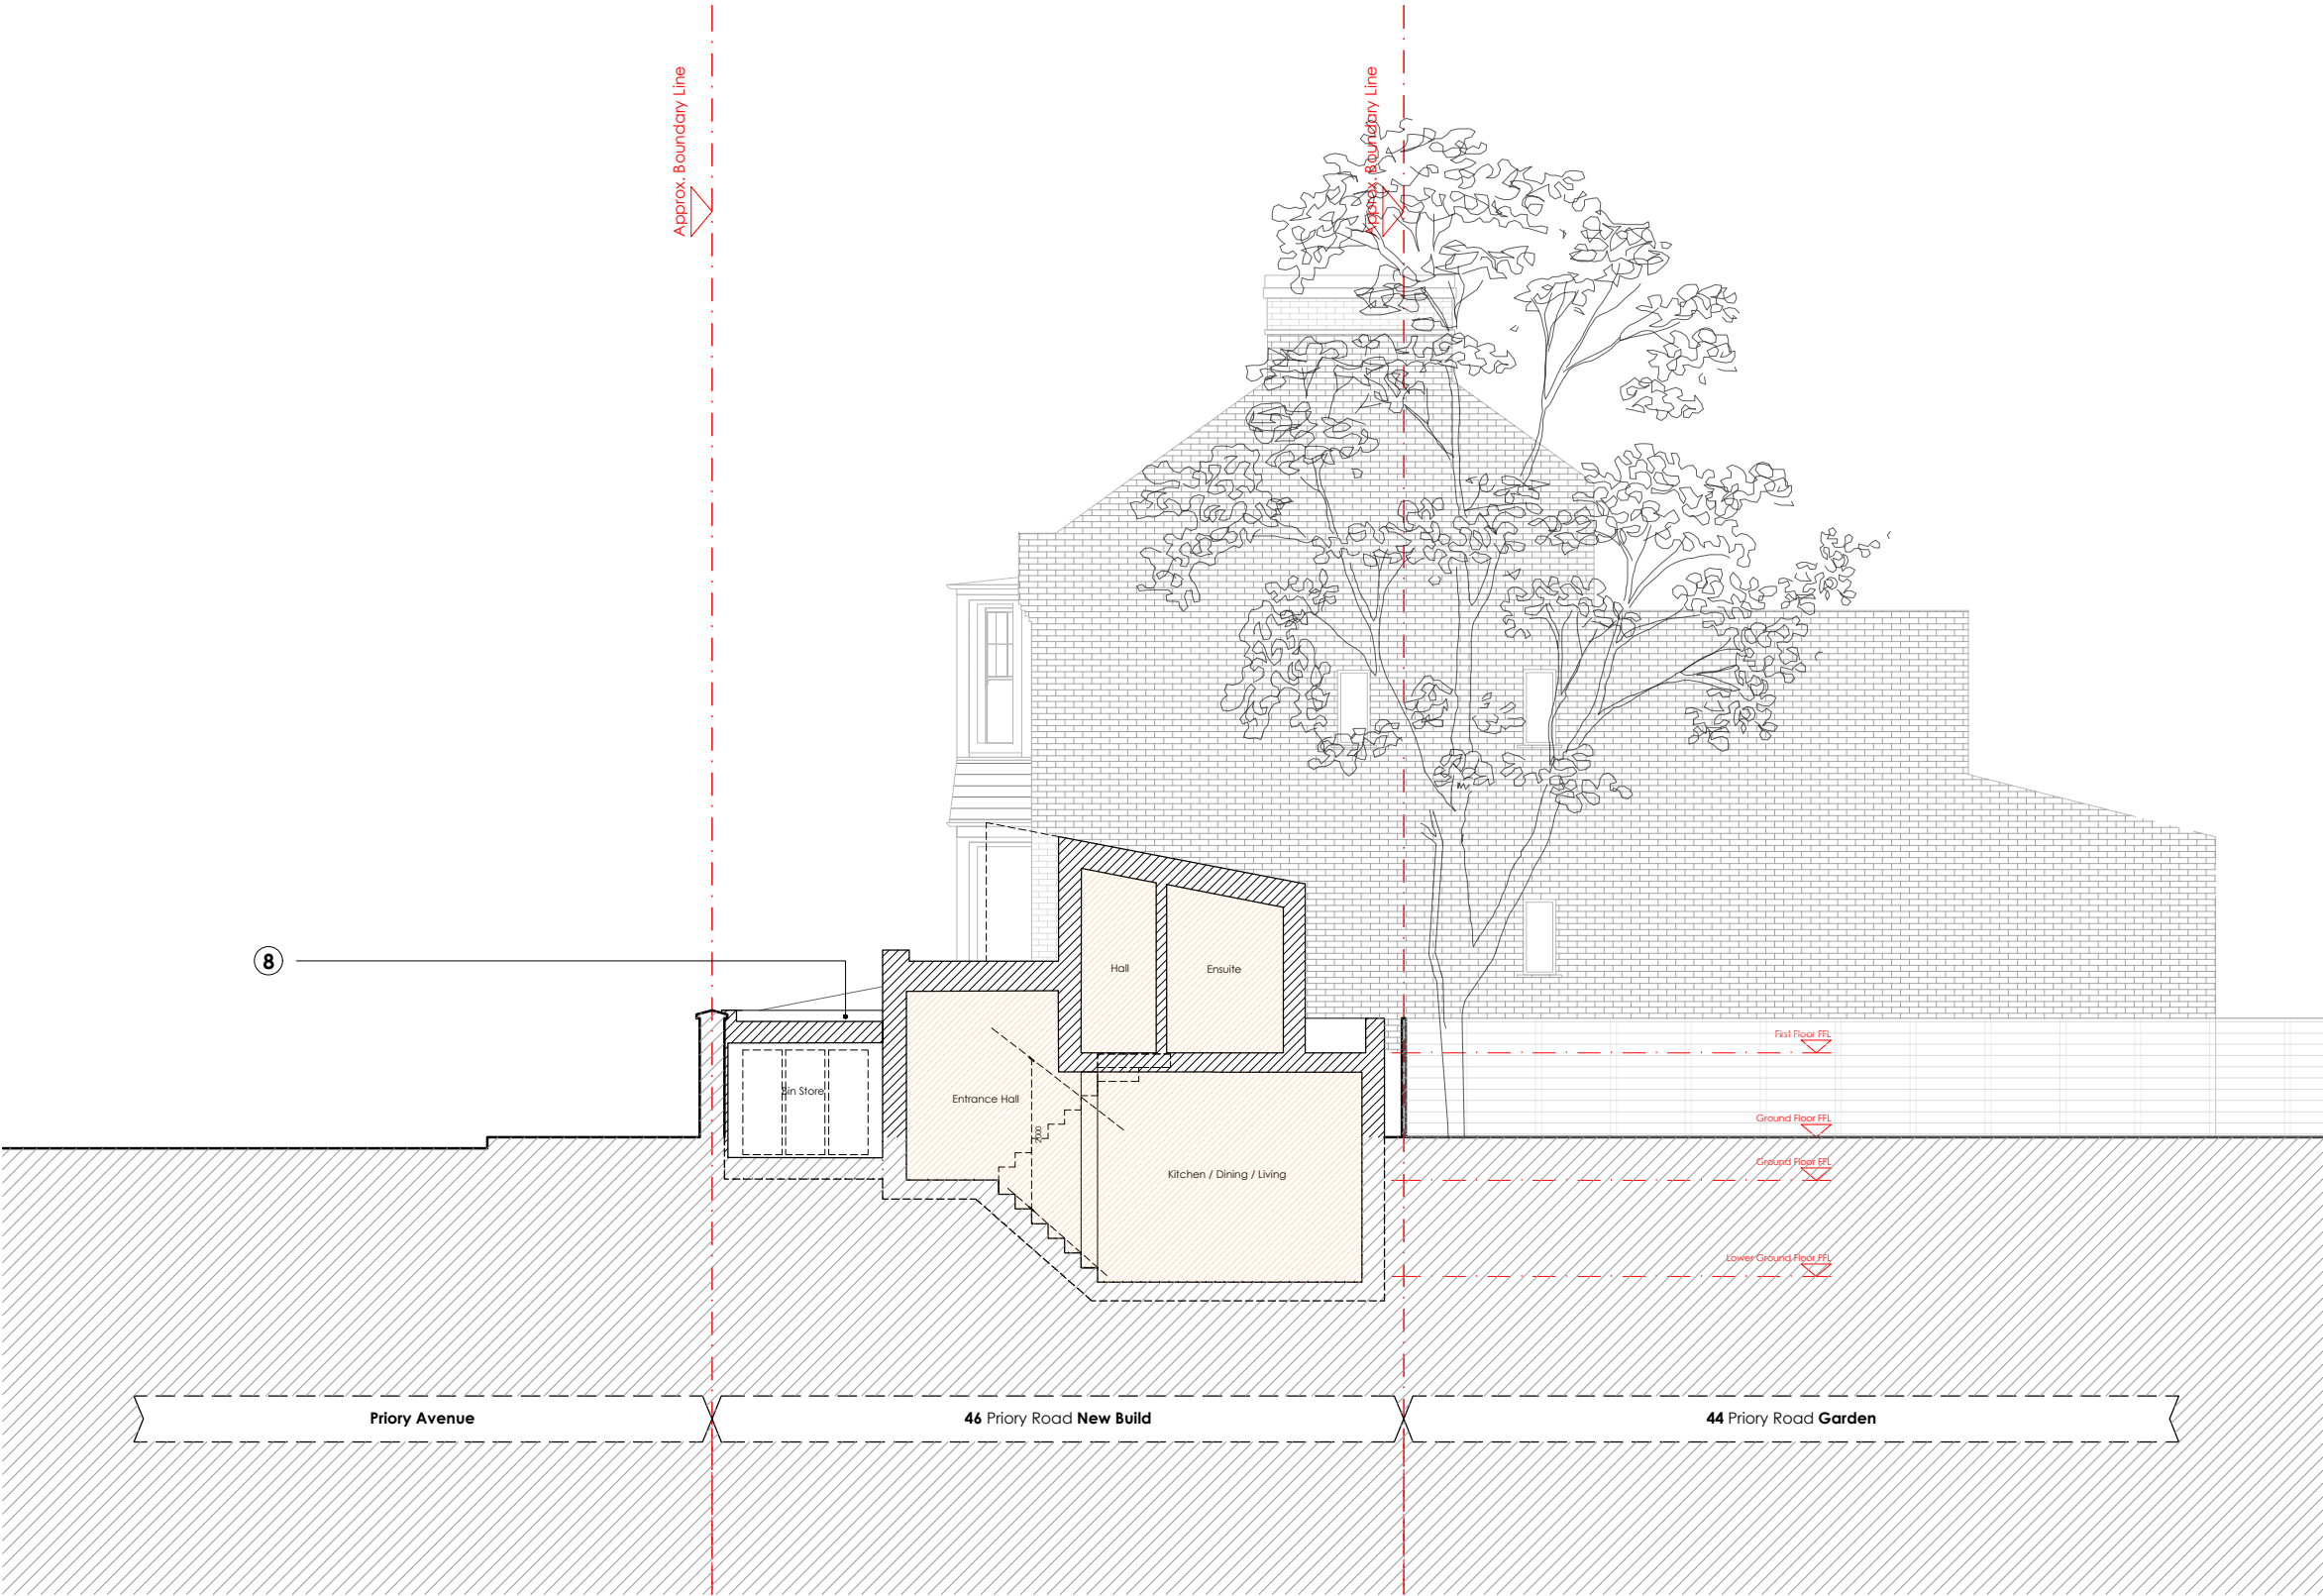

Material Key. Proposed External Materials

- ① Linear Brick . Colour TBC
- ② Windows . New Aluminium Framed and Powder Coated. Colour TBC
- ③ Zinc . Roof Cladding . Colour TBC
- ④ Vertical Timber Cladding
- ⑤ Stained Vertically Clad Timber
- ⑦ Timber Clad Concealed Bin Store Doors
- ⑧ Green Roof

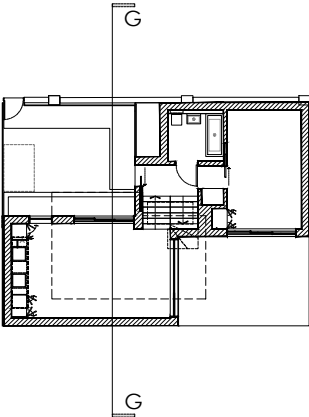

Proposed
Flank Elevation



scale bar . do not scale from this drawing . scale bar is included as a requirement of statutory approvals only
note to contractor_use only figured dimensions for construction

Note . All Dimensions in mm.

Boundary Line

rev . date . details .
11.08.2023 first issue JC MLR
drawn by . checked by .

1.100_A3 1.50_A1		Studio 4 . Blackwater Court . 17-19 Blackwater Street . London . SE22 8SD 020 7871 3101 studio@districtarchitects.co.uk www.districtarchitects.co.uk this drawing is copyright .	Planning project client job no . 124 . (3) stage . 1 type / place . 213 series / number .	Proposed Elevation GG 46 Priory Road . New House Hornsey . London . N8 7EX Freehold Property Ltd. revision
---------------------	--	--	--	---