


P r i o r y A v e n u e

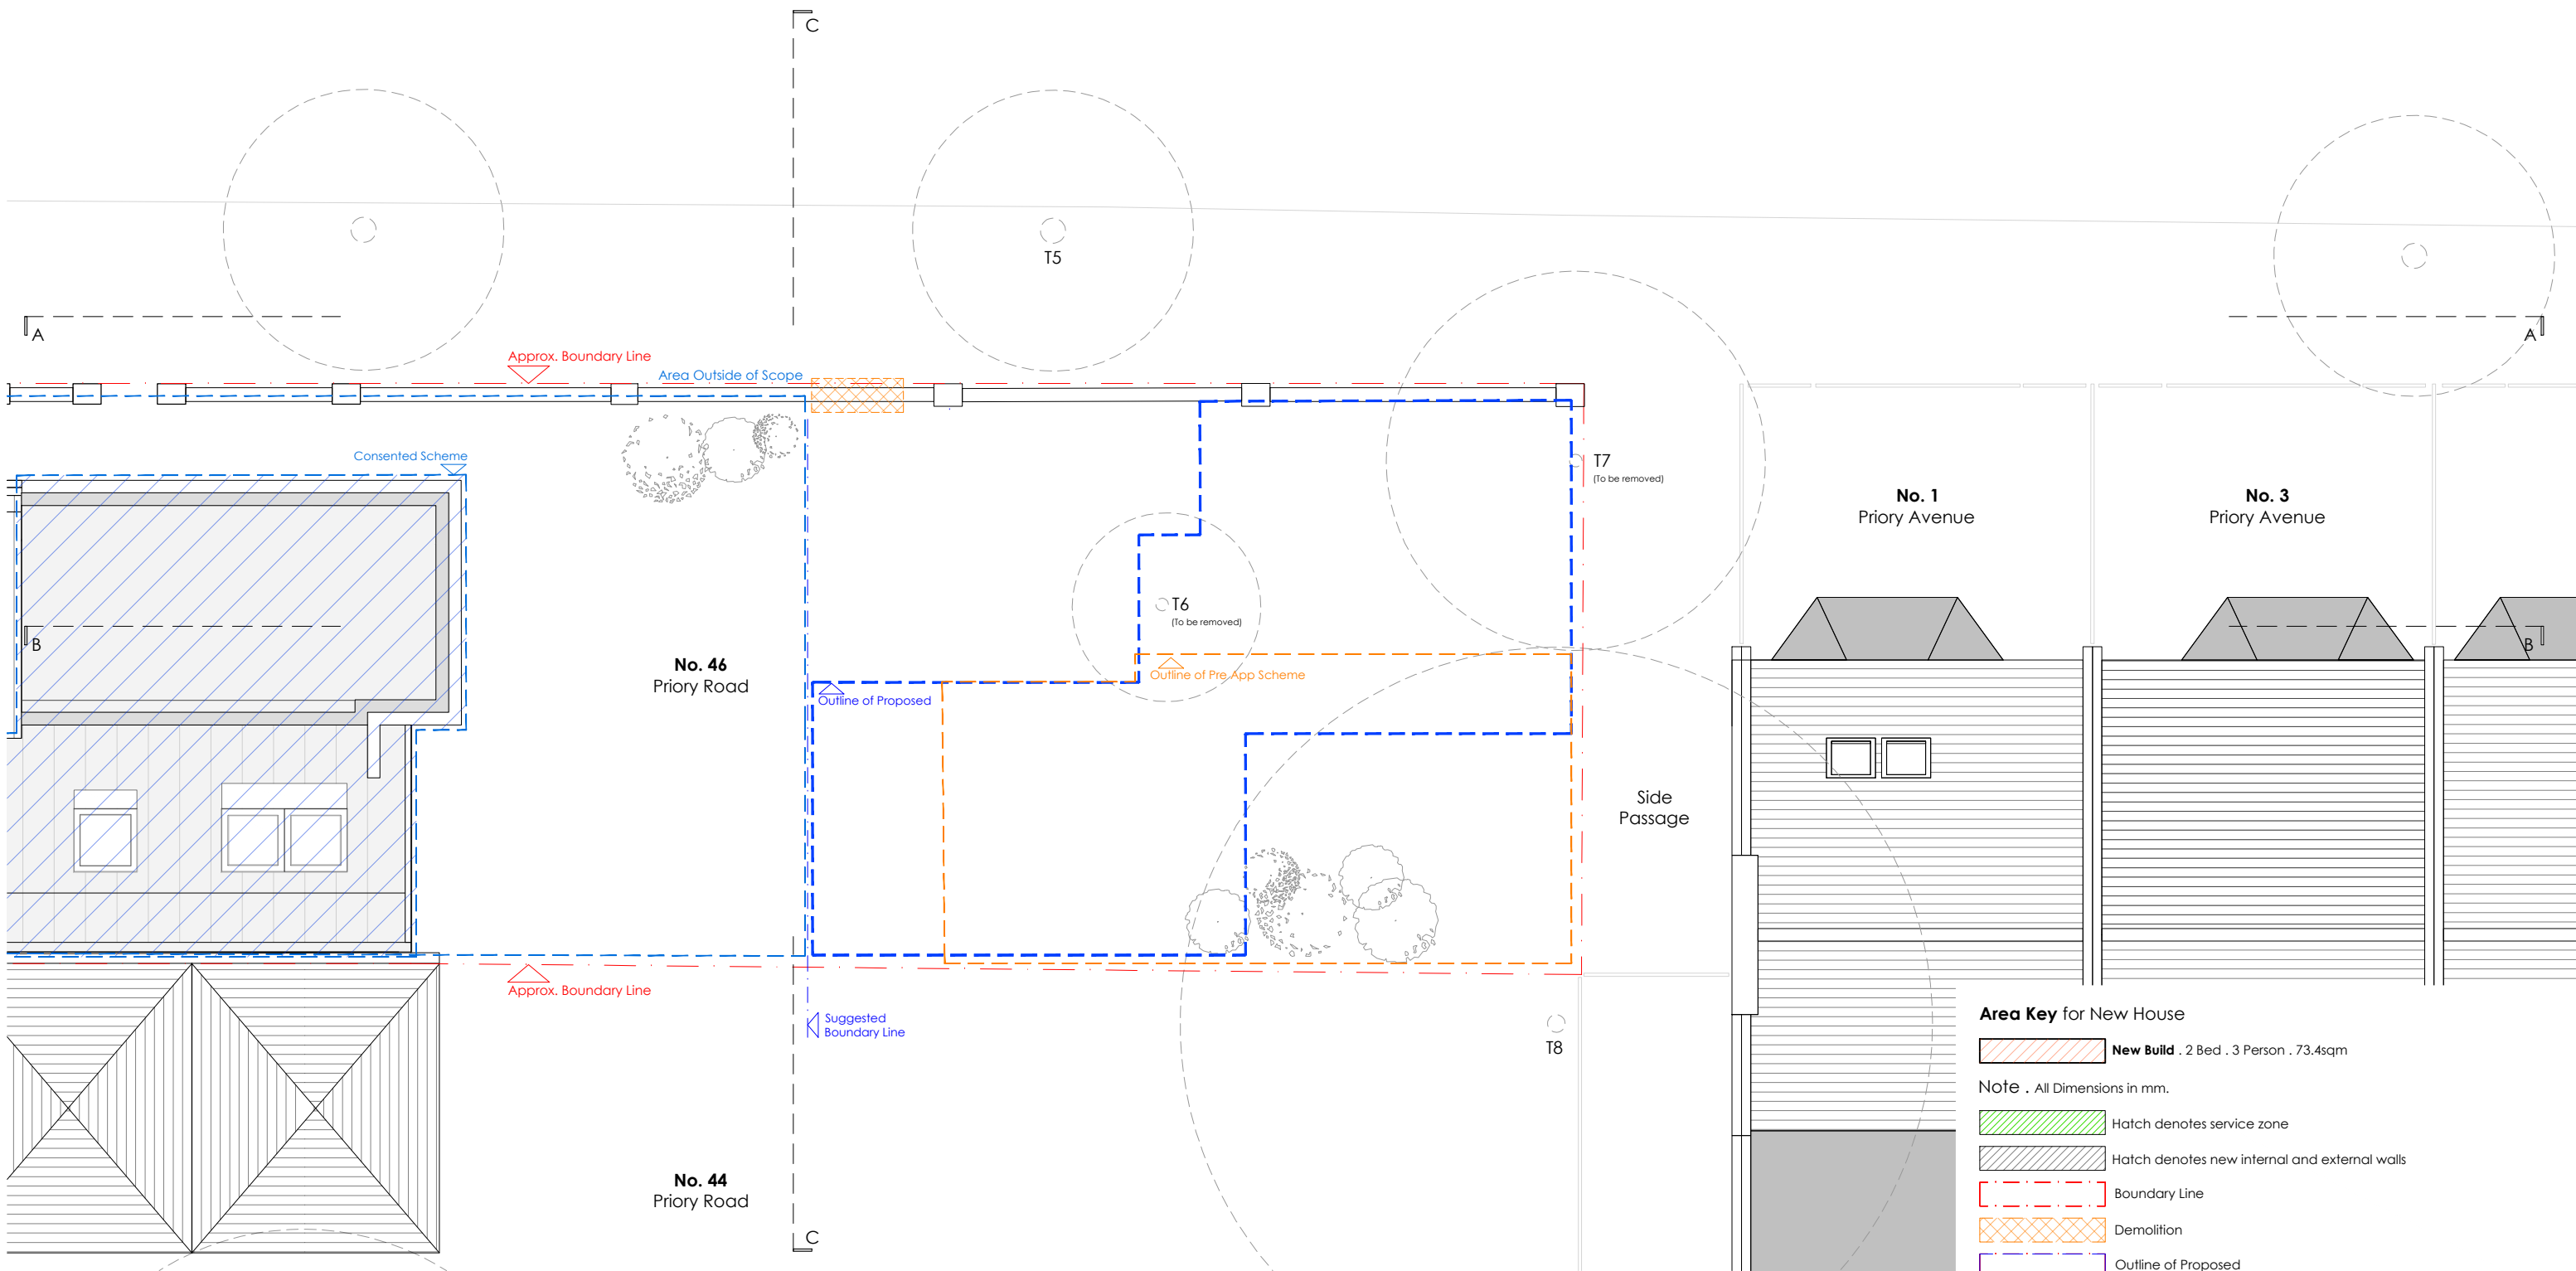

Proposed
Ground Floor Plan



scale bar . do not scale from this drawing . scale bar is included as a requirement of statutory approvals only
note to contractor_use only figured dimensions for construction

Area Key for New House

- New Build** . 2 Bed . 3 Person . 73.4sqm
- Note** . All Dimensions in mm.
- Hatch denotes service zone
- Hatch denotes new internal and external walls
- Boundary Line
- Demolition
- Outline of Proposed
- Outline of Pre Application Scheme