


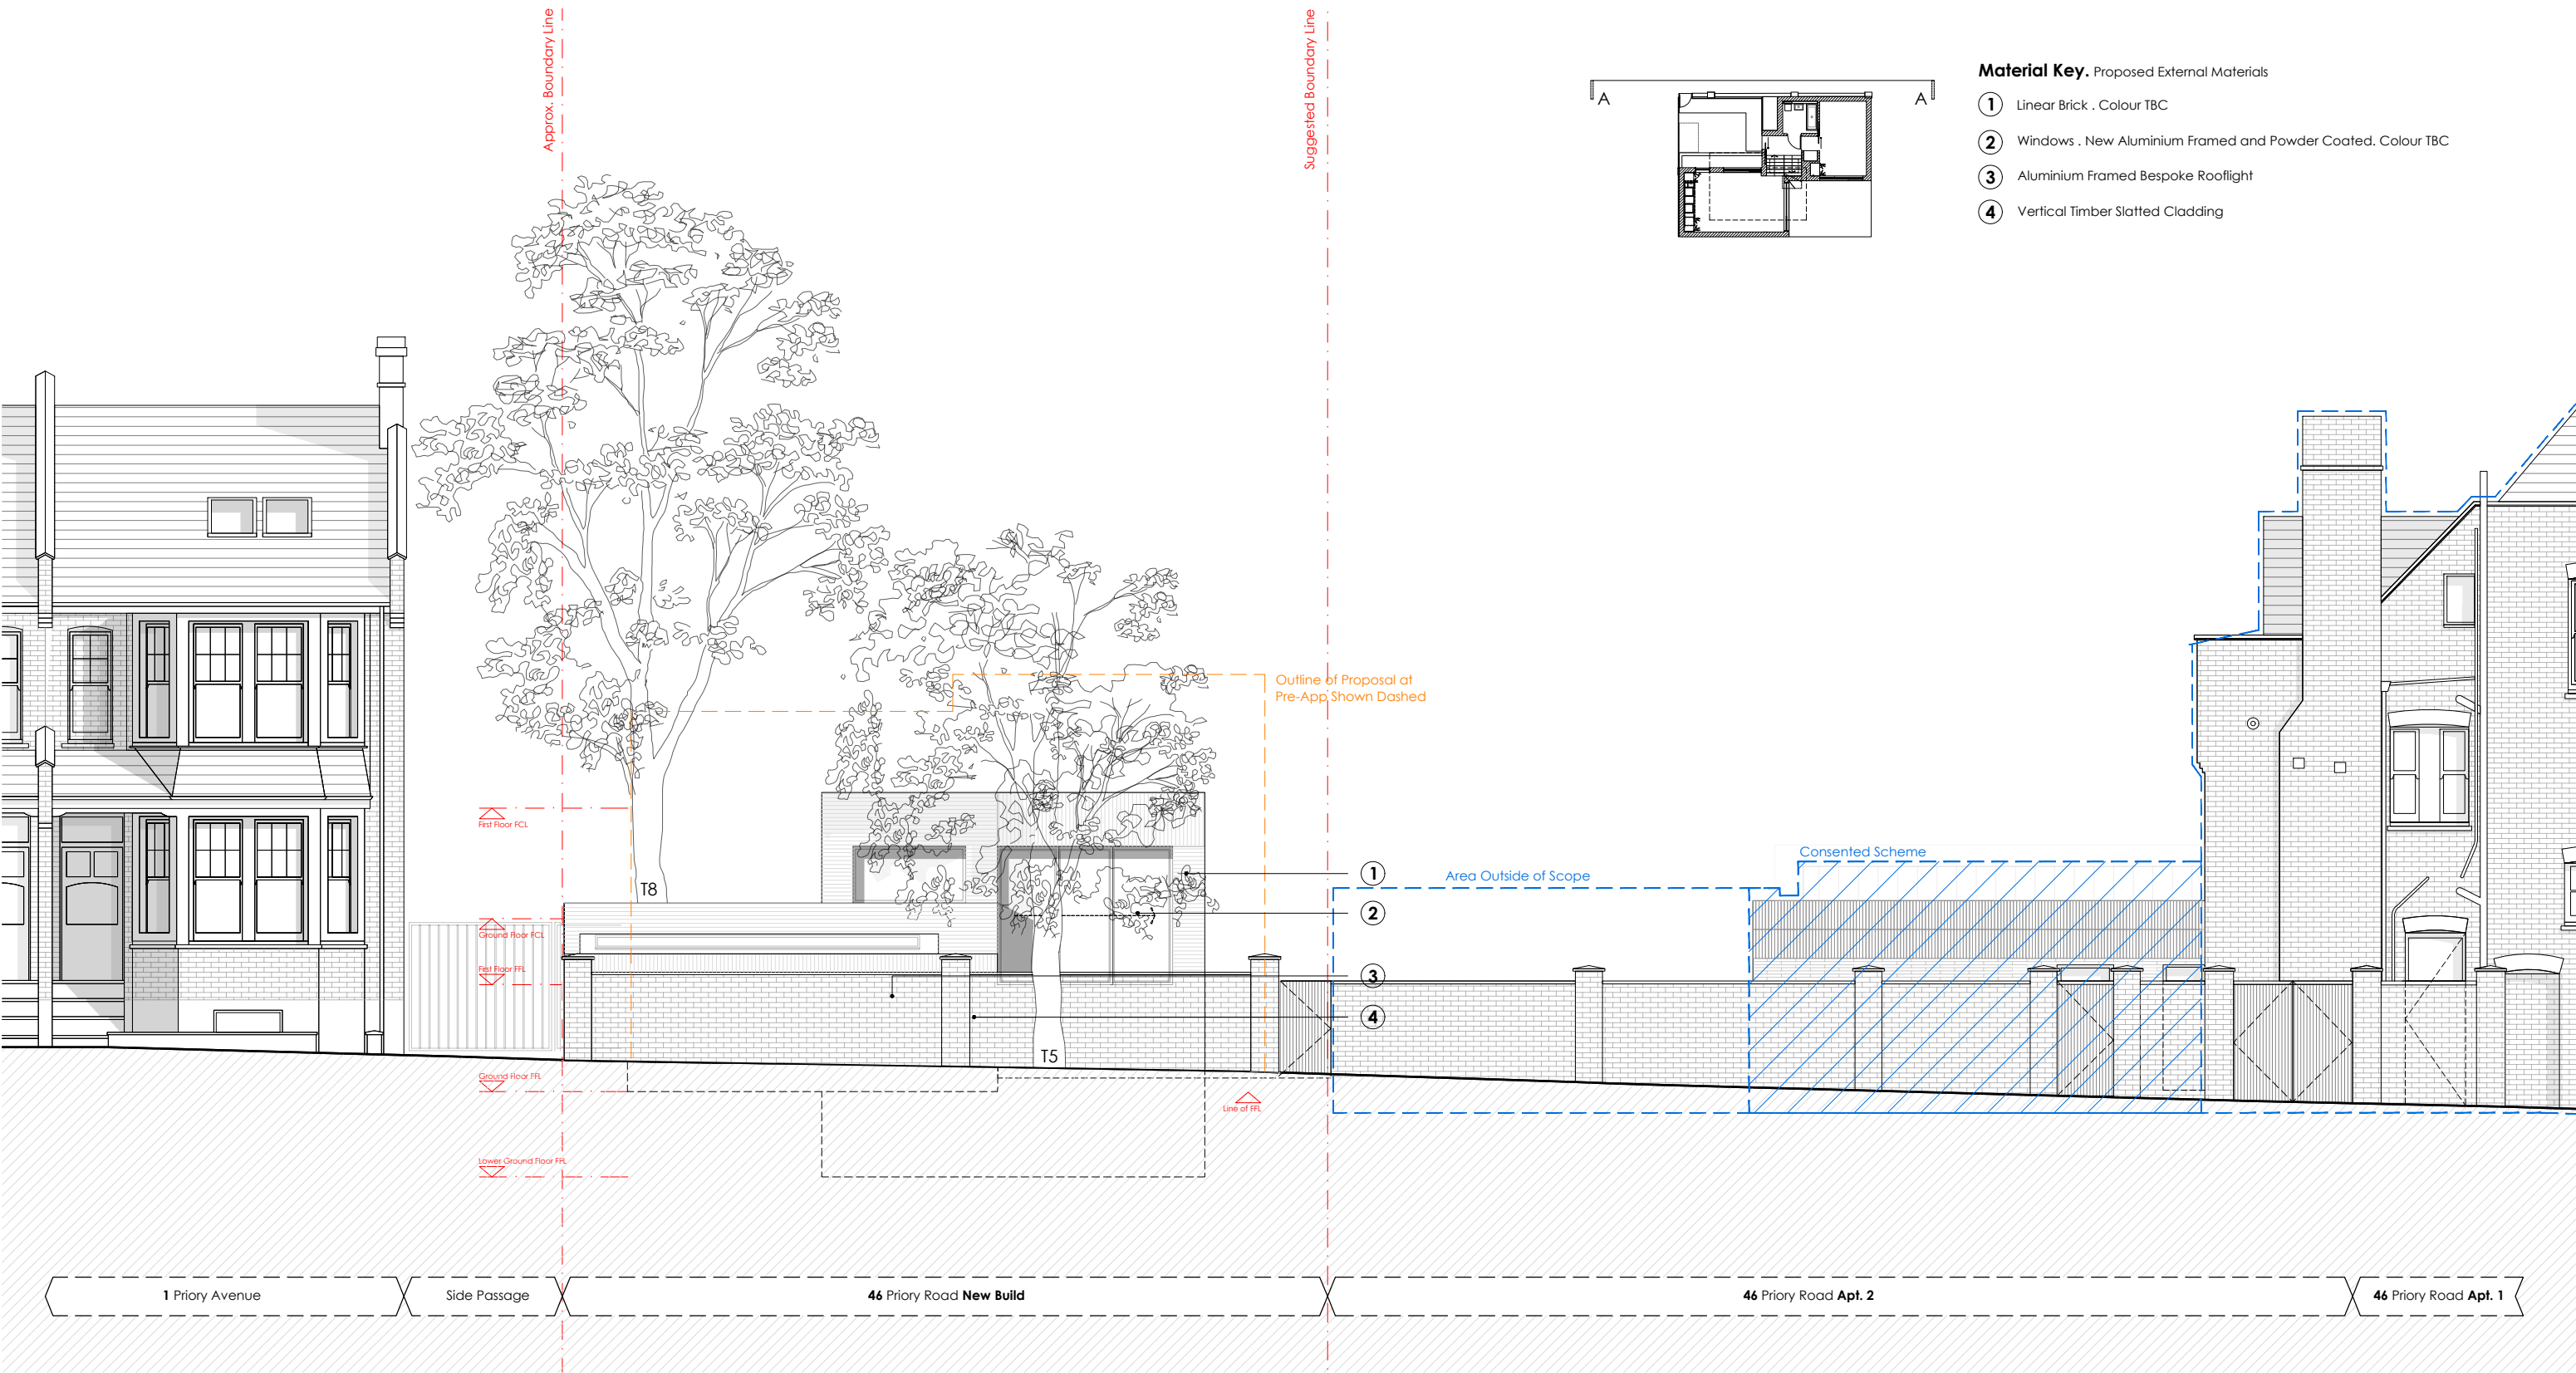

Proposed
Street Elevation



scale bar . do not scale from this drawing . scale bar is included as a requirement of statutory approvals only
note to contractor_use only figured dimensions for construction

Note . All Dimensions in mm.

- Hatch denotes new internal and external walls
- Boundary Line

--	13.08.2023	first issue	JC	MLR
rev .	date .	details .	drawn by .	checked by .

1.100_A3 1.50_A1	District. Studio 4 . Blackwater Court . 17-19 Blackwater Street . London . SE22 8SD 020 7871 3101 studio@districtarchitects.co.uk www.districtarchitects.co.uk this drawing is copyright .	Planning project client job no . 124 .	Proposed Elevation AA 46 Priory Road . New House Hornsey . London . N8 7EX Freehold Property Ltd. (3) stage . 1 type / place . 200 series / number	-- revision
---------------------	--	--	---	-------------