
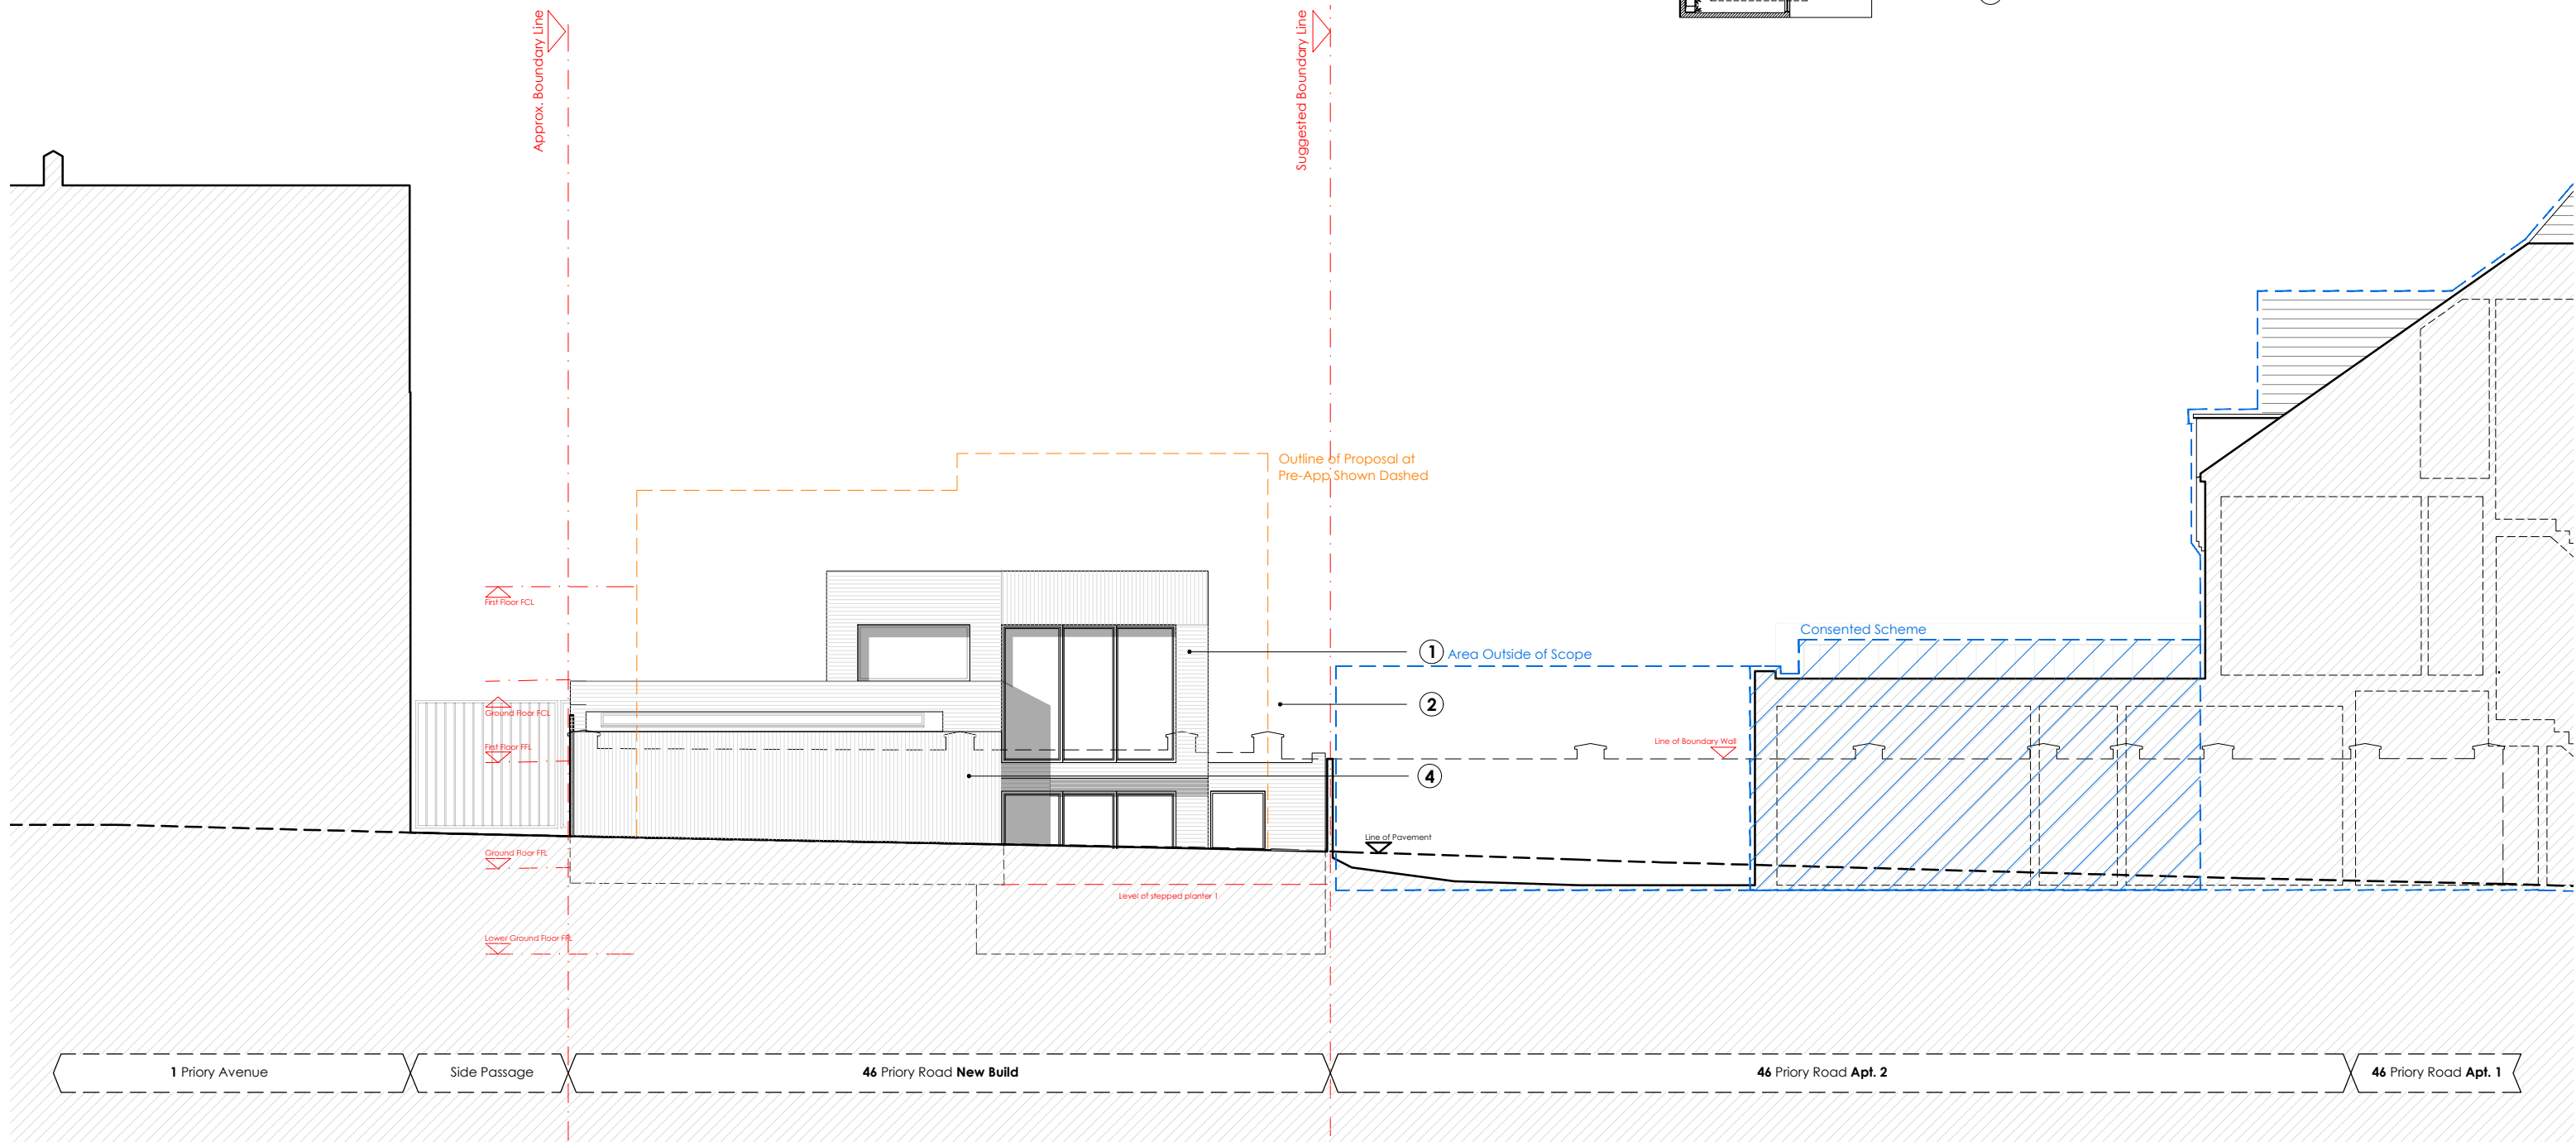


- ① Linear Brick . Colour TBC
- ② Windows . New Aluminium Framed and Powder Coated. Colour TBC
- ③ Aluminium Framed Bespoke Rooflight
- ④ Timber Slatted Cladding

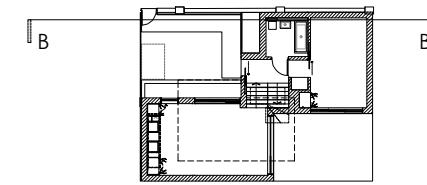

 Hatch denotes new internal and external walls

 Boundary Line

|       |            |             |            |              |
|-------|------------|-------------|------------|--------------|
| --    | 18.08.2023 | first issue | JC         | MLR          |
| rev . | date .     | details .   | drawn by . | checked by . |

# District.

Studio 4 . Blackwater Court . 17-19 Blackwater Street . London . SE22 8SD  
020 7871 3101  
studio@districtarchitects.co.uk  
www.districtarchitects.co.uk  
this drawing is copyright .

|              |                            |                      |
|--------------|----------------------------|----------------------|
| Pre-Planning | Proposed<br>Elevation BB   |                      |
| project      | 46 Priory Road . New House |                      |
|              | Hornsey . London . N8 7EX  |                      |
| client       | Freehold Property Ltd.     |                      |
| job no. 124. | (3) stage                  | .201 series / number |
|              | .2 type / place            | -- revision          |