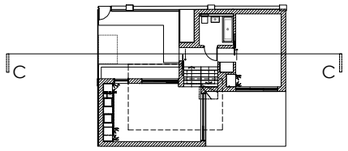

Material Key. Proposed External Materials

1. Linear Brick . Colour TBC
2. Windows . New Aluminium Framed and Powder Coated. Colour TBC
3. Aluminium Framed Bespoke Rooflight
4. Timber Slatted

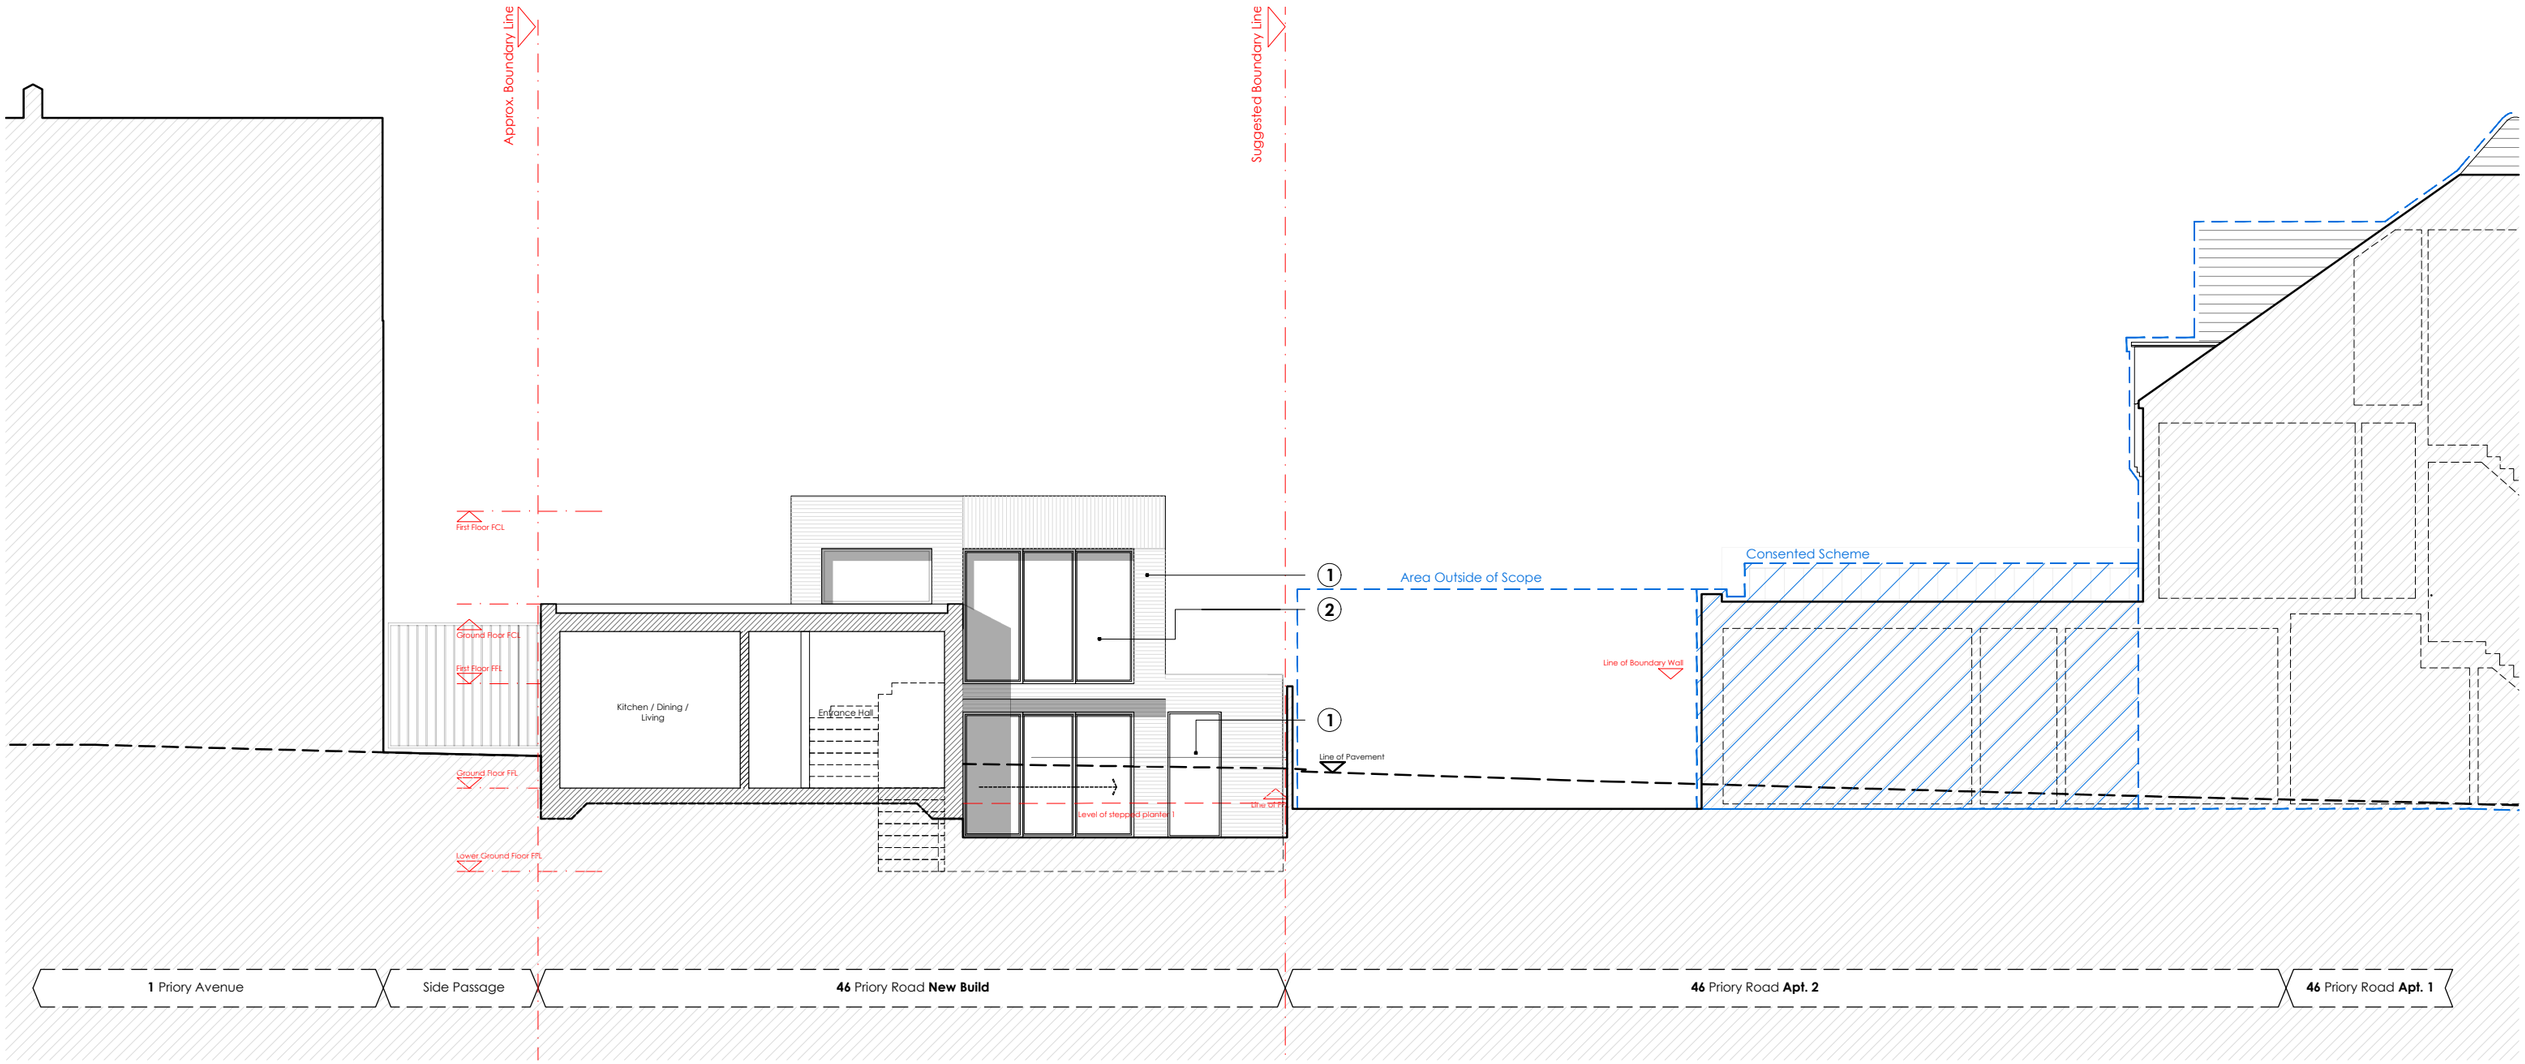

Note . All Dimensions in mm.

Hatch denotes new internal and external walls

Boundary Line

Proposed
Street Elevation

0 1 2 4 8 12 16

scale bar . do not scale from this drawing . scale bar is included as a requirement of statutory approvals only
note to contactor_use only figured dimensions for construction

rev .	date .	details .	drawn by .	checked by .
--	13.08.2023	first issue	JC	MLR

1.100_A3
1.50_A1

District.

Studio 4 . Blackwater Court . 17-19 Blackwater Street . London . SE22 8SD
020 7871 3101
studio@districtarchitects.co.uk
www.districtarchitects.co.uk
this drawing is copyright .

Planning

project: Proposed Elevation CC
46 Priory Road . New House
Hornsey . London . N8 7EX

client: Freehold Property Ltd.

job no . 124. (3) stage . 1 type / place . 202 series / number _-- revision