



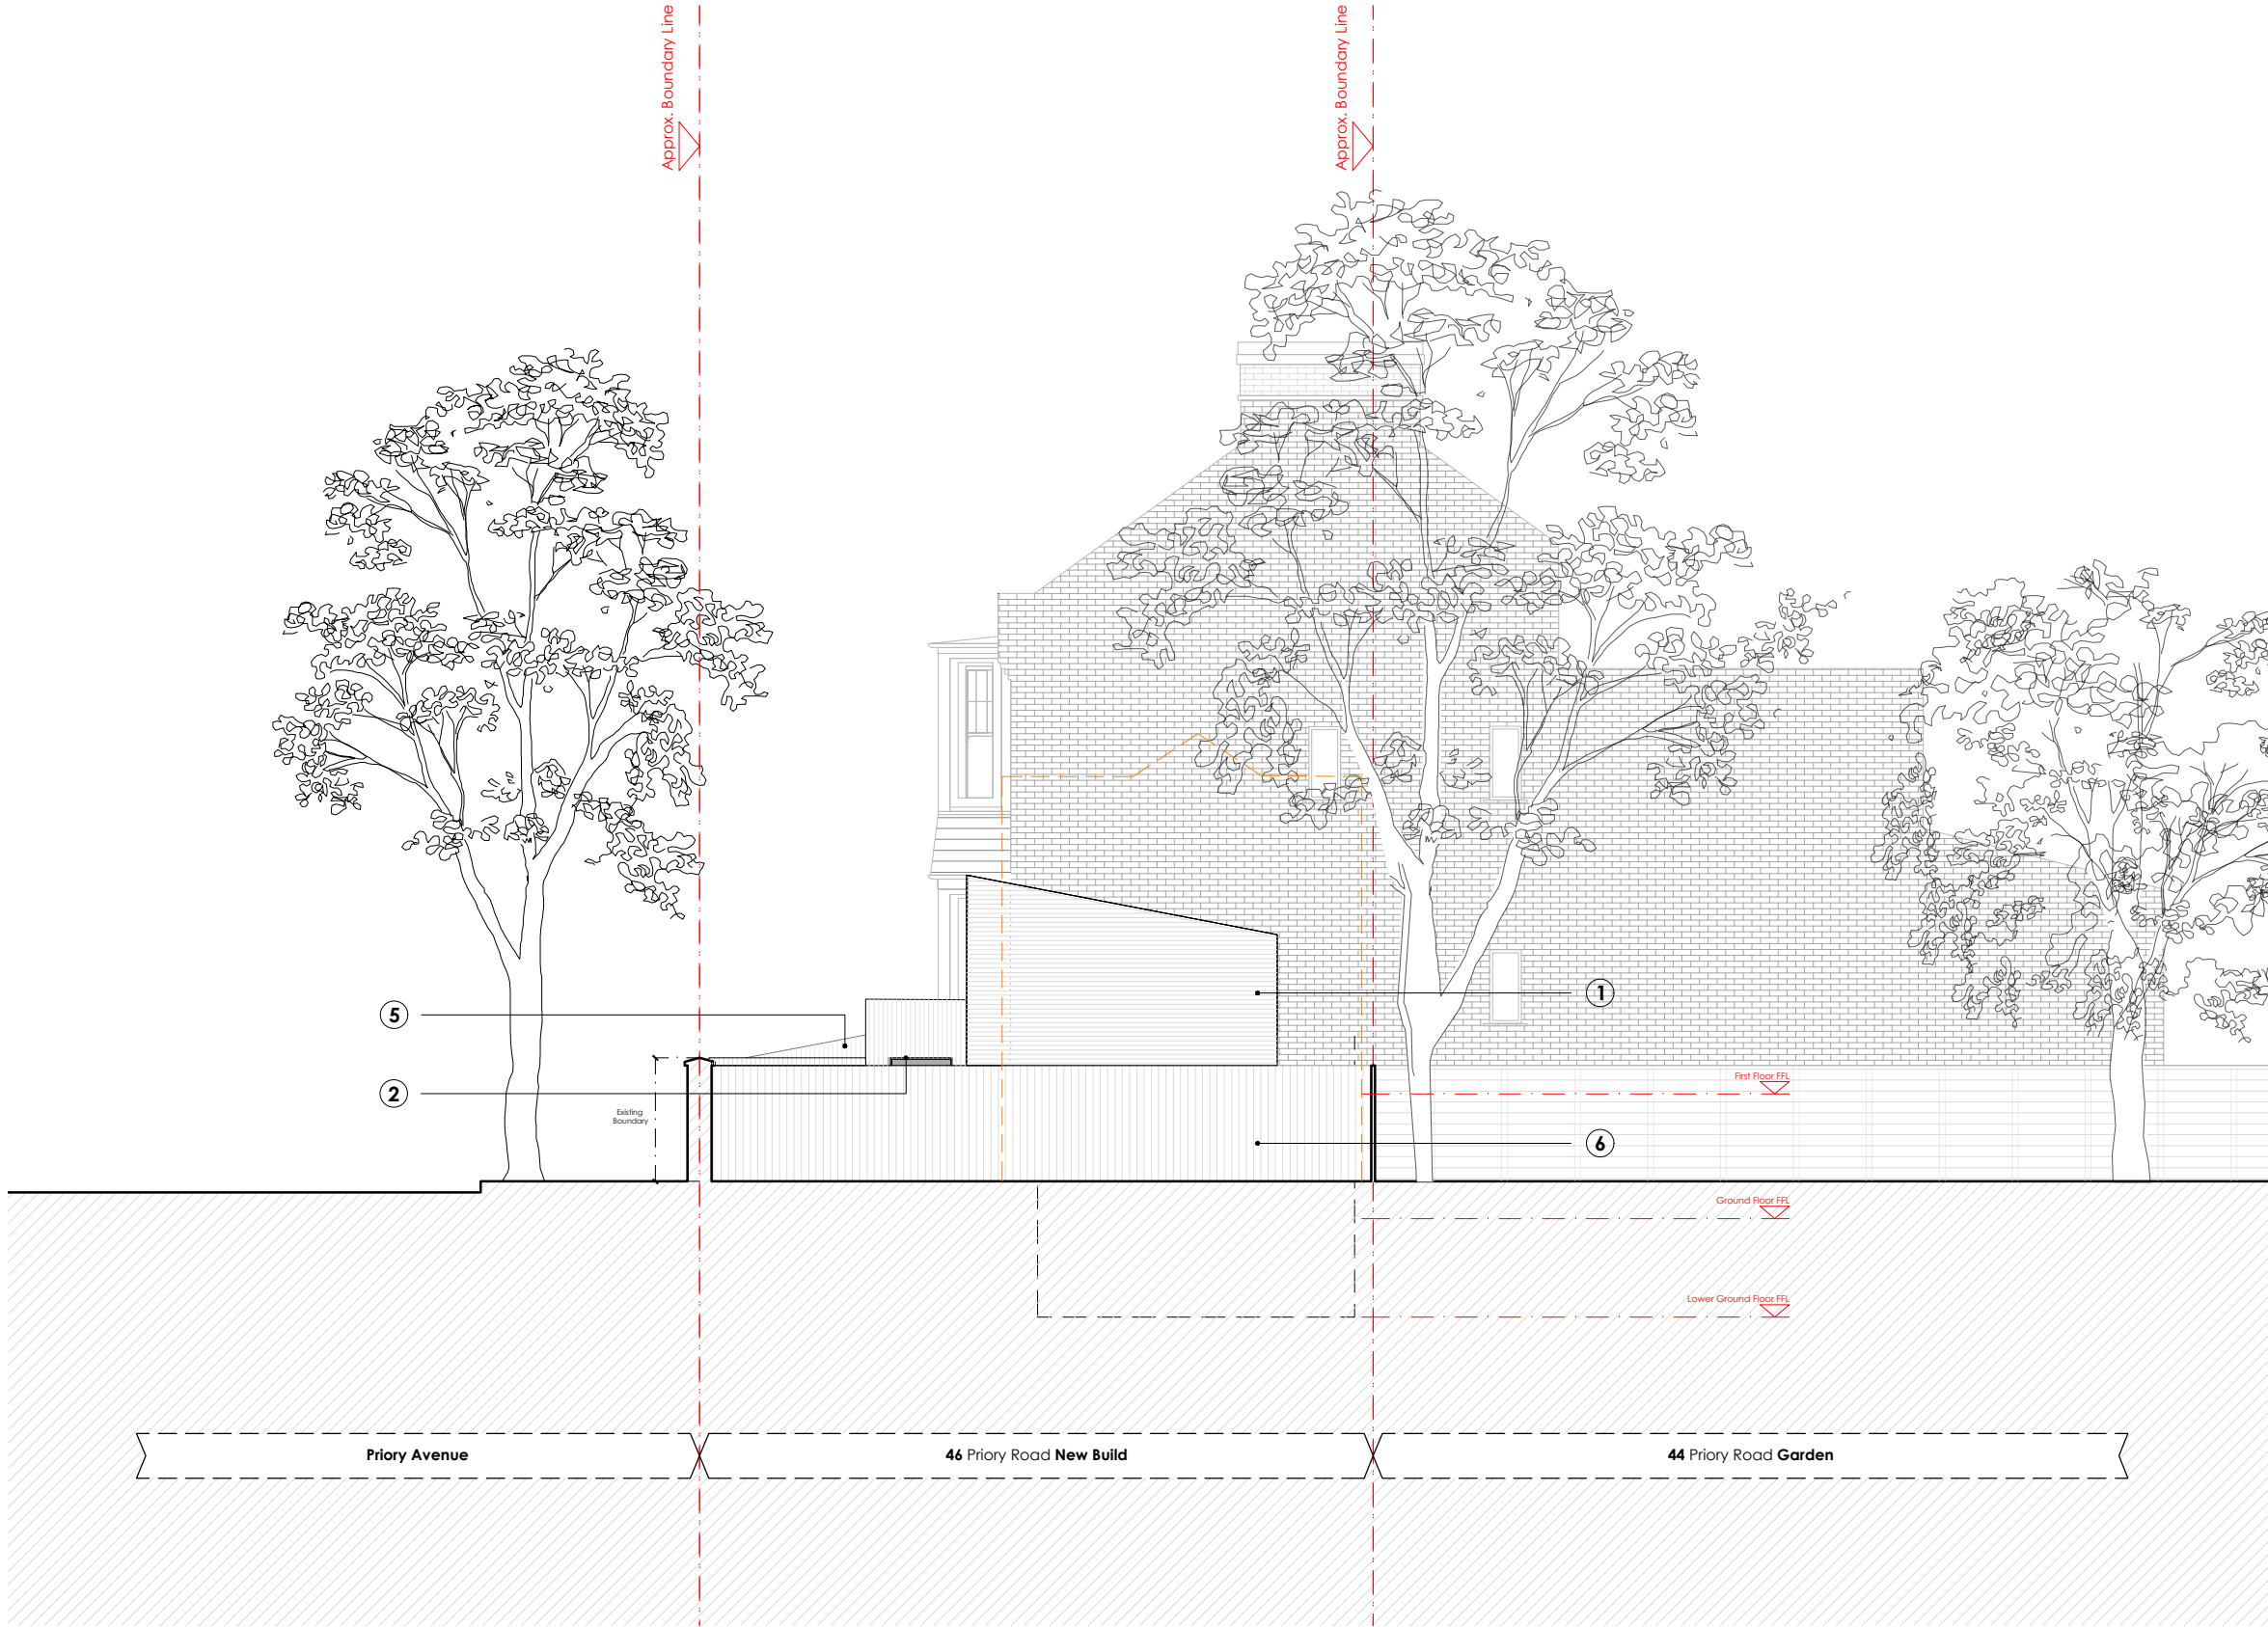

Material Key . Proposed External Materials

- 1 Linear Brick . Colour TBC
- 2 Windows . New Aluminium Framed and Powder Coated. Colour TBC
- 3 Zinc . Roof Cladding . Colour TBC
- 4 Timber Slatted
- 5 Stained Vertically Clad Timber
- 6 Timber Fence
- 7 Timber Concealed Bin Store Doors

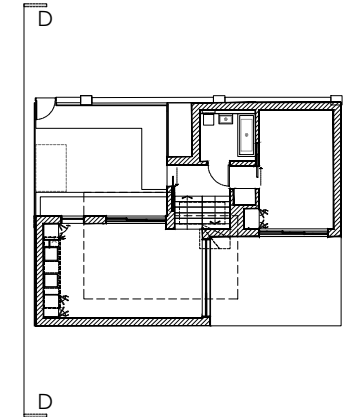

Note . All Dimensions in mm.

- Outline of Pre Application Scheme
- Hatch denotes new internal and external walls
- Boundary Line

Proposed Flank Elevation



scale bar . do not scale from this drawing . scale bar is included as a requirement of statutory approvals only
note to contractor_use only figured dimensions for construction

--	11.08.2023	first issue	JC	MLR
rev .	date .	details .	drawn by .	checked by .

1.100_A3 1.50_A1	District.	Studio 4 . Blackwater Court . 17-19 Blackwater Street . London . SE22 8SD 020 7871 3101 studio@districtarchitects.co.uk www.districtarchitects.co.uk this drawing is copyright .	Planning project client job no . 124.	Proposed Elevation DD 46 Priory Road . New House Hornsey . London . N8 7EX Freehold Property Ltd. (3) stage . 1 type / place . 210 series / number	-- revision
---------------------	------------------	--	--	---	-------------