



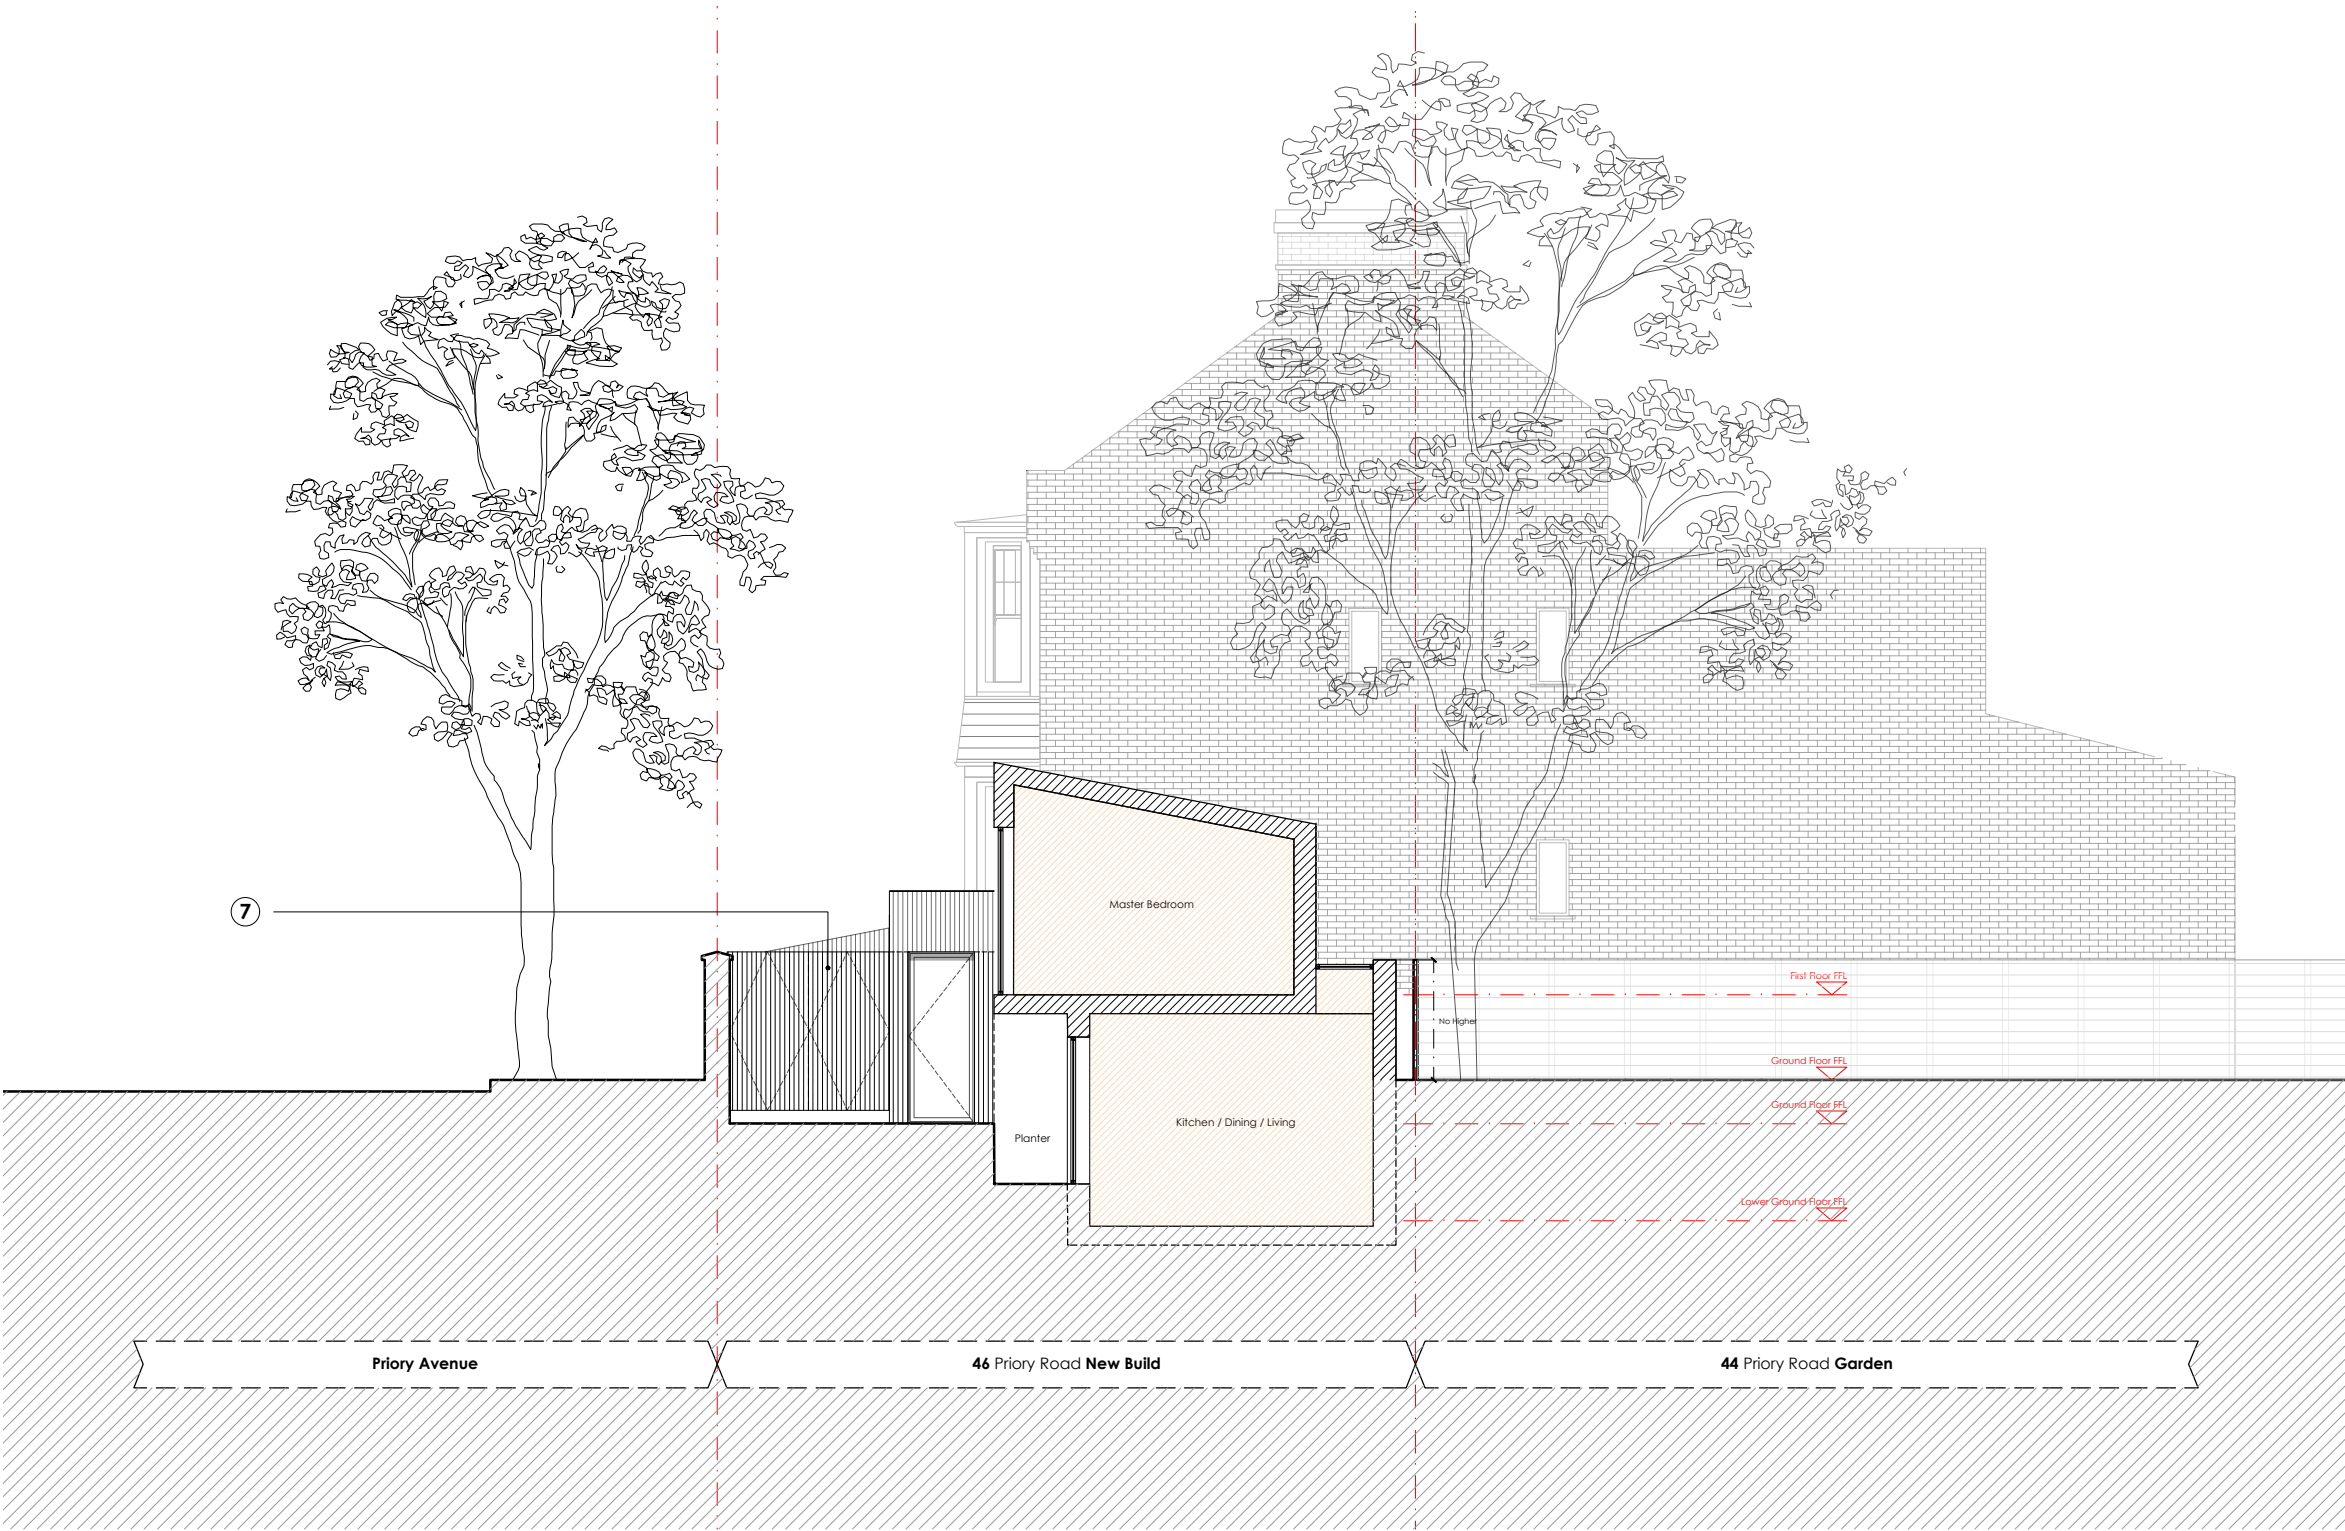

Material Key. Proposed External Materials

- ① Linear Brick . Colour TBC
- ② Windows . New Aluminium Framed and Powder Coated. Colour TBC
- ③ Zinc . Roof Cladding . Colour TBC
- ④ Vertical Timber Cladding
- ⑤ Stained Vertically Clad Timber
- ⑦ Timber Clad Concealed Bin Store Doors

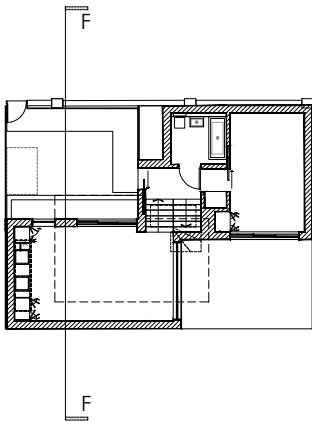

Proposed
Flank Elevation



scale bar . do not scale from this drawing . scale bar is included as a requirement of statutory approvals only
note to contractor_use only figured dimensions for construction

Note . All Dimensions in mm.

Hatch denotes new internal and external walls

Boundary Line

--	11.08.2023	first issue	JC	MLR
rev .	date .	details .	drawn by .	checked by .

1.100_A3 1.50_A1	District. Studio 4 . Blackwater Court . 17-19 Blackwater Street . London . SE22 8SD 020 7871 3101 studio@districtarchitects.co.uk www.districtarchitects.co.uk this drawing is copyright .	Pre-Planning project 46 Priory Road . New House Hornsey . London . N8 7EX client Freehold Property Ltd. job no . 124. (3) stage . 1 type / place . 212 series / number . -- revision
---------------------	--	--