


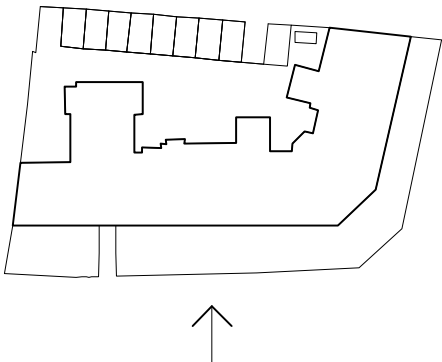

0m 10m

Notes

Revision	Date	Description
----------	------	-------------

CLEMENTS
& PORTER
ARCHITECTS

A: 63 Rivington Street, London, EC2A 3QQ T: 020 7739 5799
E: info@clementsporter.co.uk W: www.clementsporter.co.uk

Project	Highcroft, North Hill Rd London N6 4RD
---------	---

Title	North Hill Rd Elevation Existing
-------	-------------------------------------



Scale	1:200@A3
-------	----------

Date.	05/06/20
-------	----------

Drawn By	CT
----------	----


Drawing No.	989.011
-------------	---------

Do not scale from this drawing This drawing is copyright

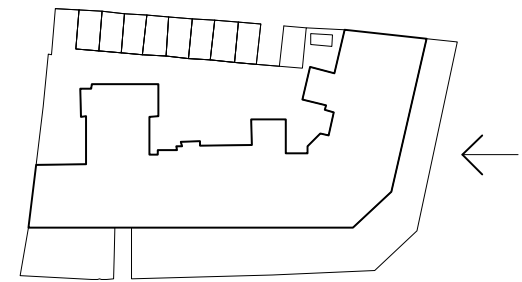
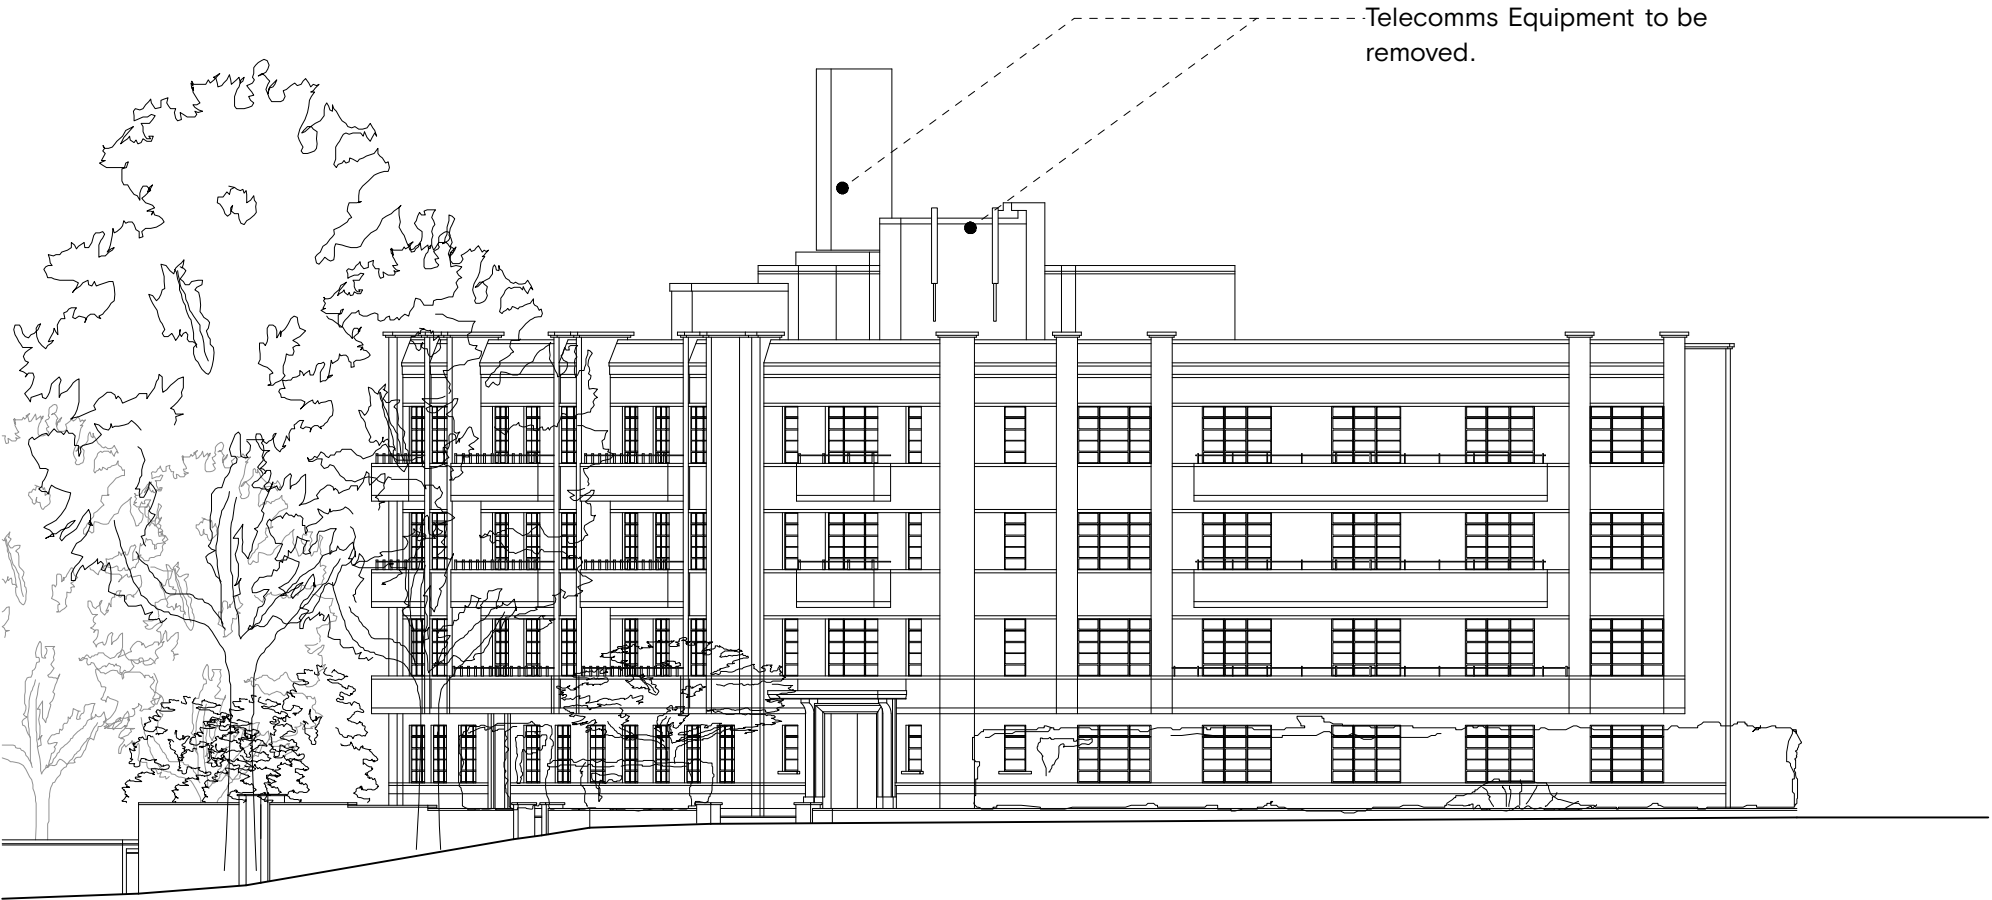


Notes

Revision	Date	Description												
CLEMENTS & PORTER ARCHITECTS A: 63 Rivington Street, London, EC2A 3QQ T: 020 7739 5799 E: info@clementsporter.co.uk W: www.clementsporter.co.uk <table><tr><td>Project</td><td>Highcroft, North Hill Rd London N6 4RD</td></tr><tr><td>Title</td><td>Church Rd Elevation Existing</td></tr><tr><td>Scale</td><td>1:200@A3</td></tr><tr><td>Date.</td><td>05/06/20</td></tr><tr><td>Drawn By</td><td>CT</td></tr><tr><td>Drawing No.</td><td>989.012</td></tr></table> Do not scale from this drawing This drawing is copyright			Project	Highcroft, North Hill Rd London N6 4RD	Title	Church Rd Elevation Existing	Scale	1:200@A3	Date.	05/06/20	Drawn By	CT	Drawing No.	989.012
Project	Highcroft, North Hill Rd London N6 4RD													
Title	Church Rd Elevation Existing													
Scale	1:200@A3													
Date.	05/06/20													
Drawn By	CT													
Drawing No.	989.012													

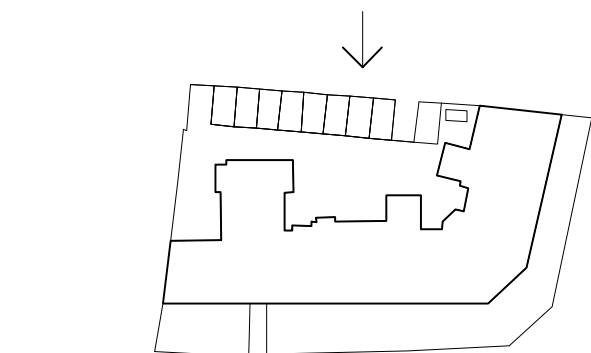

Do not scale from this drawing	This drawing is copyright
--------------------------------	---------------------------

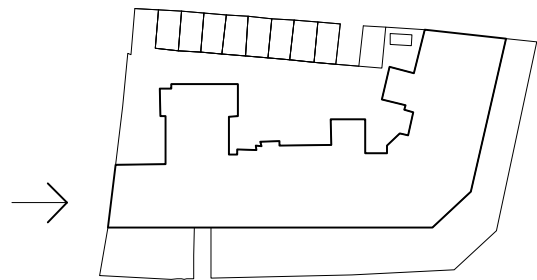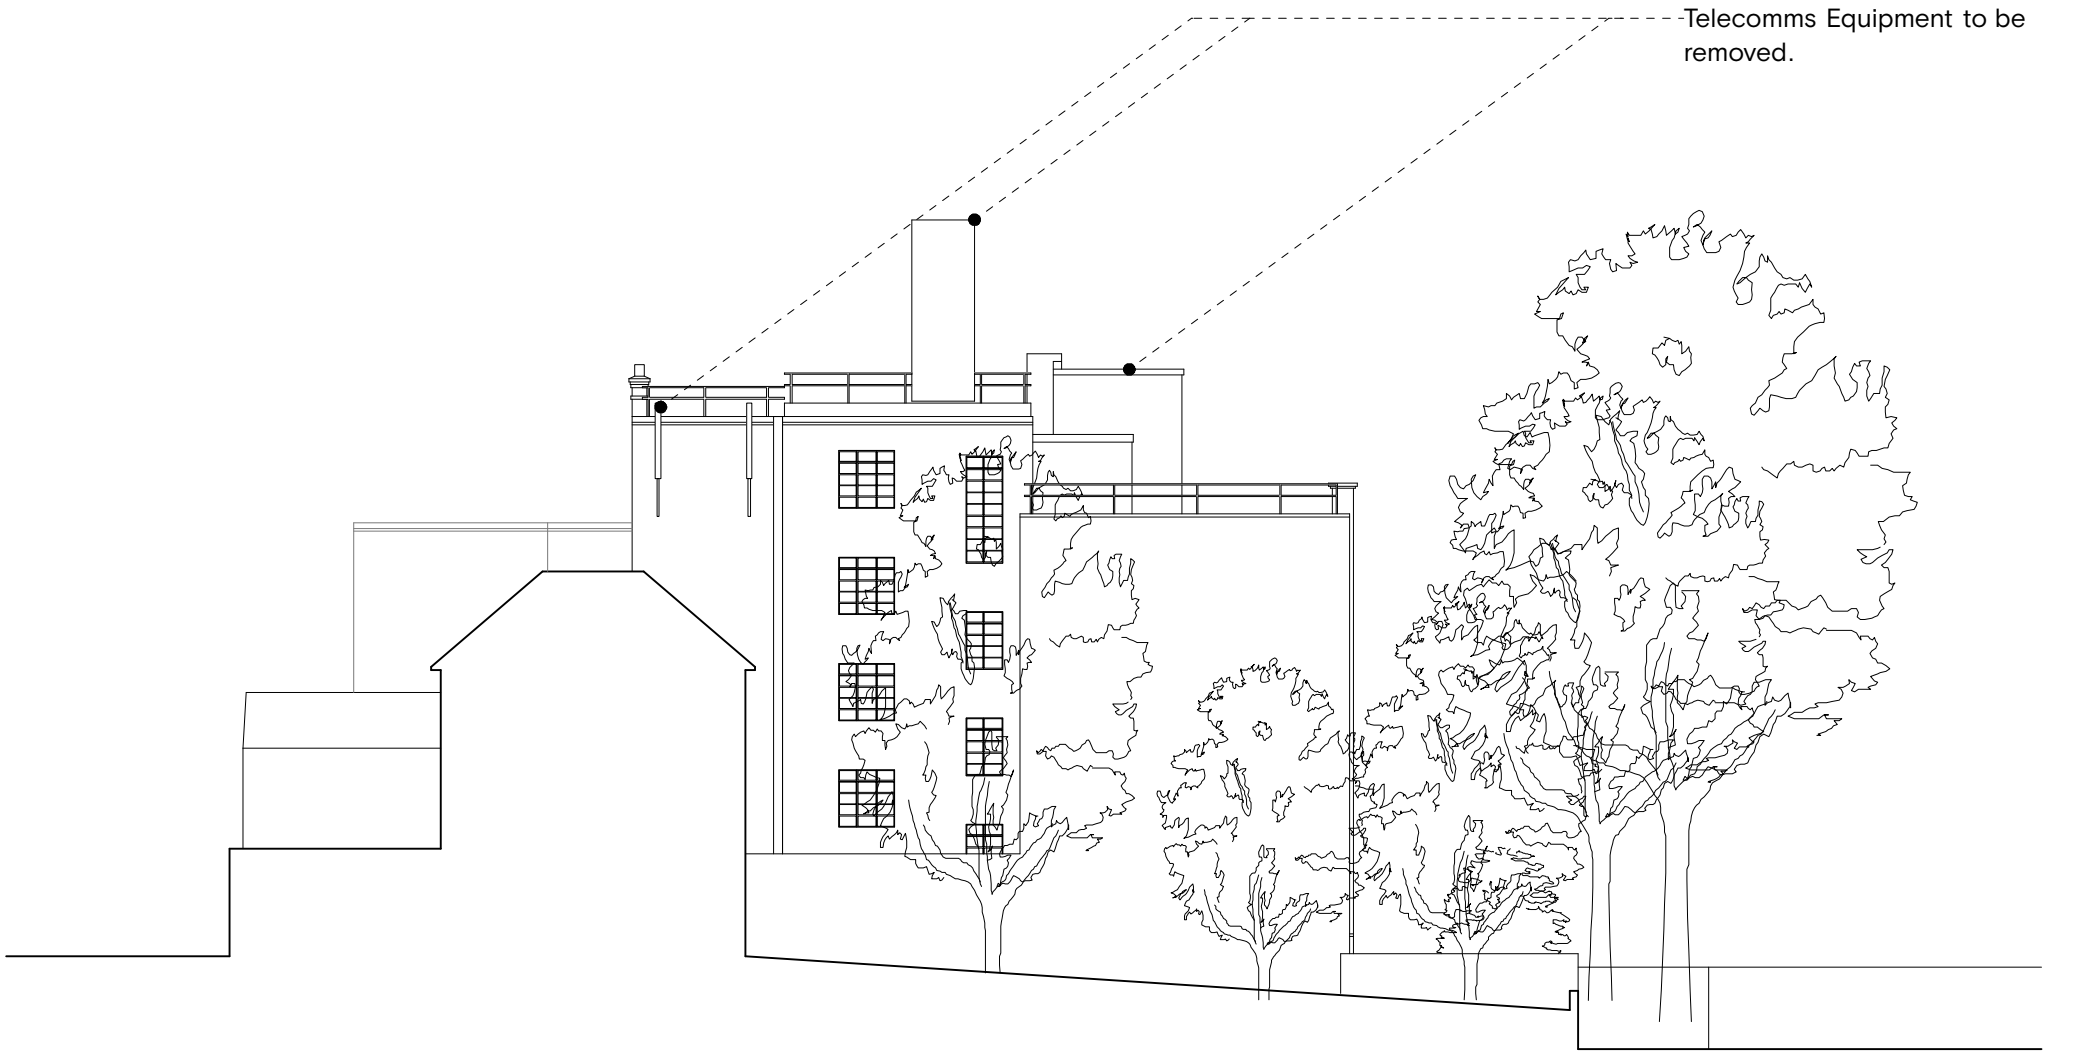

Telecomms Equipment to be removed.

Notes

Revision	Date	Description
----------	------	-------------

CLEMENTS
& PORTER
ARCHITECTS

A: 63 Rivington Street, London, EC2A 3QQ T: 020 7739 5799
E: info@clementsporter.co.uk W: www.clementsporter.co.uk

Project	Highcroft, North Hill Rd London N6 4RD
Title	Side Elevation Existing
Scale	1:200@A3
Date.	05/06/20
Drawn By	CT
Drawing No.	989.014

Do not scale from this drawing This drawing is copyright