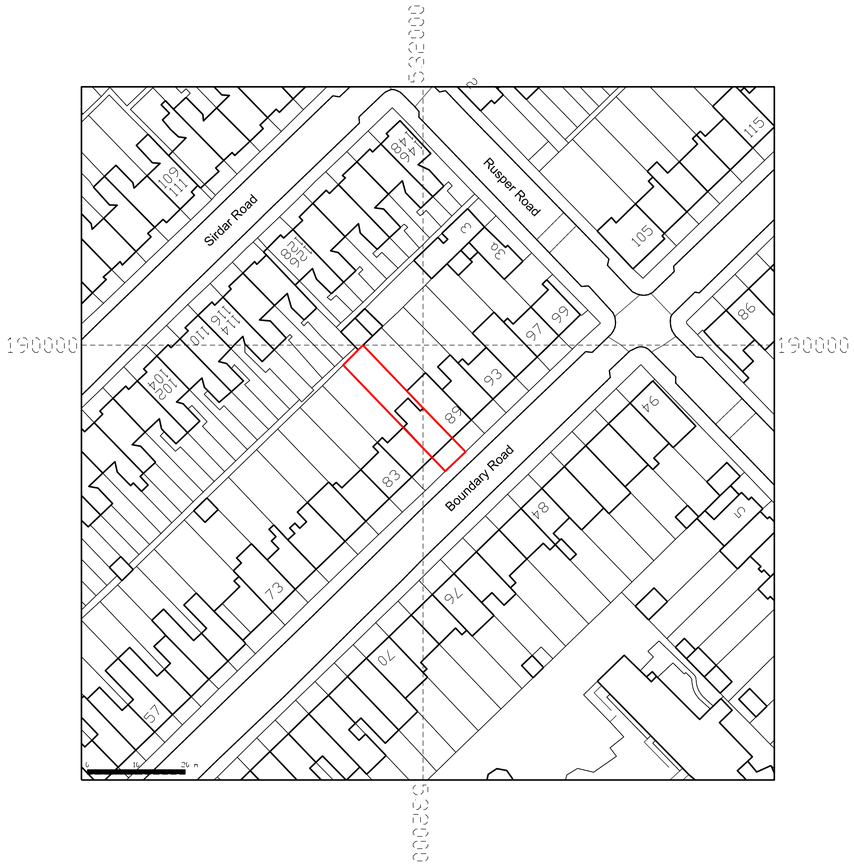

01 SITE LOCATION PLAN - EXISTING

SCALE 1:1250 @A3

0m 5m 10m 25m

SCALE

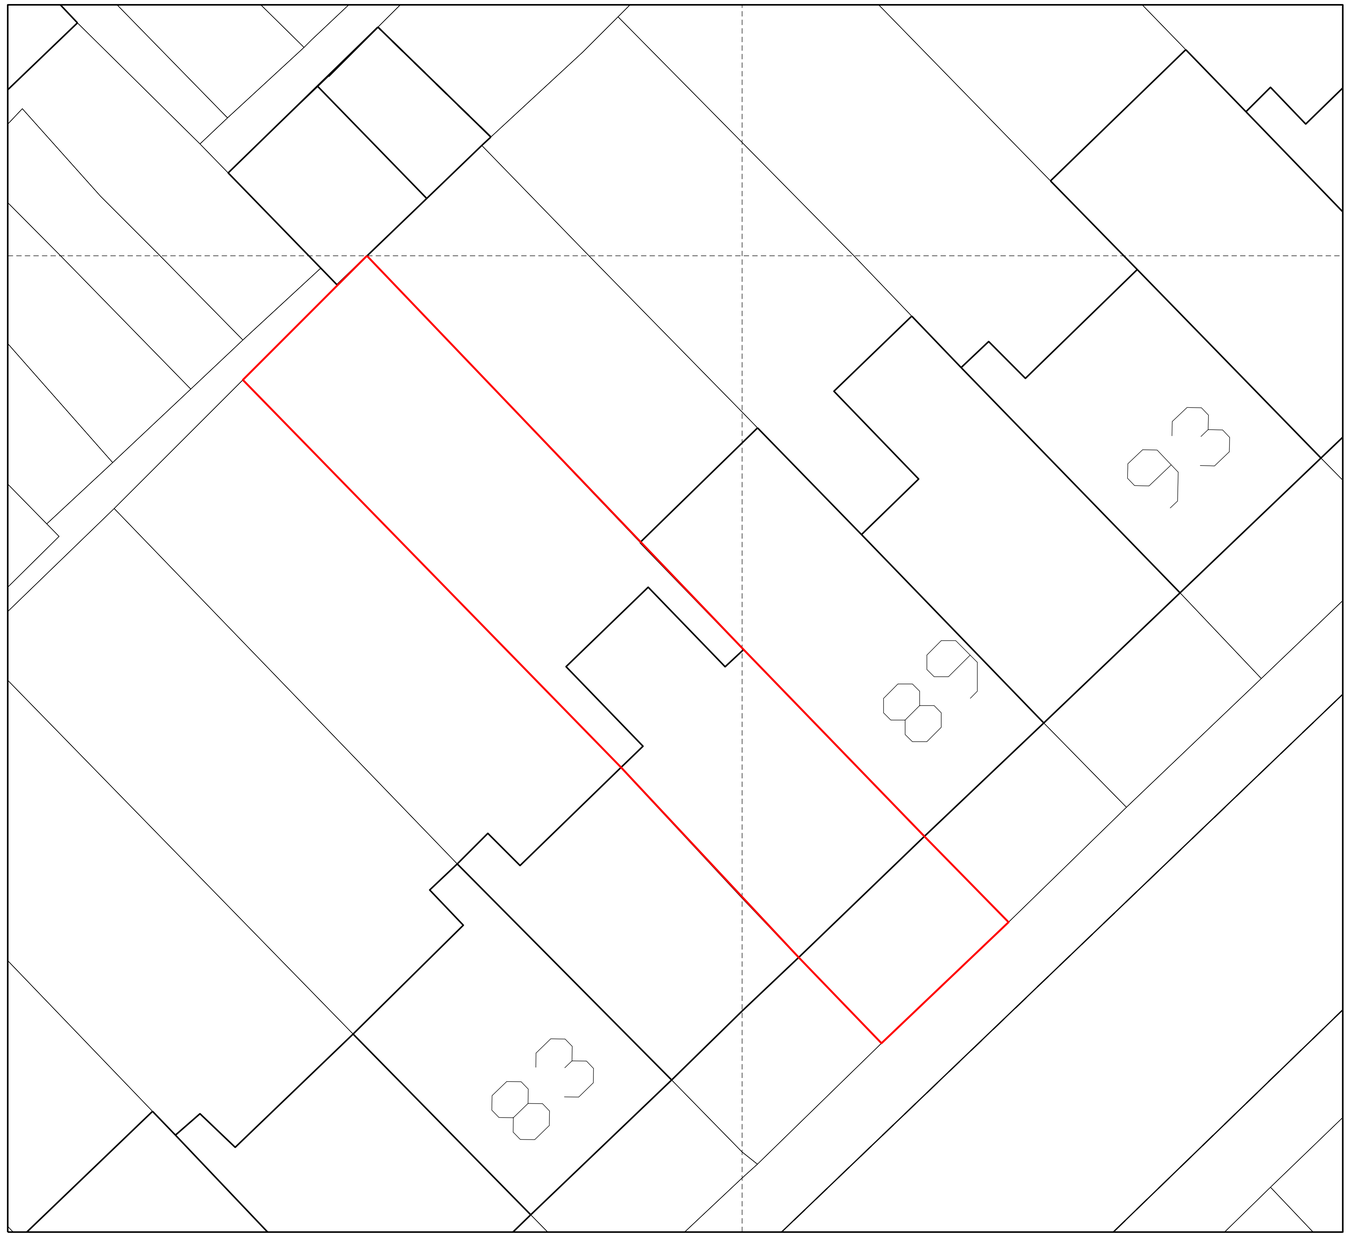

02 SITE BLOCK PLAN - EXISTING

SCALE 1:200 @A3

0m 1m 3m 5m 10m

SCALE

The Ordnance Survey information is provided by Streetwise.Net.
© Crown Copyright and database rights 2022 OS 100047474.

PLANNING

DO NOT SCALE OFF THIS DRAWING FOR CONSTRUCTION

Dimensions, areas and levels where given are only approximate and subject to site survey. All dimensions are to be checked on site.
Any discrepancies or variations are to be reported to the architect before work commences.

This drawing is to be read in conjunction with the architectural specification (where provided) and all relevant consultants and / or specialists drawings / documents.
Any discrepancies, proposed variations or clarifications required are to be reported to the architect BEFORE THE WORK COMMENCES.

Electronic data / drawings are issued as "read only" and should not be interrogated for measurement.
All dimensions and levels should be read, only from those values stated in text, on the drawing.

© Vickers Architects Ltd

N

EXISTING

PROPOSED

DEMOLITION

Rev	Date	Description	By
0	22.04.2022	FOR PLANNING	SV
01	01.11.2023	FOR PLANNING	SV

VICKERS ARCHITECTS

w: www.vickersarchitects.com t: 07985-985-875 a: 12 Avondale Road, London, N15 3SJ

Site:	87 BOUNDARY ROAD, LONDON, N22 6AS		Drawing No: 100
Project:	GROUND FLOOR EXTENSION		
Title:	SITE LOCATION AND BLOCK PLAN - EXISTING		Rev: 01
Scale @ A1:	Scale @ A3: VARIES	Project No: 064-VA	

© Vickers Architects Ltd