





NATIONAL
MAP CENTRE

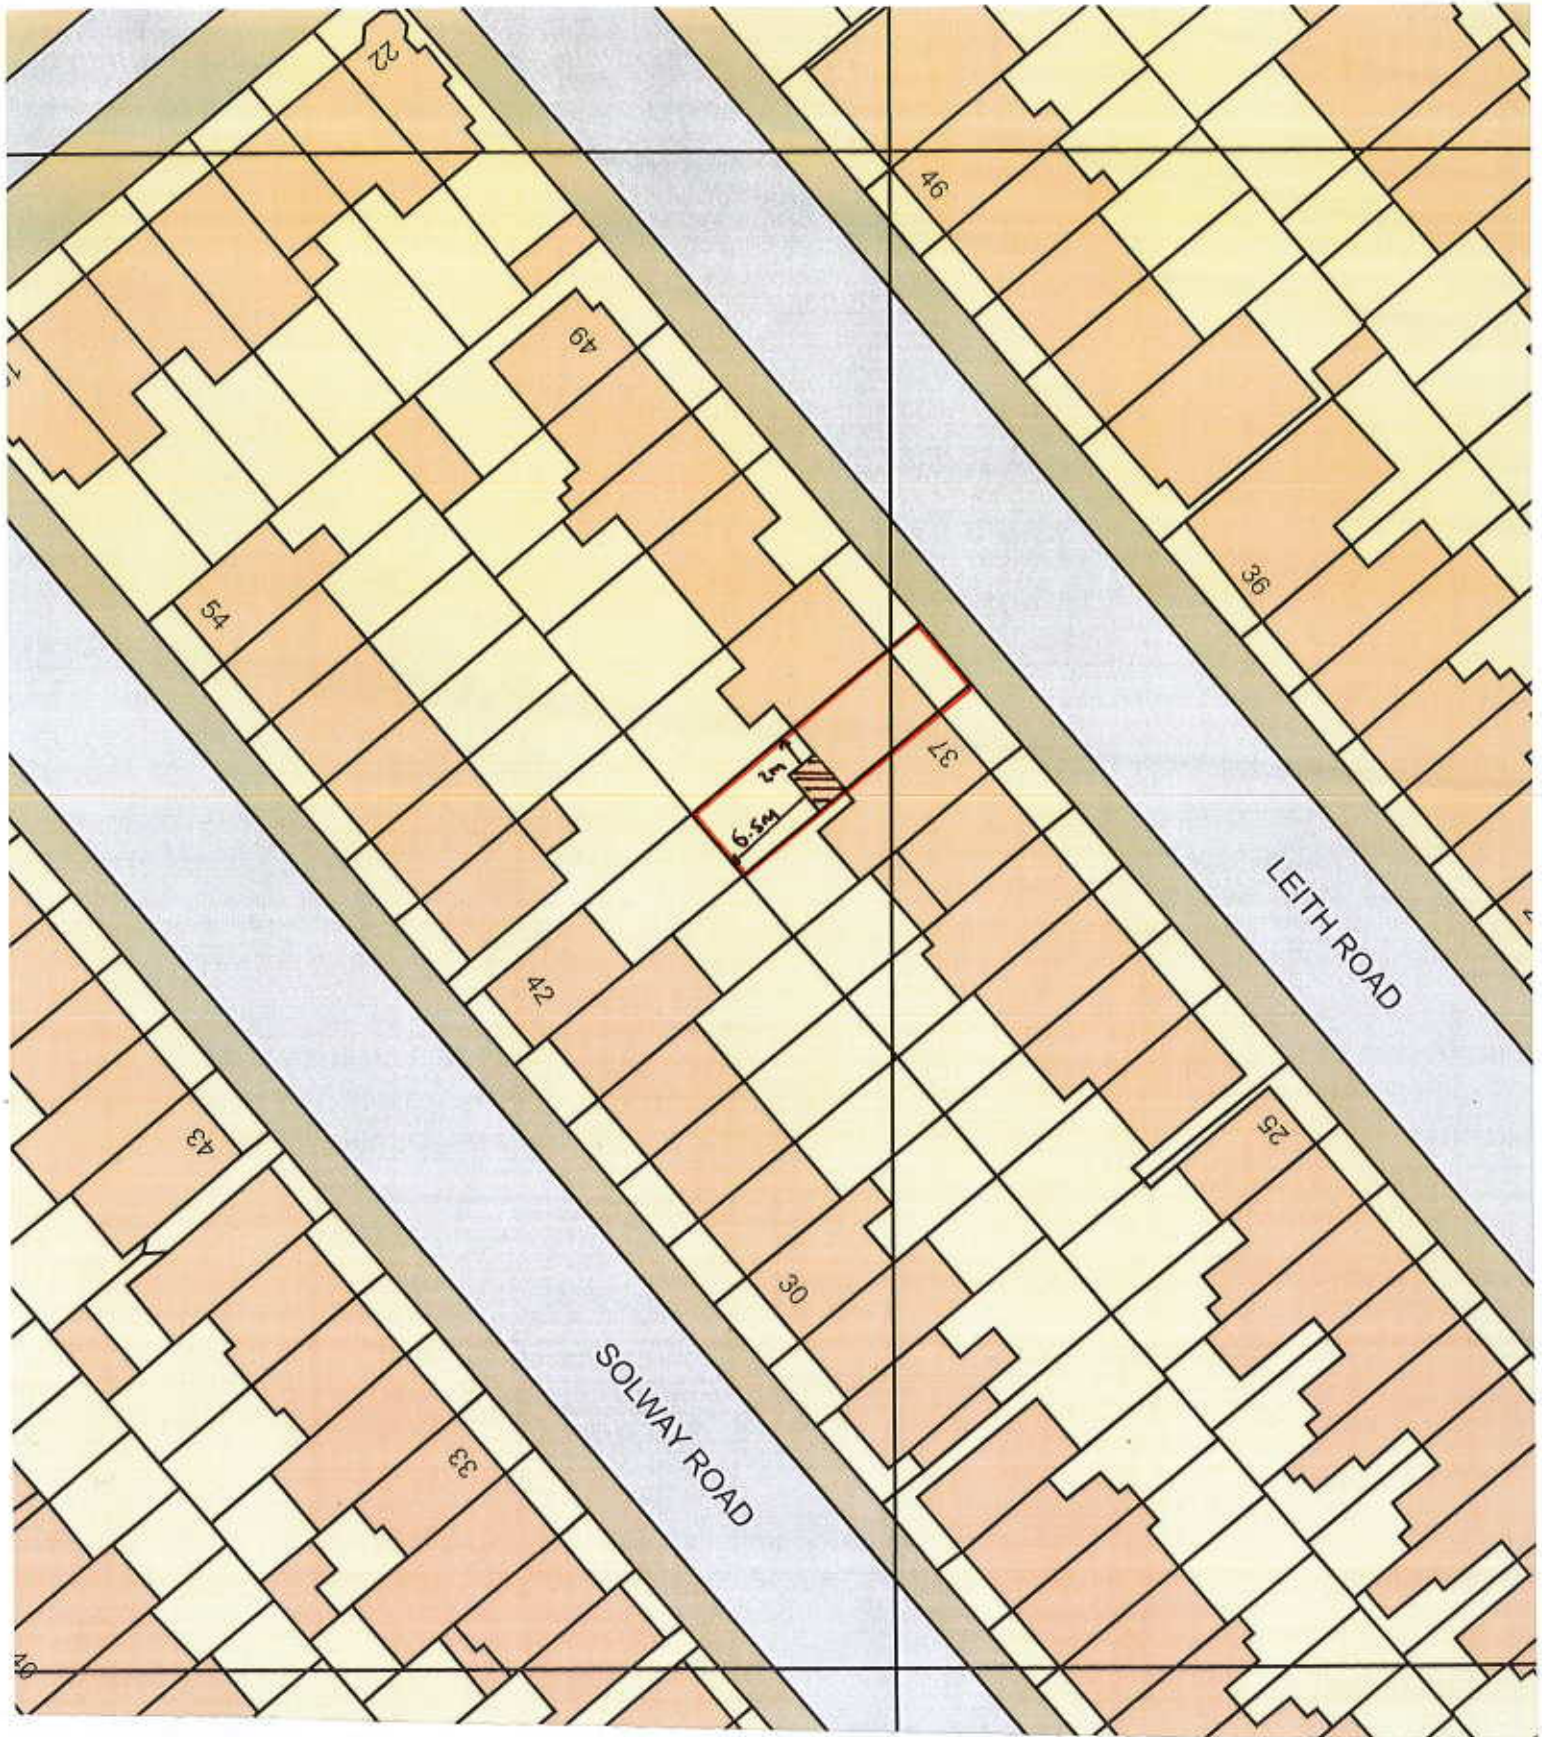

Os Licence number 100046950
Our Reference

BLOCK PLAN

SCALE 1:500

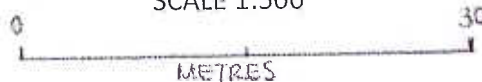

Site Address

39 LEITH ROAD
LONDON

N22 5QA