

Nº - Notes

- 01 - open-plan office area / meeting rooms
- 02 - WC
- 03 - kitchenette / coffee station
- 04 - solid core metal clad pivoting door
- 05 - solid core metal clad pivoting window
- 06 - inclined clear glass window
- 07 - flat single ply membrane roof
- 08 - access passage from front to back
- 09 - metal louvered panels for privacy/solar control
- 10 - standard framed glazed curtain wall with windows
- 11 - metal bar entry gates with access control
- 12 - painted mild steel finish
- 13 - double height void
- 14 - frameless glass balustrade
- 15 - extent of the existing adjacent garages
- 16 - extent of the existing ground floor extension
- 17 - existing spiral staircase
- 18 - rendered finish
- 19 - existing shed
- 20 - waste and recycling bins storage area

Nº - Key

A - Grating panels with vertical bearing bars by Staco for security and privacy




+PL 6.600 (+107.100 AOD)  
Top of Glass Balustrade Level

+PL 5.500 (+106.000 AOD)  
Parapet Level

+FFL 2.400 (+102.900 AOD)  
First Floor Level

FFL +/-0.000 (100.500 AOD)  
Ground Floor Level

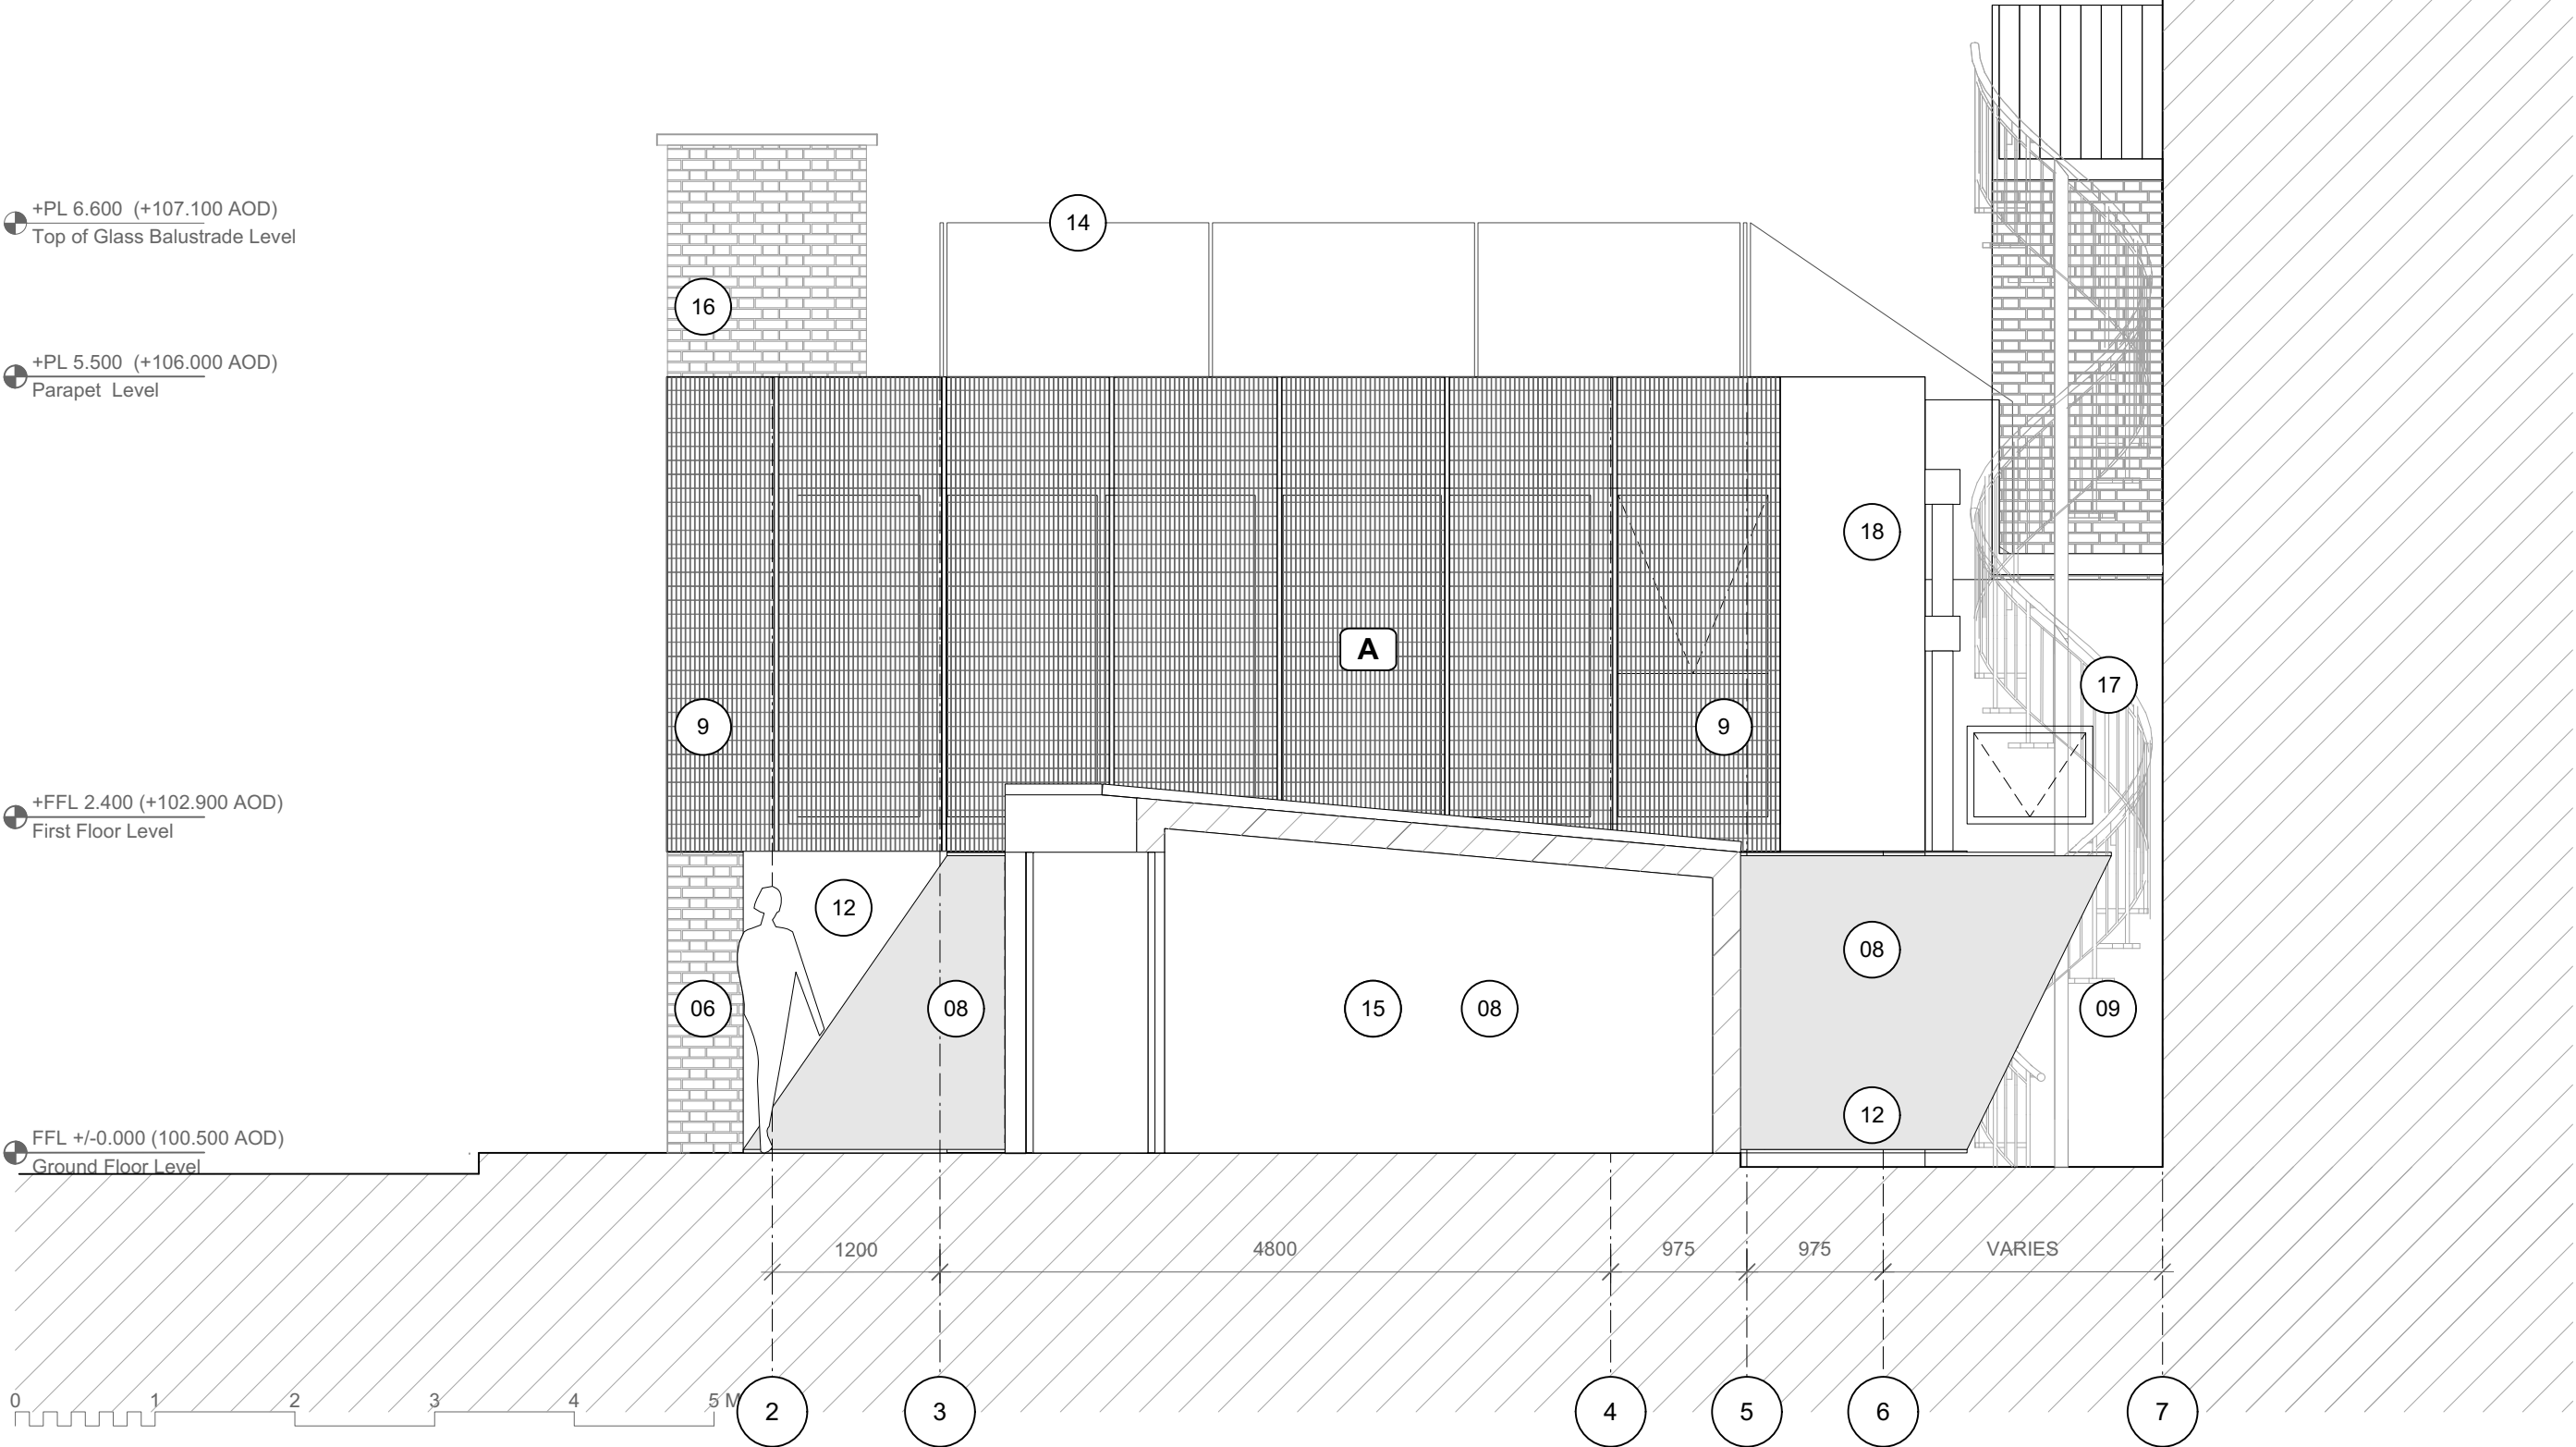

| KEY / NOTES   |  | DESCRIPTION | PROJECT | MUSWELL MEWS | REVISION |
|---|--|-------------|---------|--------------|----------|
| ALL DIMENSIONS, LEVELS AND AREAS ARE APPROXIMATE ONLY AND SHOULD BE VERIFIED ON SITE.   |  |             |         |              |          |
| DO NOT SCALE THIS DRAWING   |  |             |         |              |          |
| LACEY + SALTUKOV ARCHITECTS LTD SHALL NOT BE LIABLE OR RESPONSIBLE FOR ANY USE OF THIS DOCUMENT FOR ANY PURPOSE OTHER THAN THAT FOR WHICH IT WAS PROVIDED. THE CLIENT SHALL NOT BE ENTITLED TO REPRODUCE THE DESIGNS CONTAINED IN THIS DOCUMENT FOR ANY SUCH EXTENSION |  |             |         |              |          |
| 03211 COPYRIGHT LACEY + SALTUKOV, ALL RIGHTS RESERVED   |  |             |         |              |          |
| LACEY + SALTUKOV ARCHITECTS LTD   |  |             |         |              |          |
| 7 RIDGEMOUNT STREET<br>LONDON<br>WC1E 7AE<br>+44 (0)20 7255 0525<br>www.laceysaltukov.com<br>info@laceysaltukov.com   |  |             |         |              |          |
| LACEY + SALTUKOV   |  |             |         |              |          |

| REV | DATE     | DESCRIPTION                       | PROJECT   | MUSWELL MEWS            | REVISION |
|-----|----------|-----------------------------------|-----------|-------------------------|----------|
| A   | 26/07/18 | PLANNING APPLICATION SUBMISSION   | DRWG NAME | PROPOSED SIDE ELEVATION | G        |
| B   | 06/03/18 | FOR INFORMATION                   | DRWG NO   | 1345-A-GA-EL-11         |          |
| C   | 12/05/18 | FOR INFORMATION                   | SCALE     | 1:50                    |          |
| D   | 10/06/18 | FOR INFORMATION                   | SIZE      | A3                      |          |
| E   | 08/06/18 | FOR INFORMATION                   | DATE      | 07/07/23                |          |
| F   | 08/06/18 | FOR INFORMATION                   |           |                         |          |
| G   | 07/07/23 | FOR MATERIAL AMENDMENT SUBMISSION |           |                         |          |