





E1 Existing Front
1 : 100

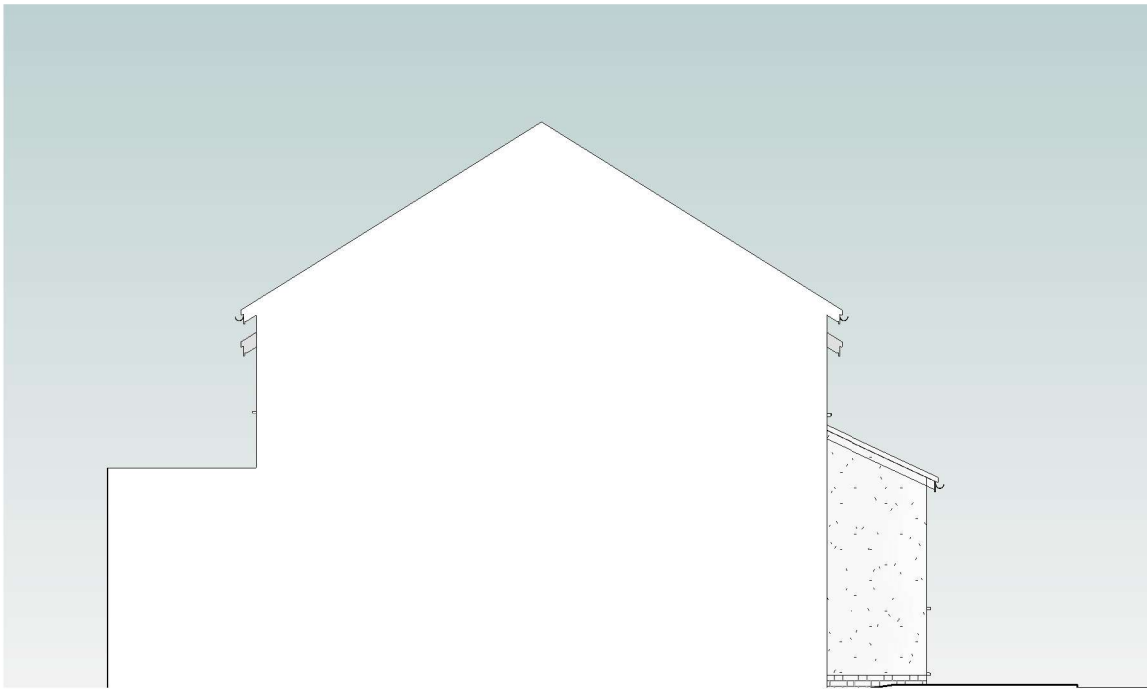


E2 Existing LHS
1 : 100



E3 Existing Rear
1 : 100

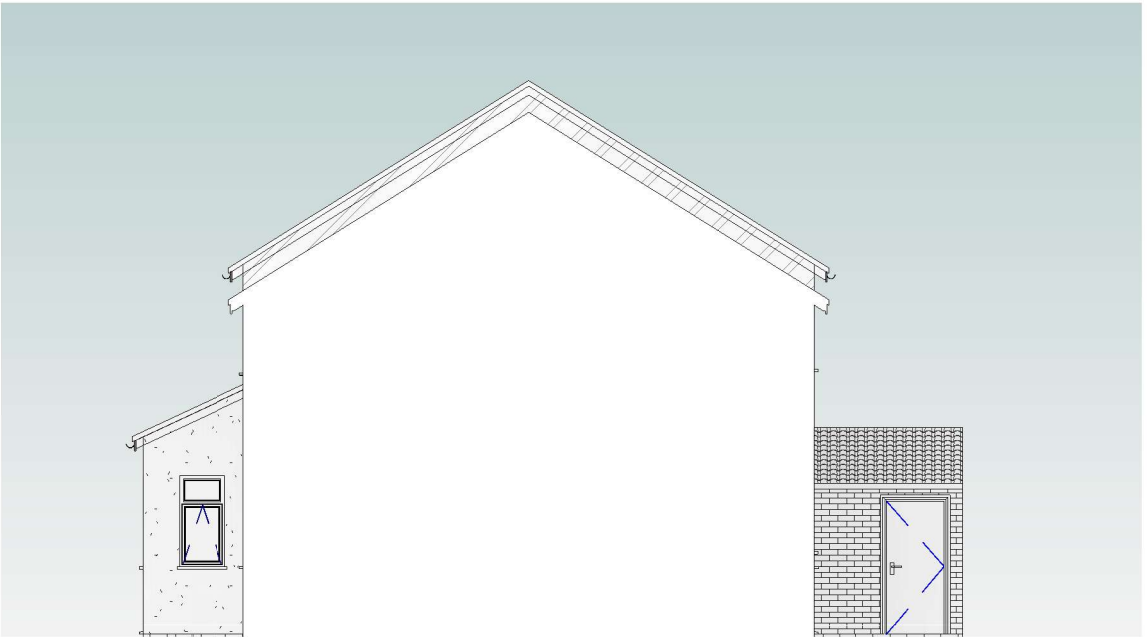

E4 Existing RHS
1 : 100

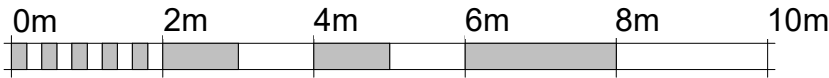

VISUAL SCALE 1:100 @ A3

LANGLEY Planning & Design Copse Farm House, Brookshill Drive, Harrow, HA3 6SB www.LangleyPlanning.co.uk info@LangleyPlanning.co.uk	Mr & Mrs Maidens 3 Marriott Road London N10 1JJ	Existing Elevations		
		Project number	5634586	E101
		Date	08/23	
		Drawn by	DKH	
		Checked by	CLT	