



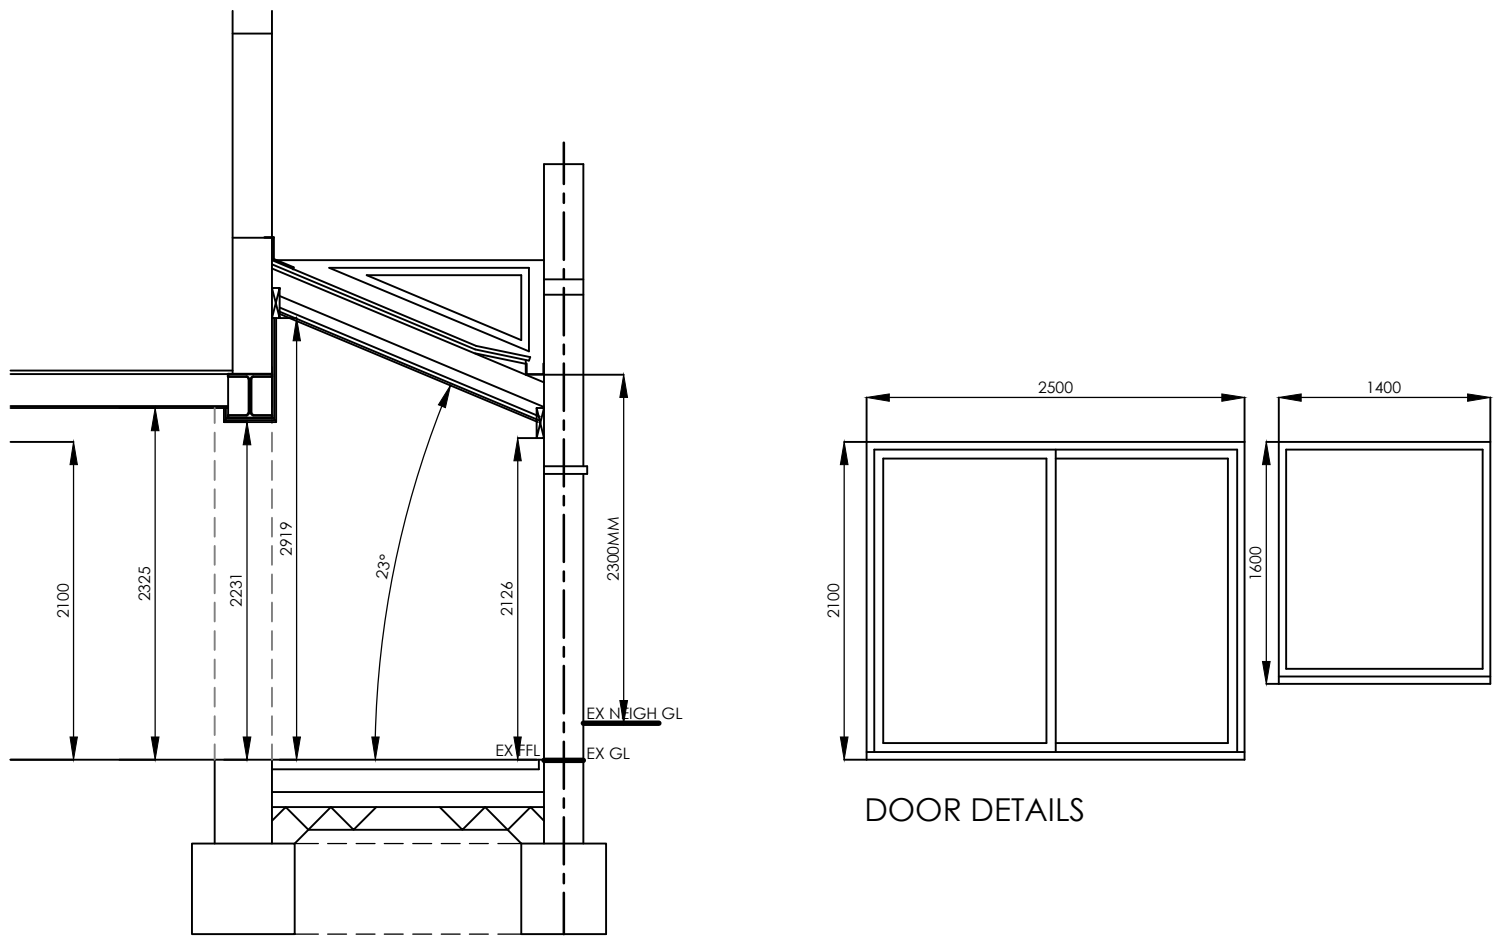

PROPOSED SECTION 1:50

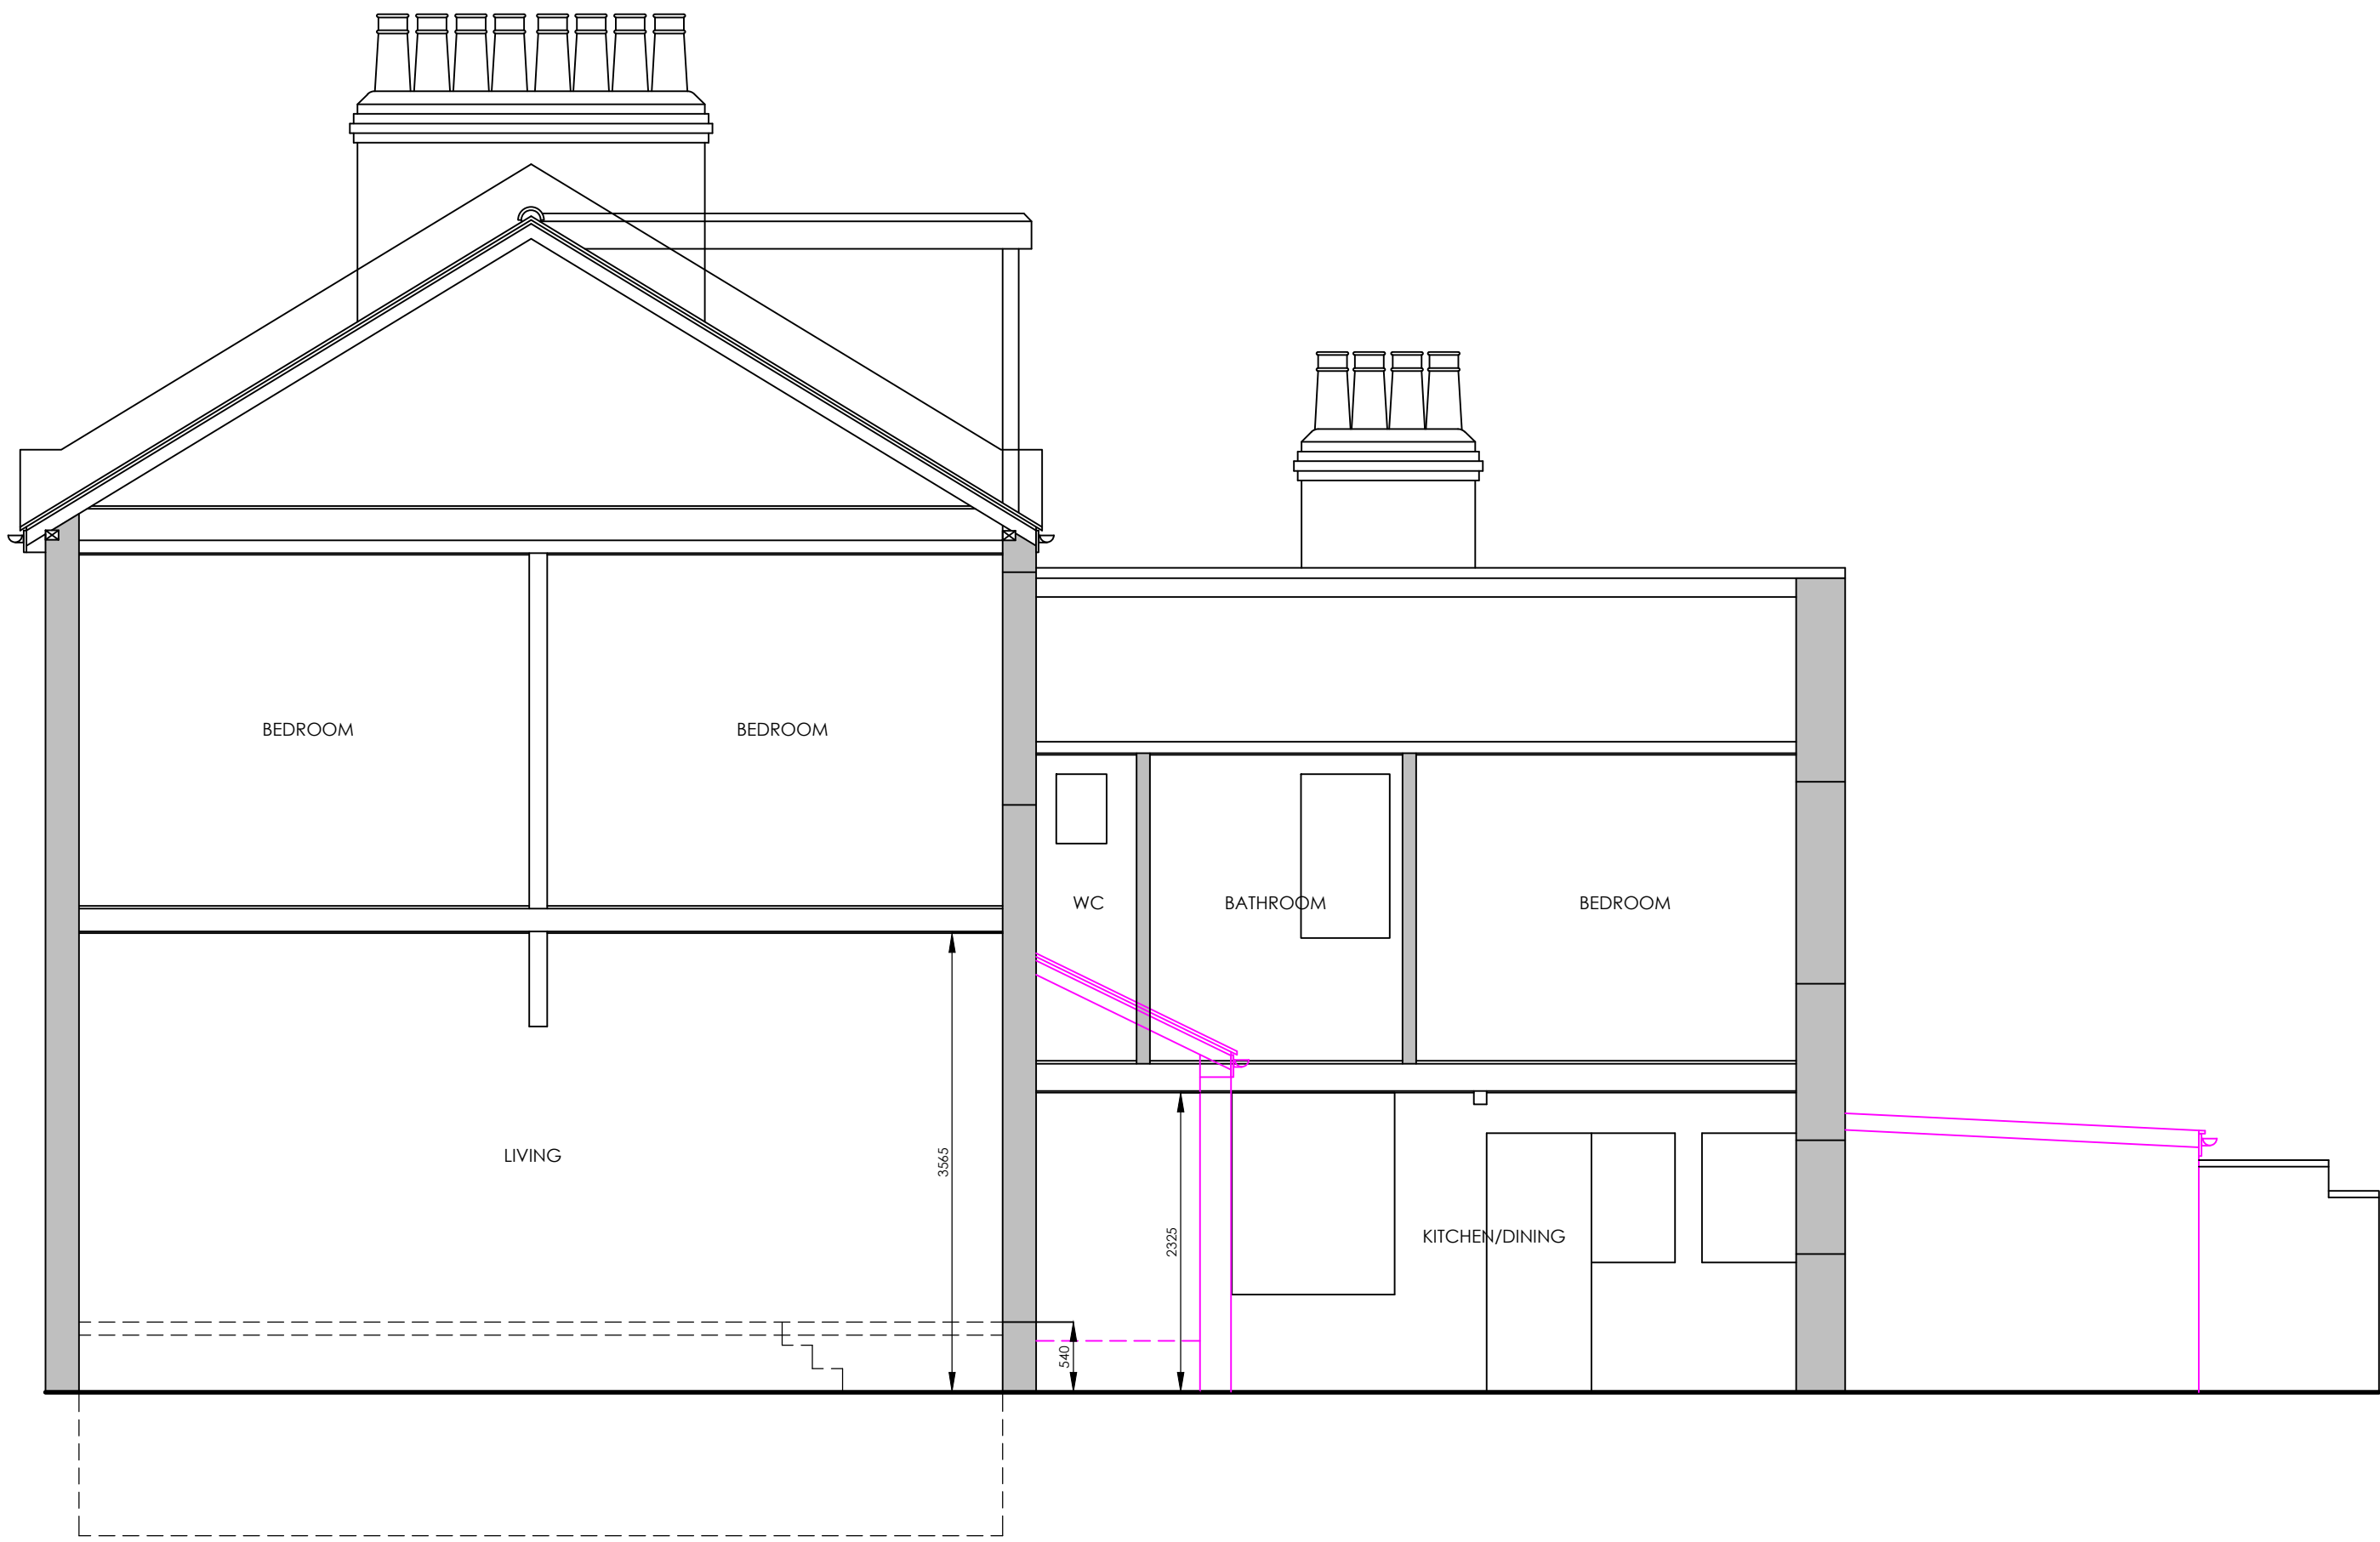

EXISTING SECTION 1:50

1M2M3M4M5M6M7M8M9M10M

1M2M3M4M5M

plusrooms

HOME EXTENSIONS

- KITCHEN EXTENSIONS
- LOFT CONVERSIONS
- REFURBISHMENTS

REV	DATE	DETAIL	P/C	DRN
A	26/10/23	CLIENT AMENDMENT	P	DBI
B	26/10/23	CLIENT AMENDMENT	P	DBI
C	30/10/23	CLIENT AMENDMENT	P	DBI
D	31/10/23	PLANNING SUBMISSION	P	DBI

DRAWING :

EXISTING AND PROPOSED SECTIONS

DATE :	AUG 23	PROJECT :	PROPOSED SINGLE STOREY SIDE INFILL REAR EXTENSION
SCALE @ A1:	1:50	CLIENT :	CATHERINE CHEATLE
DRAWING No.	P23-72.2	CLIENT ADDRESS :	127 LOTHIAN ROAD NORTH LONDON N4 1ER

ALL PLANS TO BE CHECKED BY CONTRACTORS FOR ACCURACY AND DIMENSIONS BEFORE WORK ON SITE. ANY CHANGES MUST BE RELAYED TO DESIGNER AND APPROVED BEFORE PROCEEDING. NO PART OF THIS DRAWING IS TO BE REPRODUCED OR TRANSMITTED IN ANY FORM OR BY ANY MEANS, ELECTRONIC OR MECHANICAL, WITHOUT PERMISSION IN WRITING FROM PLUS ROOMS. ANY REVISIONS TO BE MADE TO THIS DRAWING MUST BE MADE IN ACCORDANCE WITH THE BUILDING REGULATIONS. 

KITCHEN EXTENSIONS

LOFT CONVERSIONS

REFURBISHMENTS

PLUS ROOMS

Alexander house, 7, oaklands gate, Northwood, HA4 3AA | T: 0800 917 7127

Plus Rooms is a trading name of plusrooms.com Ltd. | Company Registration No. 7594728

Registered Office: Elmwood House, 42 Lifford Road, Barnet, Herts, EN5 3BT | Directors: James and Robert Bennett