Site Location Plan

Scale: 1:1000

0 10 20 30 40 50 M

Block Plan

Scale: 1:500

0 10 20 30 40 50 M

NOTES:

This drawing is issued for planning purposes only.

Dimensions are to be scaled for planning purposes only.

No building work is to be carried out on the basis of this drawing without the written consent of Amos Goldreich Architecture.

rev	date	initials	description
PL1	20/10/23	DM	Issued for client review

location

Amos Goldreich Architecture
Studio 25
Bickerton House
25 Bickerton Road
London N19 5JT
T +44(0)207272 6592
E info@agarchitecture.net
www.agarchitecture.net

project

22 Coppetts Road, N10 1JY

drawing title

Site Location Plan

drawn		
DM		
date of first issue	scale @ A1	status
Nov 2023	view drawing	PLANNING
project number	drawing number	rev.
562	10-01	PL1

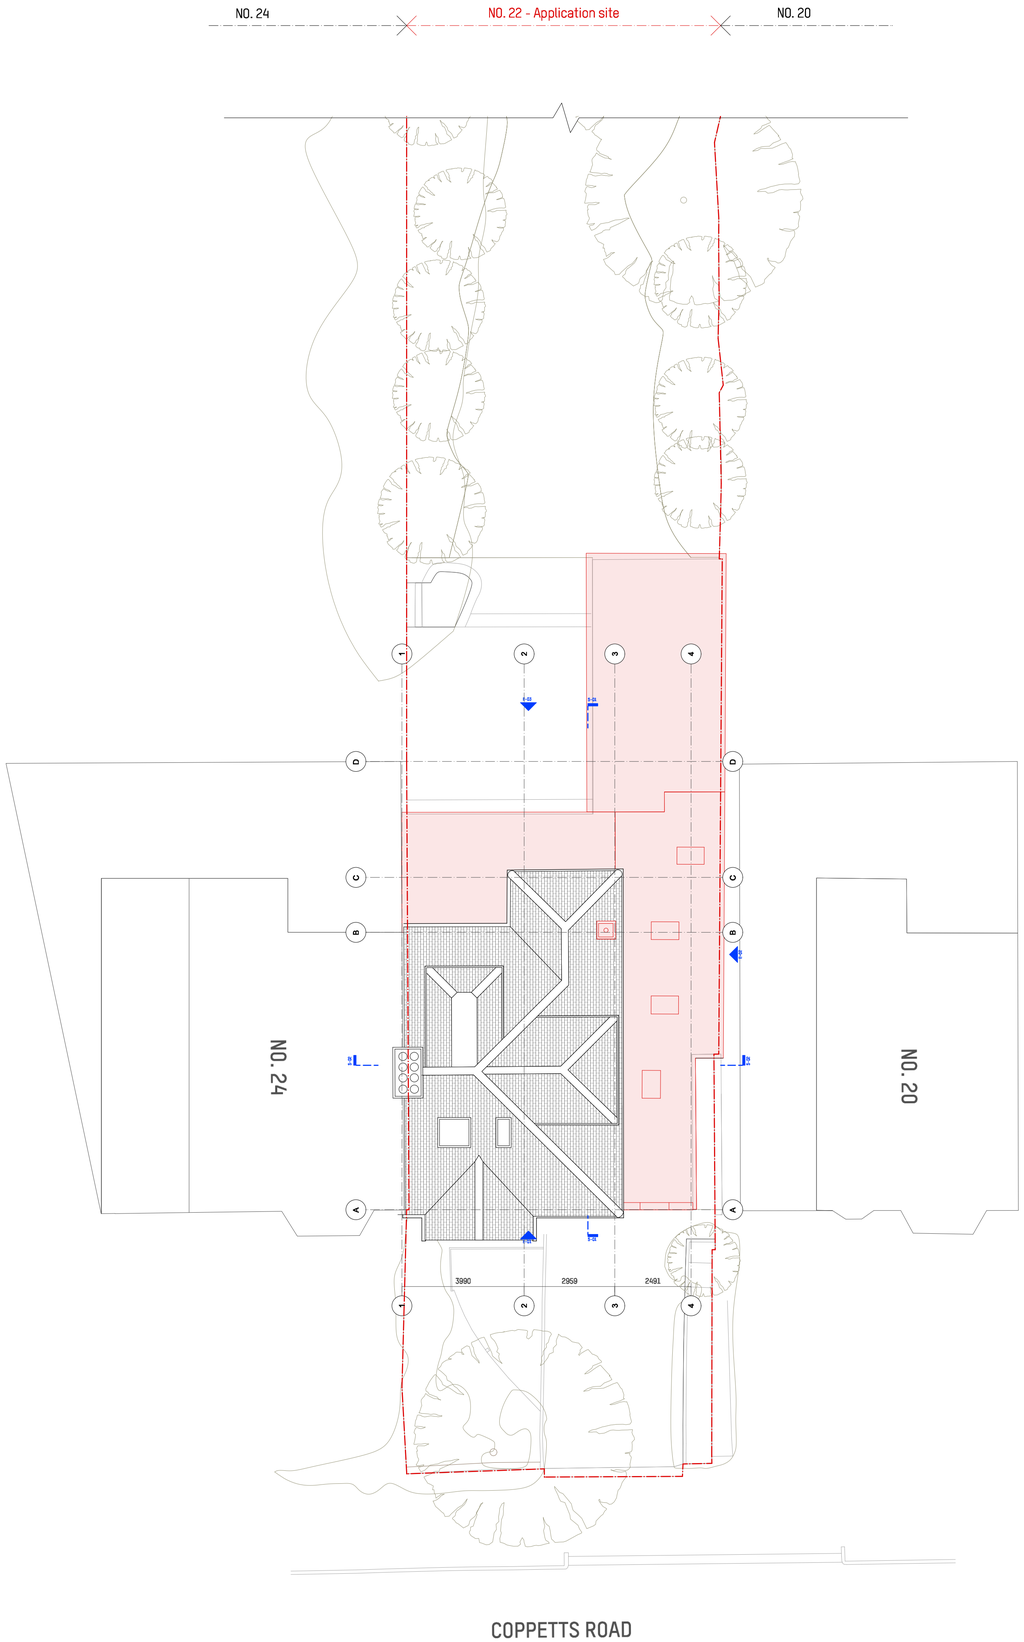

EXISTING _ Site Plan

Scale: 1:100

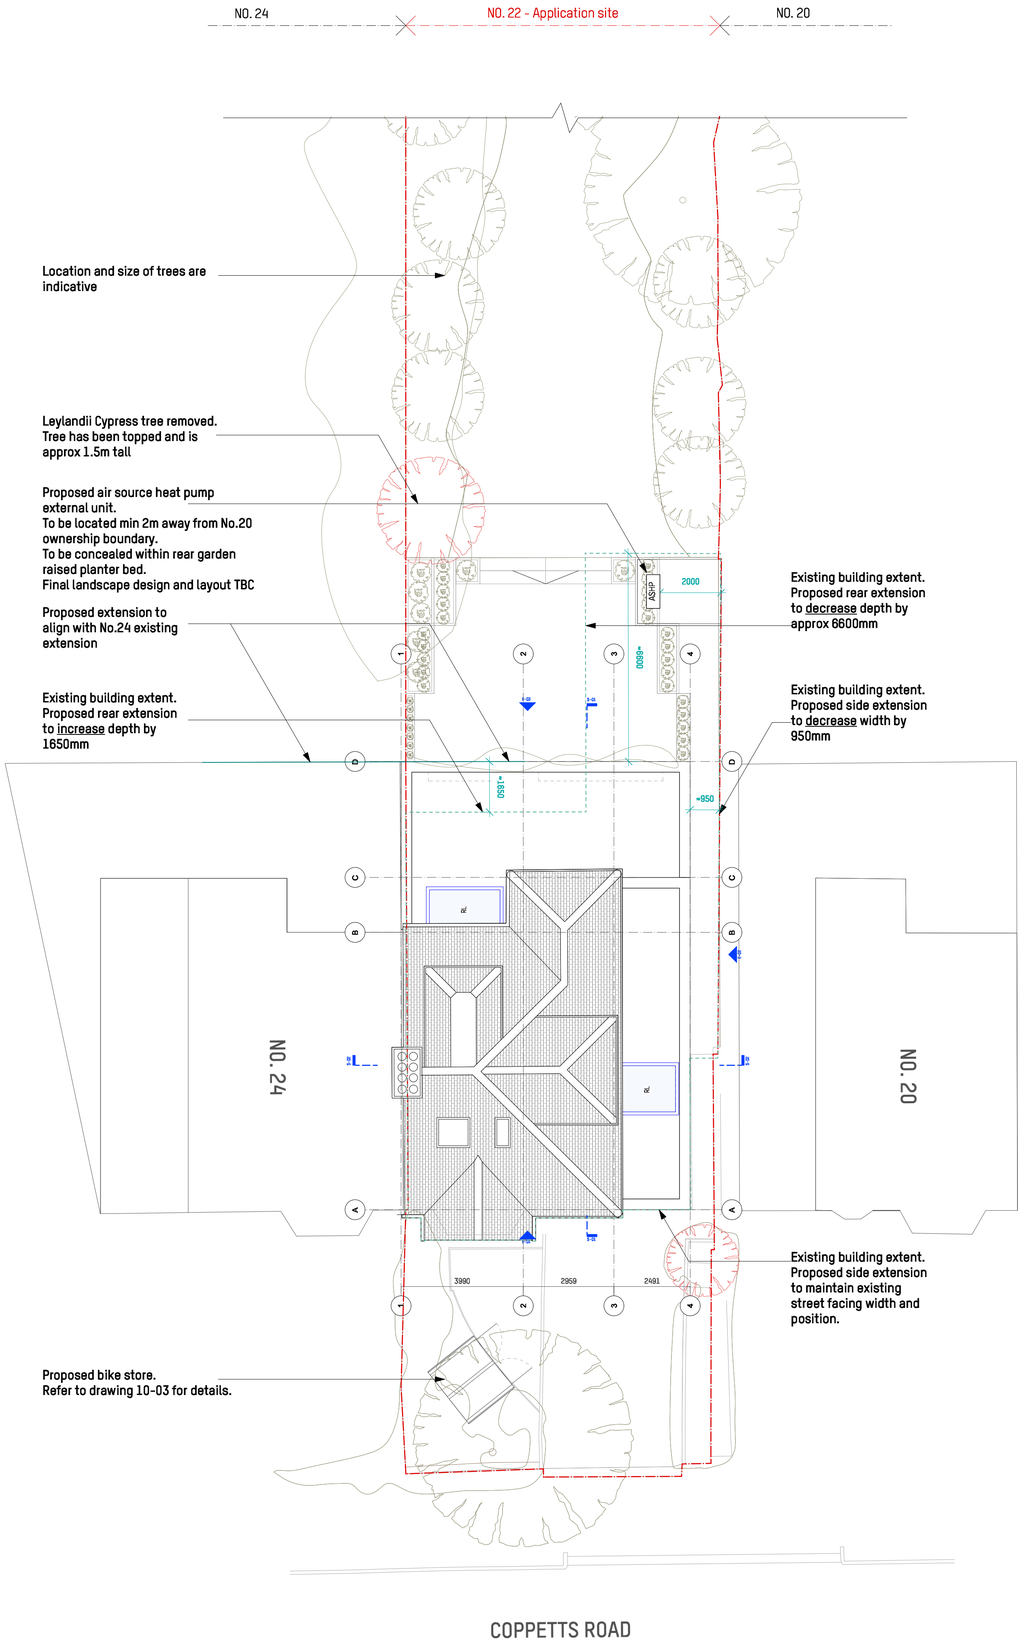

PROPOSED _ Site Plan

Scale: 1:100

NOTES:

This drawing is issued for planning purposes only.

Dimensions are to be scaled for planning purposes only.

No building work is to be carried out on the basis of this drawing without the written consent of Amos Goldreich Architecture.

KEY:

- Demolition
- Existing
- Proposed
- Tall Unit
- Loose Furn
- Alignment

rev	date	initials	description
PL1	20/10/23	DM	Issued for client review

location

Amos Goldreich Architecture
Studio 25
Bickerton House
25 Bickerton Road
London N19 5JT
T +44(0)207272 6592
E info@agarchitecture.net
www.agarchitecture.net

project

22 Coppetts Road, N10 1JY

drawing title

Site Plan

drawn		
DM		
date of first issue	scale @ A1	status
Nov 2023	view drawing	PLANNING
project number	drawing number	rev.
562	10-02	PL1

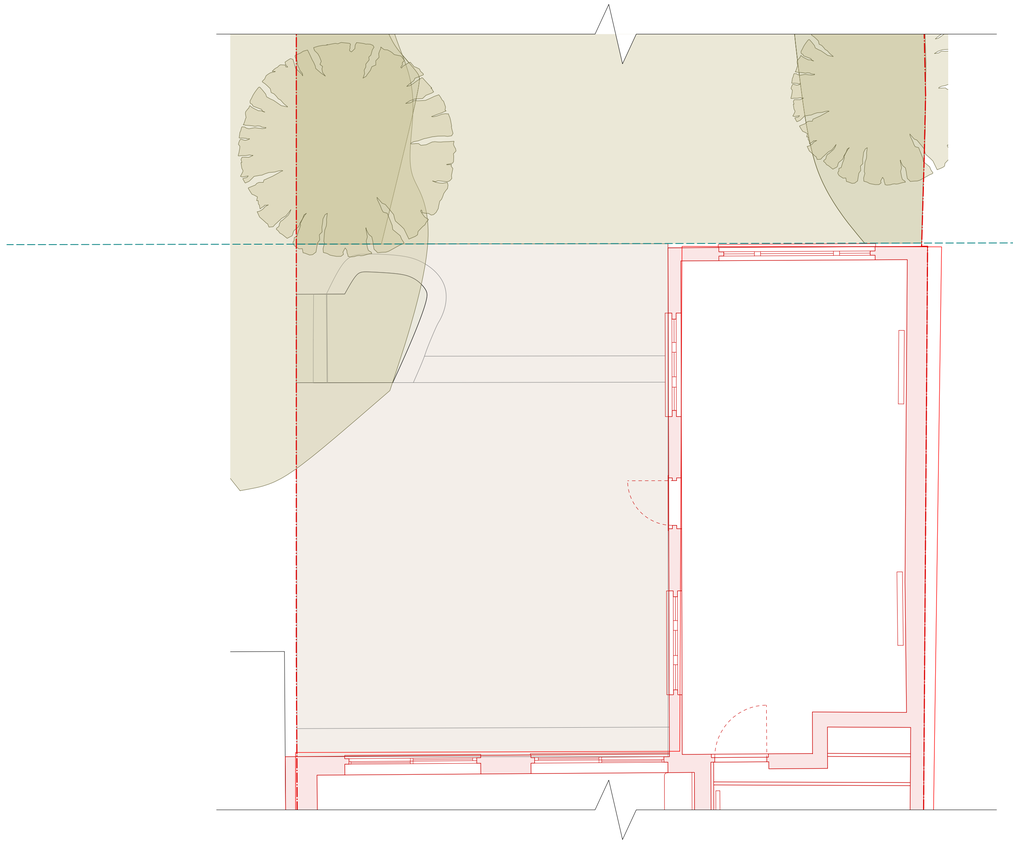

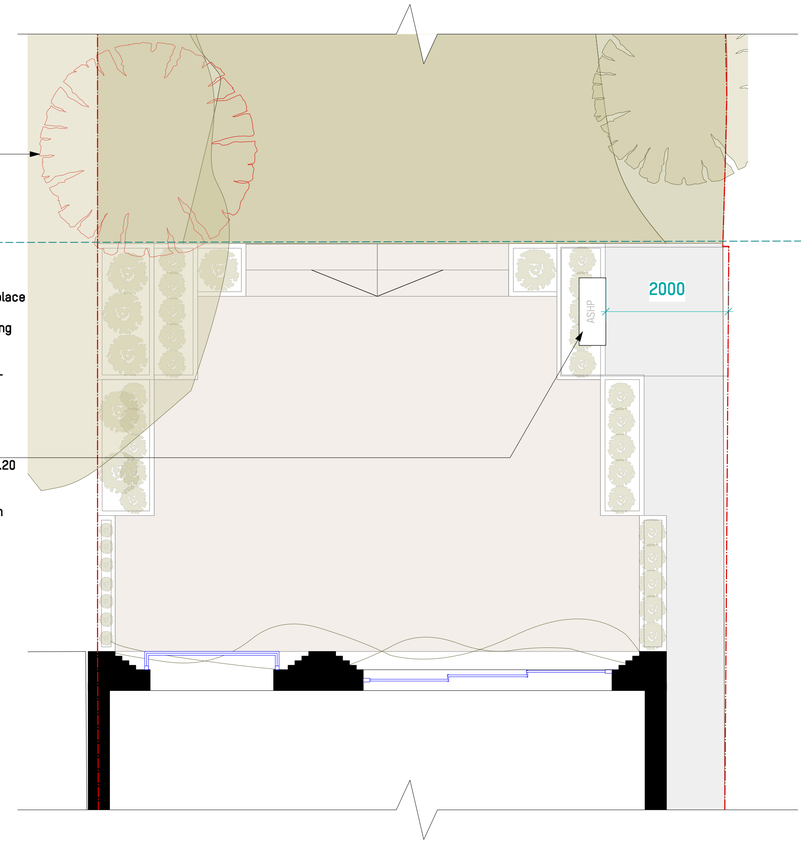

NOTES:

This drawing is issued for planning purposes only.

Dimensions are to be scaled for planning purposes only.

No building work is to be carried out on the basis of this drawing without the written consent of Amos Goldreich Architecture.

KEY:

- Hard landscaping - paver
- Hard landscaping - gravel
- Soft landscaping
- Existing tree - retained
- Existing tree - removed

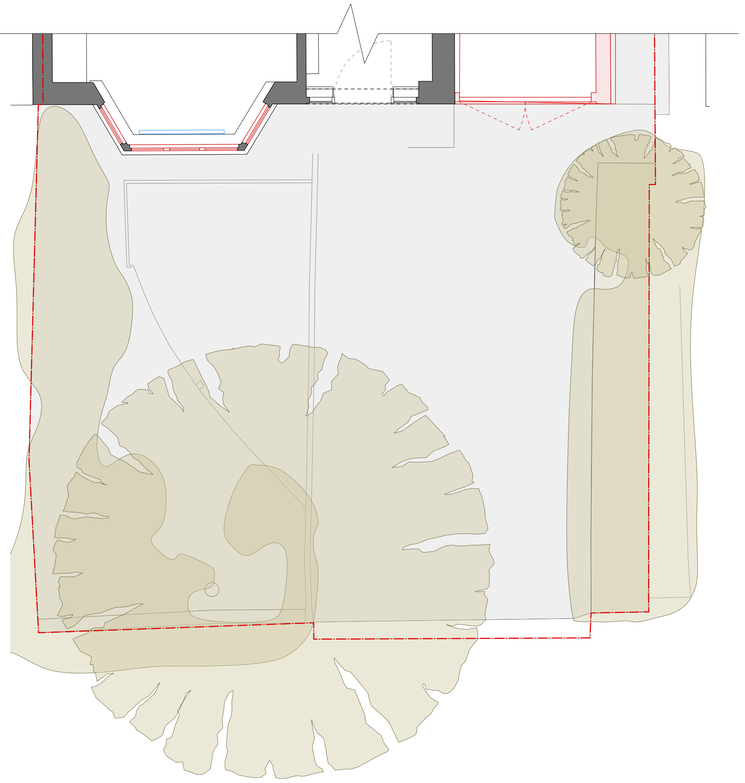

EXISTING _ Landscape Plan

Scale: 1:50

0 1 2 3 4 5 M

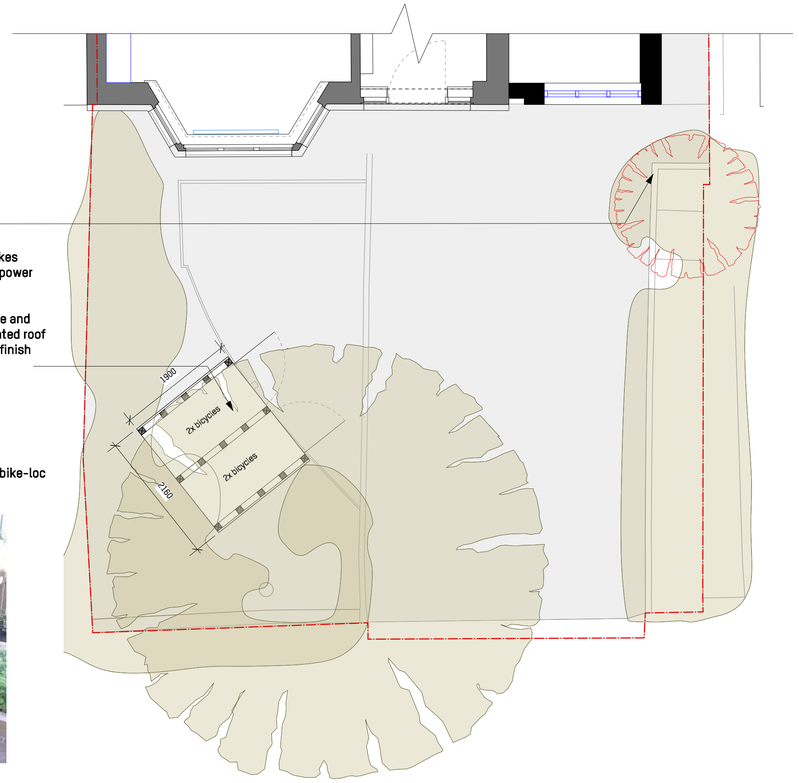

PROPOSED _ Landscape Plan

Scale: 1:50

0 1 2 3 4 5 M

rev	date	initials	description
PL1	20/10/23	DM	issued for client review

location

Amos Goldreich Architecture
Studio 25
Bickerton House
25 Bickerton Road
London N19 5JT
T +44(0)207272 6592
E info@agarchitecture.net
www.agarchitecture.net

project

22 Coppetts Road, N10 1JY

drawing title

Landscape Plan

drawn		
DM		
date of first issue	scale @ A1	status
Nov 2023	view drawing	PLANNING
project number	drawing number	rev.
562	10-03	PL1

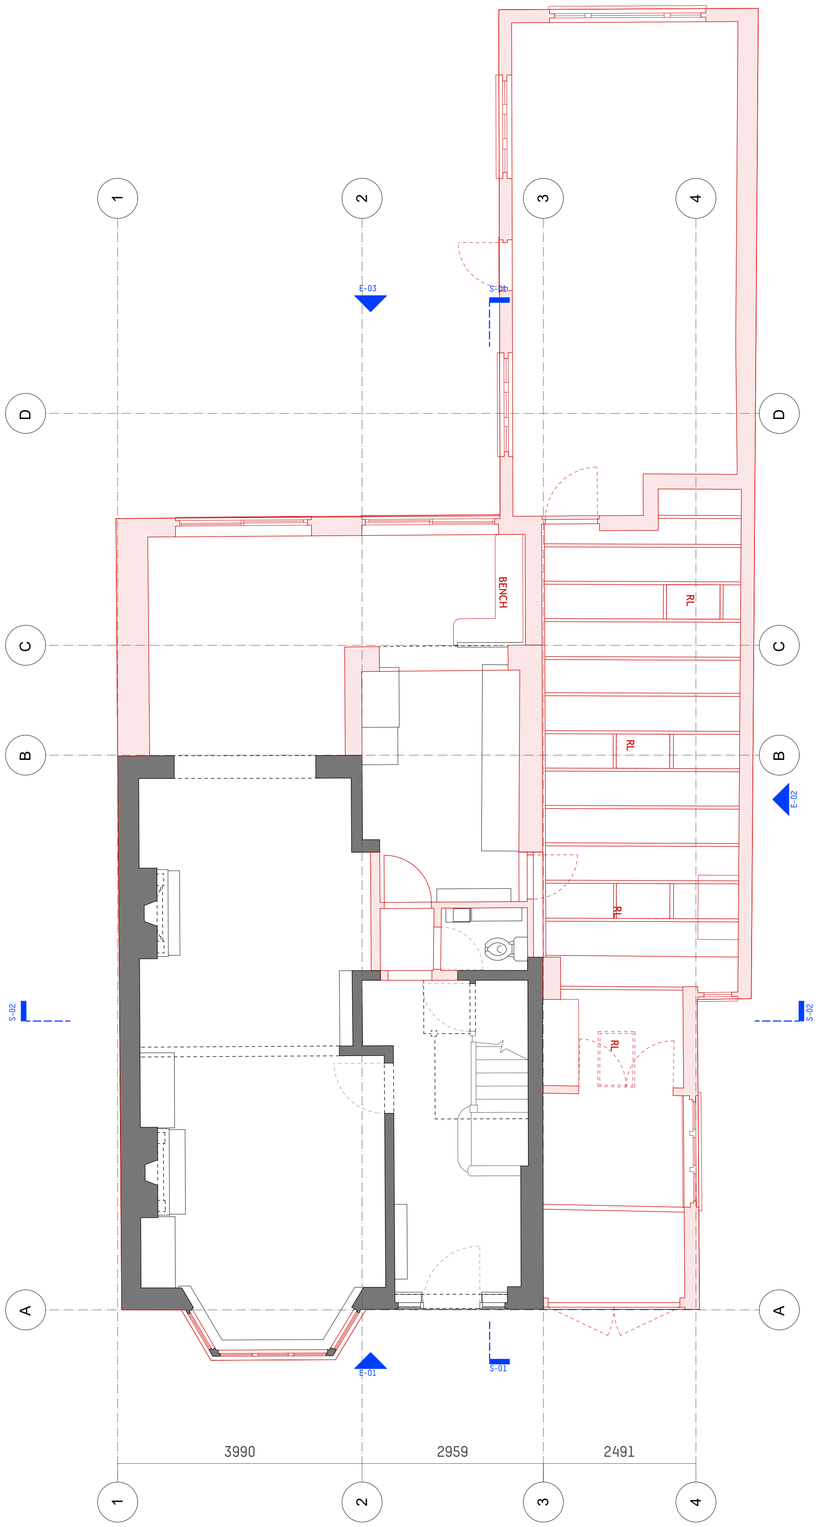

EXISTING _ Ground Floor Plan

Scale: 1:50

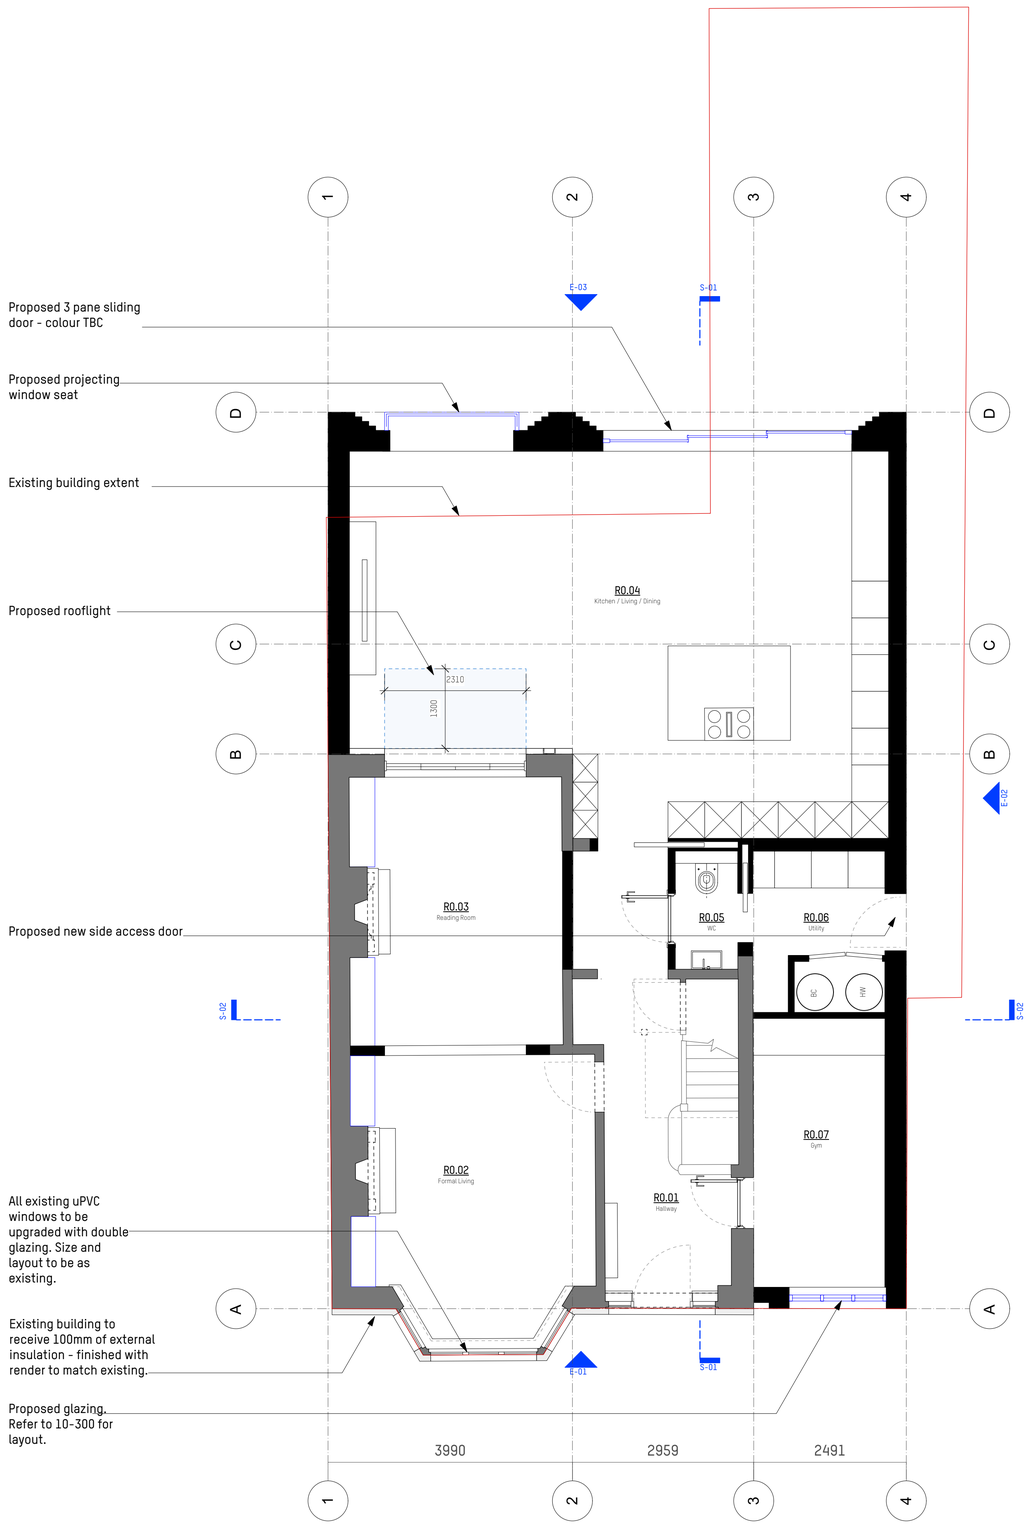

PROPOSED _ Ground Floor Plan

Scale: 1:50

NOTES:

This drawing is issued for planning purposes only.

Dimensions are to be scaled for planning purposes only.

No building work is to be carried out on the basis of this drawing without the written consent of Amos Goldreich Architecture.

KEY:

- Demolition
- Existing
- Proposed
- Tall Unit
- Loose Furn
- Alignment

rev	date	initials	description
PL1	20/10/23	DM	Issued for client review

location

Amos Goldreich Architecture
Studio 25
Bickerton House
25 Bickerton Road
London N19 5JT
T +44(0)207272 6592
E info@agarchitecture.net
www.agarchitecture.net

project

22 Coppetts Road, N10 1JY

drawing title

Existing & Proposed Ground Fl Plans

drawn		
DM		
date of first issue	scale @ A1	status
Nov 2023	view drawing	PLANNING
project number	drawing number	rev.
562	10-100	PL1

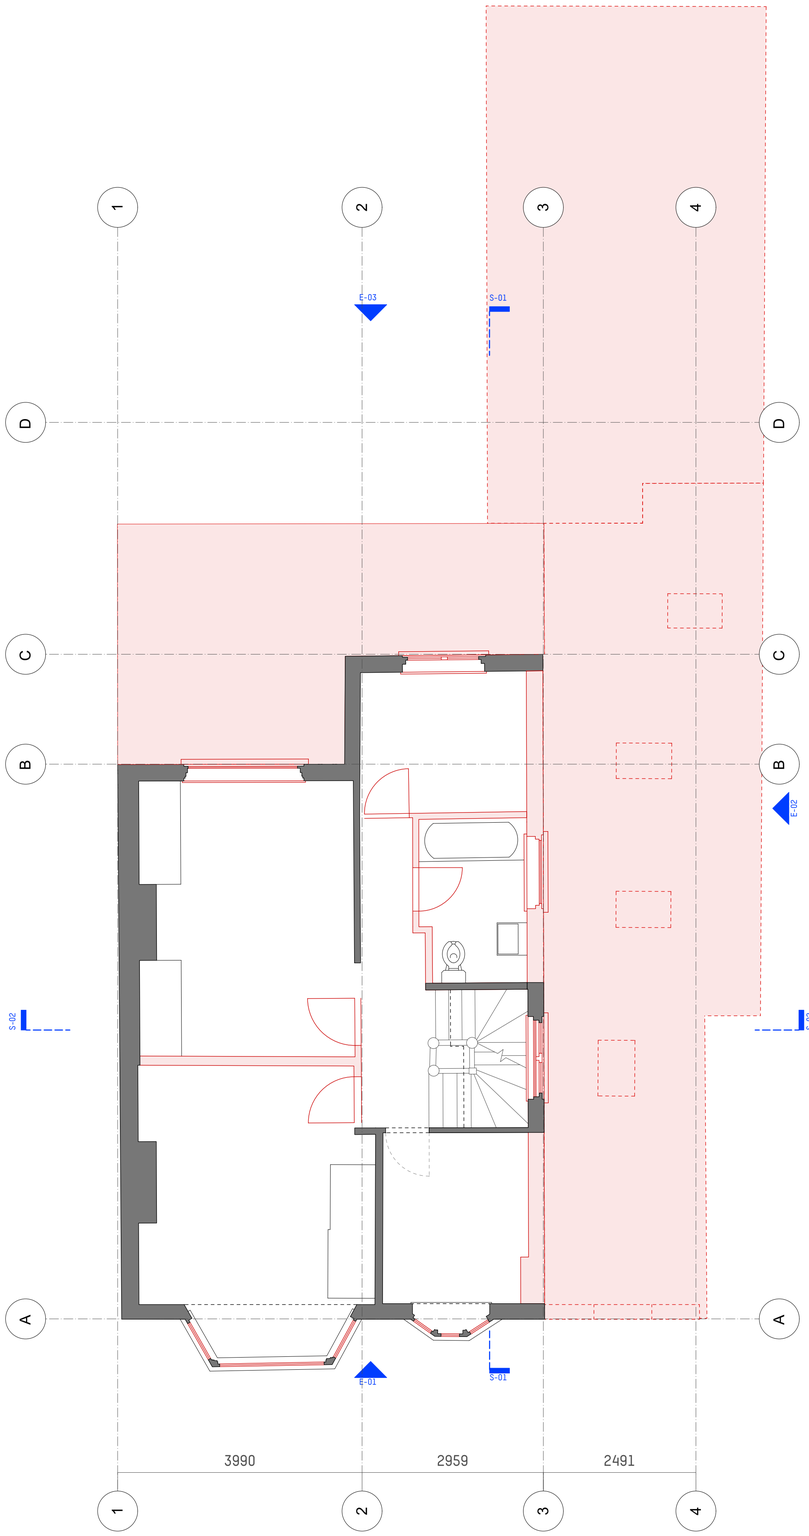

EXISTING _ Ground Floor Plan

Scale: 1:50

0 1 2 3 4 5 M

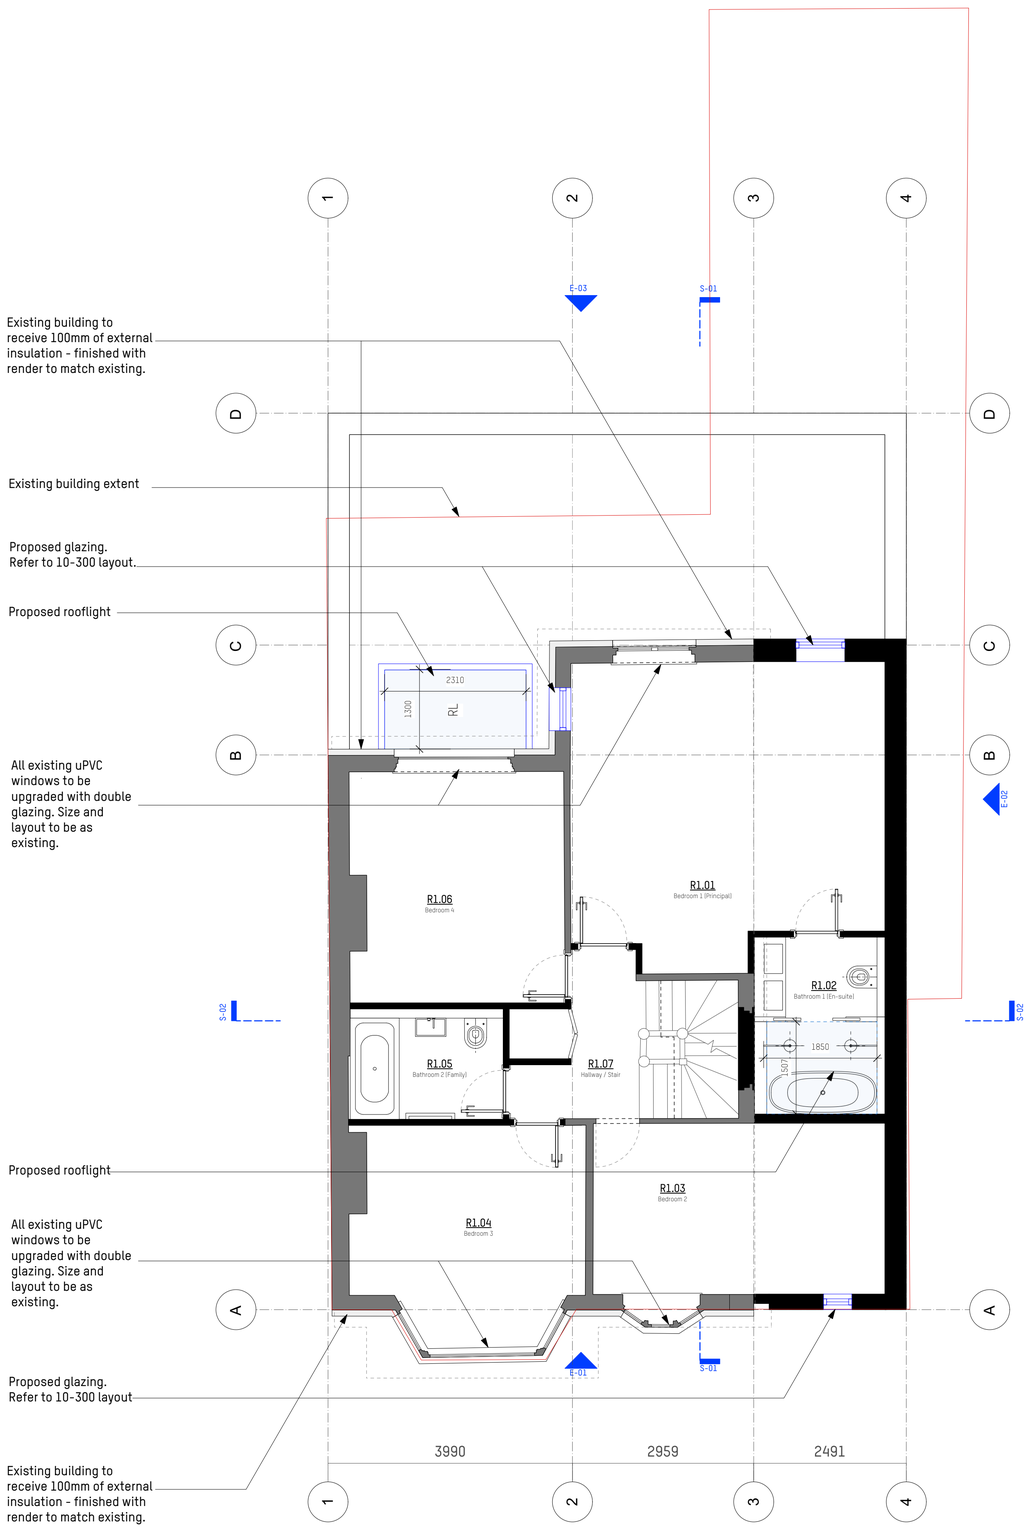

PROPOSED _ Ground Floor Plan

Scale: 1:50

0 1 2 3 4 5 M

NOTES:

This drawing is issued for planning purposes only.

Dimensions are to be scaled for planning purposes only.

No building work is to be carried out on the basis of this drawing without the written consent of Amos Goldreich Architecture.

KEY:

- Demolition
- Existing
- Proposed
- Tall Unit
- Loose Furn
- Alignment

rev	date	initials	description
PL1	20/10/23	DM	Issued for client review

location

Amos Goldreich Architecture
Studio 25
Bickerton House
25 Bickerton Road
London N19 5JT
T +44(0)207272 6592
E info@agarchitecture.net
www.agarchitecture.net

project

22 Coppetts Road, N10 1JY

drawing title

Existing & Proposed First Floor Plans

drawn		
DM		
date of first issue	scale @ A1	status
Nov 2023	view drawing	PLANNING
project number	drawing number	rev.
562	10-101	PL1

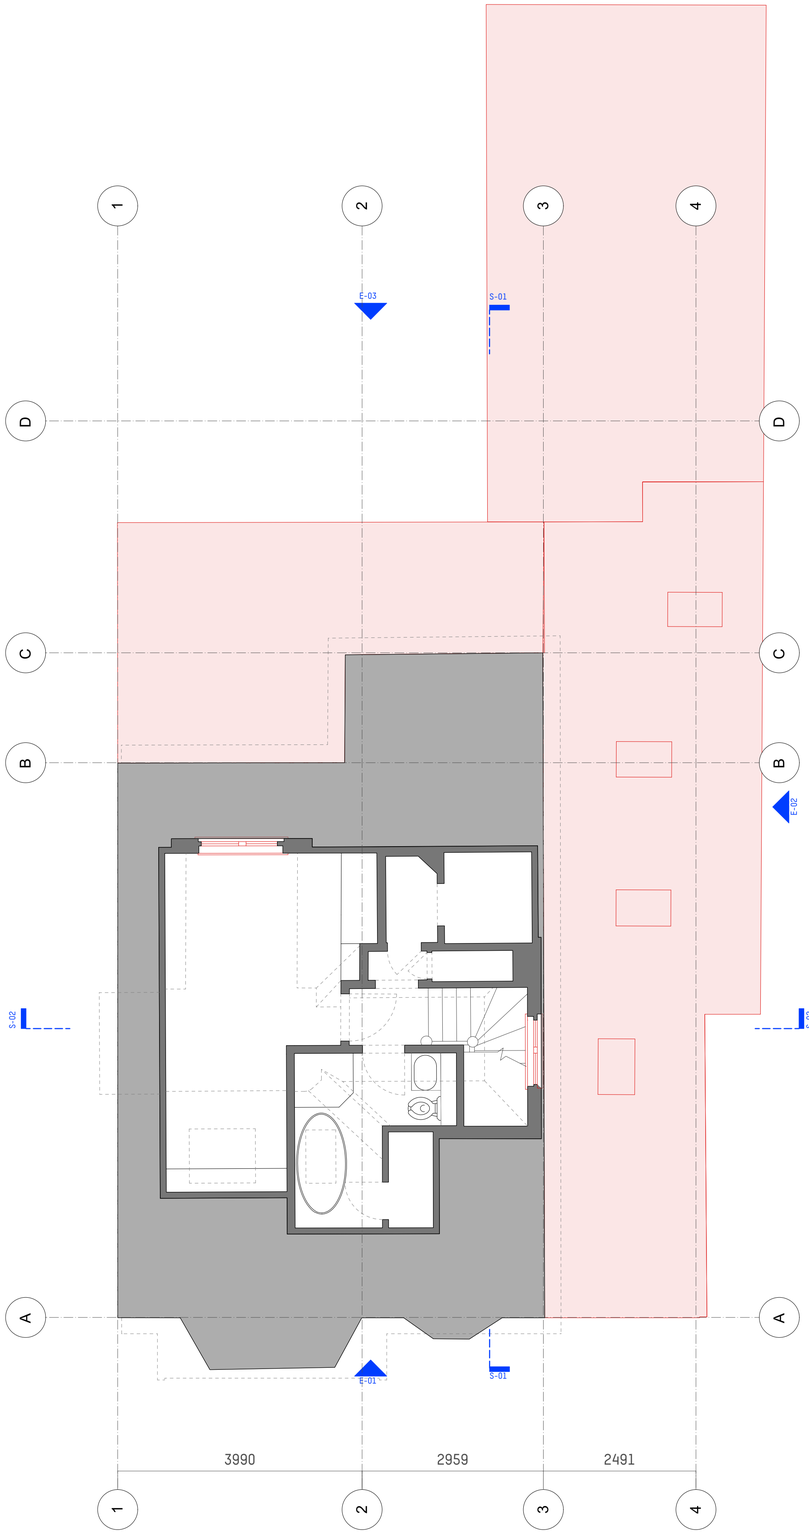

EXISTING _ Second Floor Plan

Scale: 1:50

0 1 2 3 4 5 M

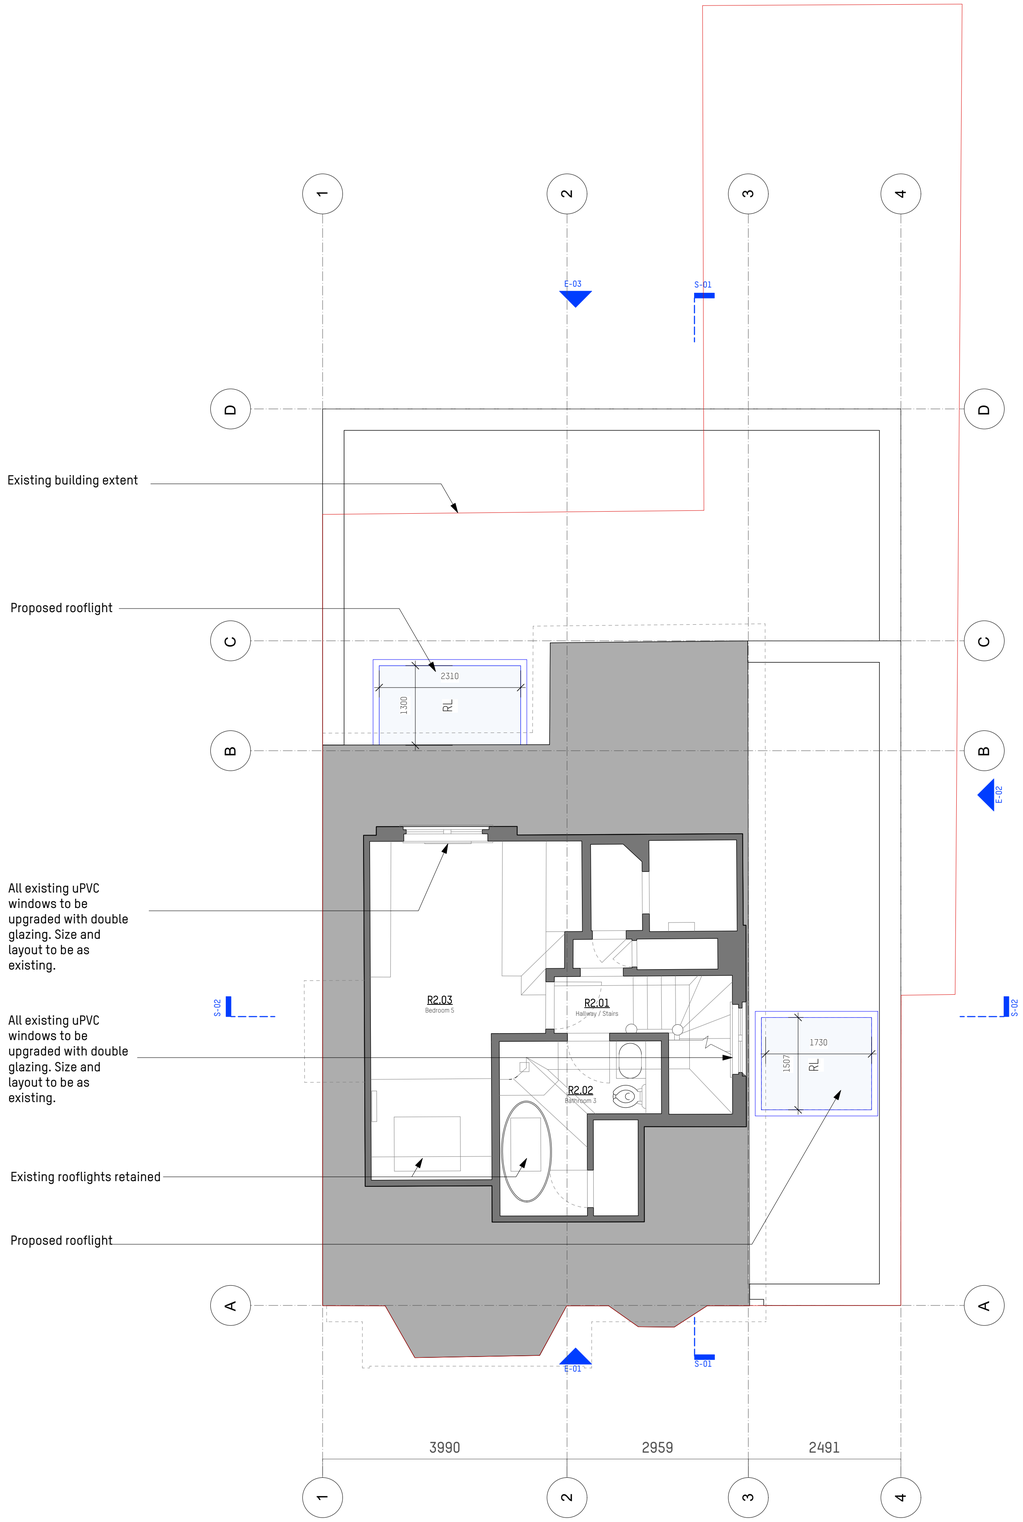

PROPOSED _ Second Floor Plan

Scale: 1:50

0 1 2 3 4 5 M

NOTES:

This drawing is issued for planning purposes only.

Dimensions are to be scaled for planning purposes only.

No building work is to be carried out on the basis of this drawing without the written consent of Amos Goldreich Architecture.

KEY:

- Demolition
- Existing
- Proposed
- Tall Unit
- Loose Furn
- Alignment

rev	date	initials	description
PL1	20/10/23	DM	Issued for client review

location

Amos Goldreich Architecture
Studio 25
Bickerton House
25 Bickerton Road
London N19 5JT
T +44(0)207272 6592
E info@agarchitecture.net
www.agarchitecture.net

project

22 Coppetts Road, N10 1JY

drawing title

Existing & Proposed Second Floor Plans

drawn		
DM		
date of first issue	scale @ A1	status
Nov 2023	view drawing	PLANNING
project number	drawing number	rev.
562	10-102	PL1

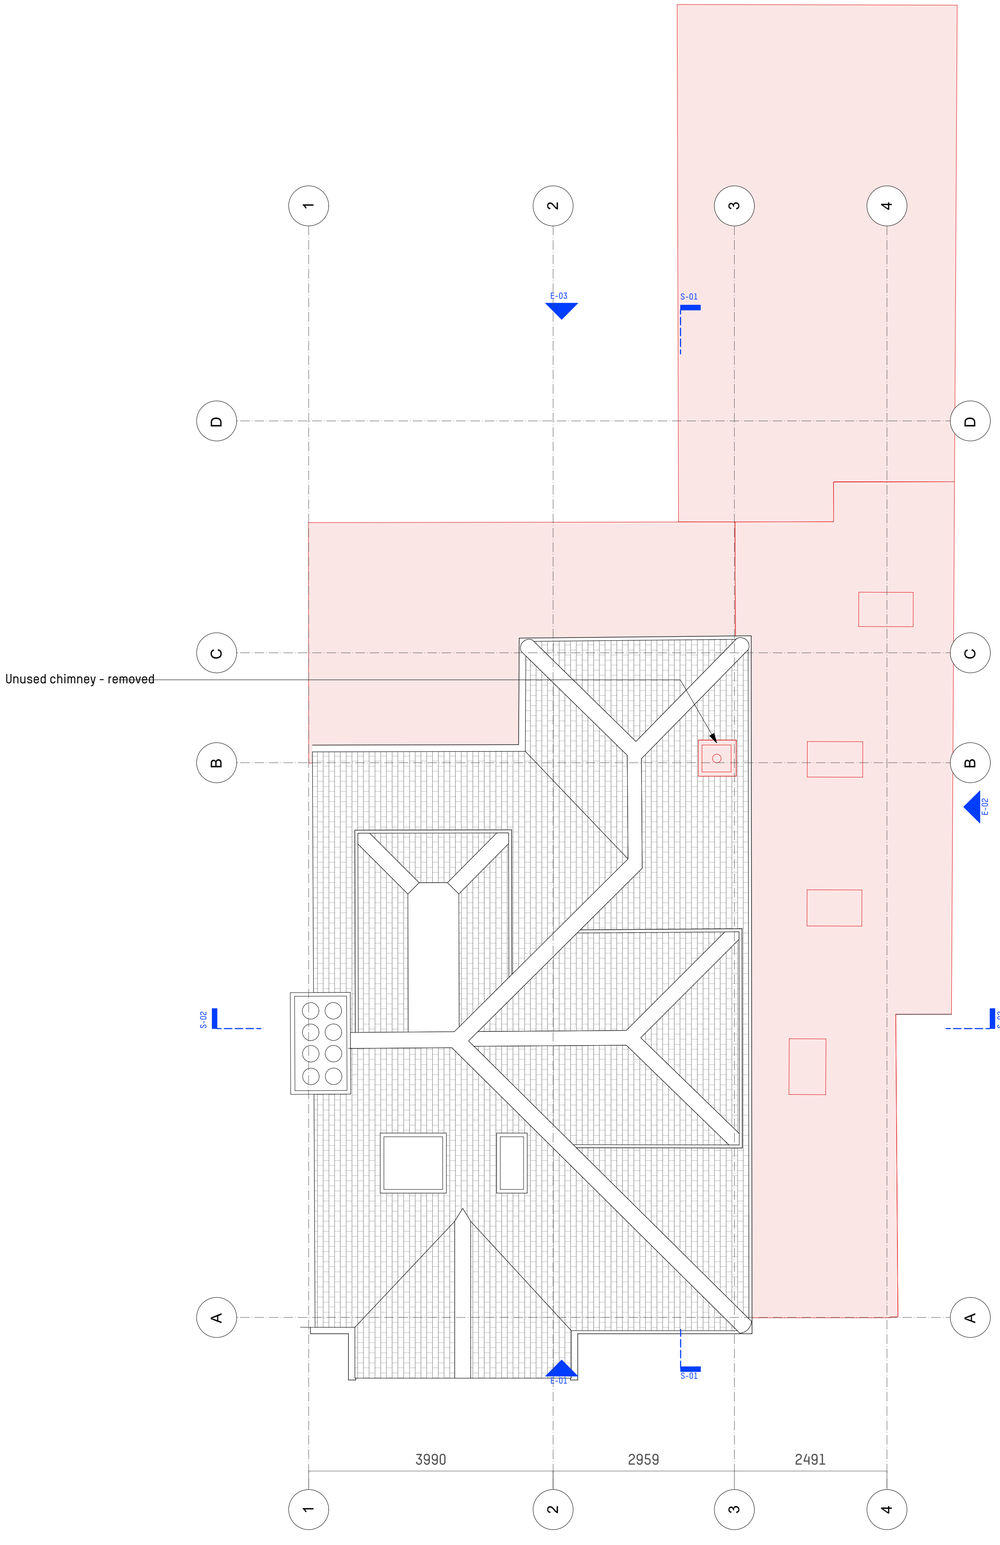

EXISTING _ Second Floor Plan

Scale: 1:50

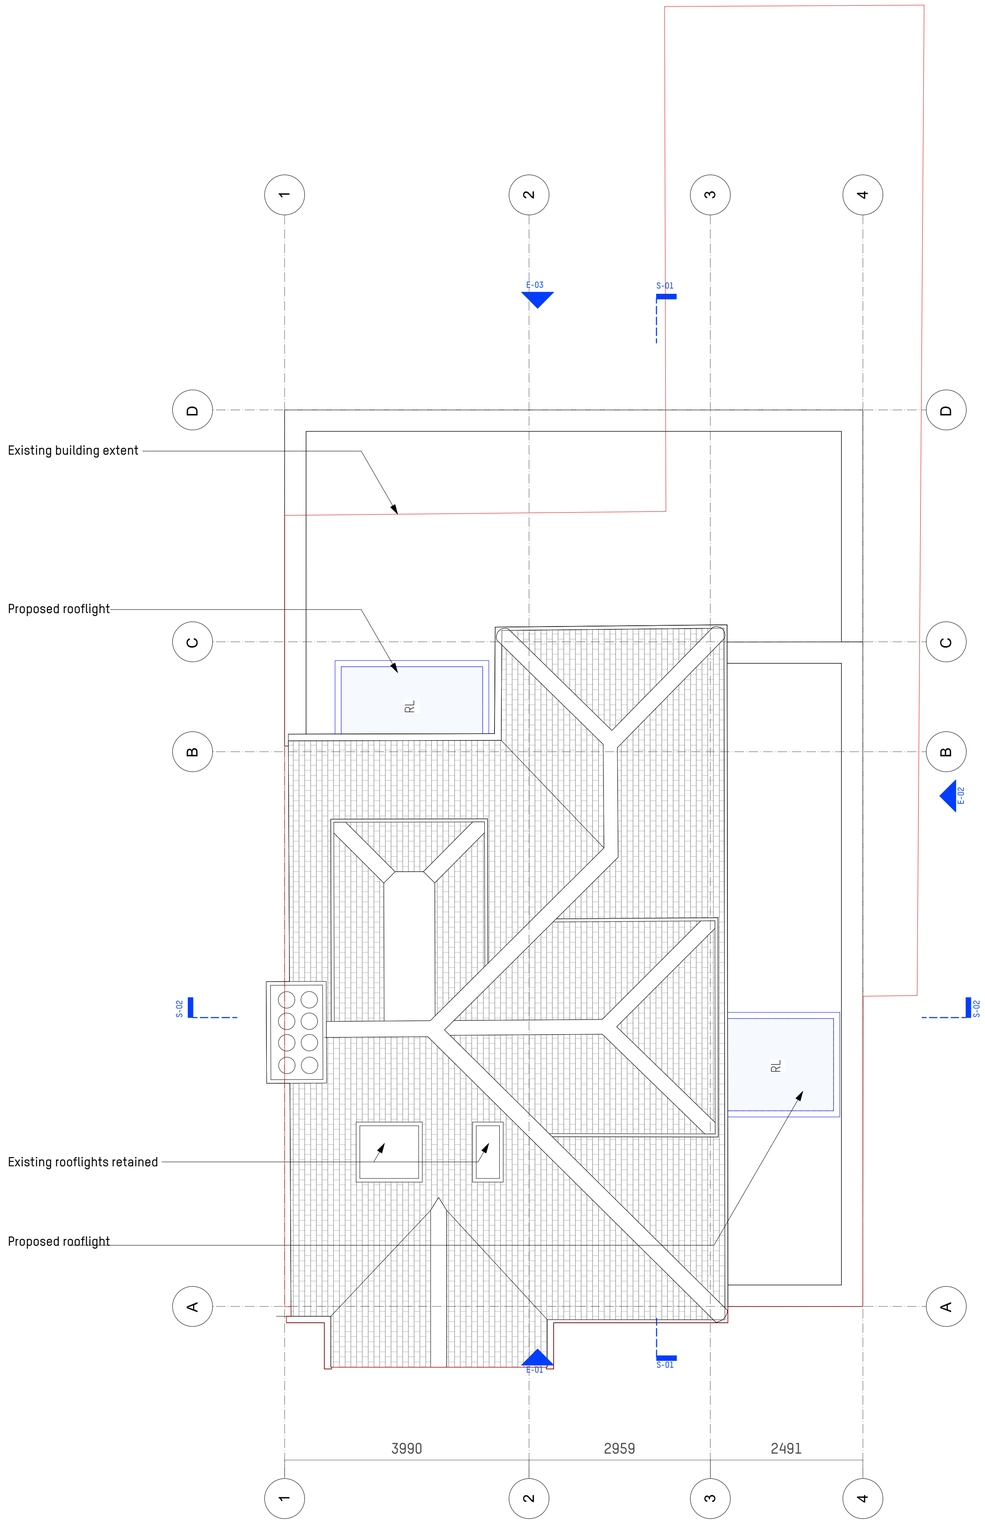

PROPOSED _ Second Floor Plan

Scale: 1:50

NOTES:

This drawing is issued for planning purposes only.

Dimensions are to be scaled for planning purposes only.

No building work is to be carried out on the basis of this drawing without the written consent of Amos Goldreich Architecture.

KEY:

- Demolition
- Existing
- Proposed
- Tall Unit
- Loose Furn
- Alignment

rev	date	initials	description
PL1	20/10/23	DM	Issued for client review

location

Amos Goldreich Architecture
Studio 25
Bickerton House
25 Bickerton Road
London N19 5JT
T +44(0)207272 6592
E info@agarchitecture.net
www.agarchitecture.net

project

22 Coppetts Road, N10 1JY

drawing title

Existing & Proposed Roof Plans

drawn		
DM		
date of first issue	scale @ A1	status
Nov 2023	view drawing	PLANNING
project number	drawing number	rev.
562	10-103	PL1

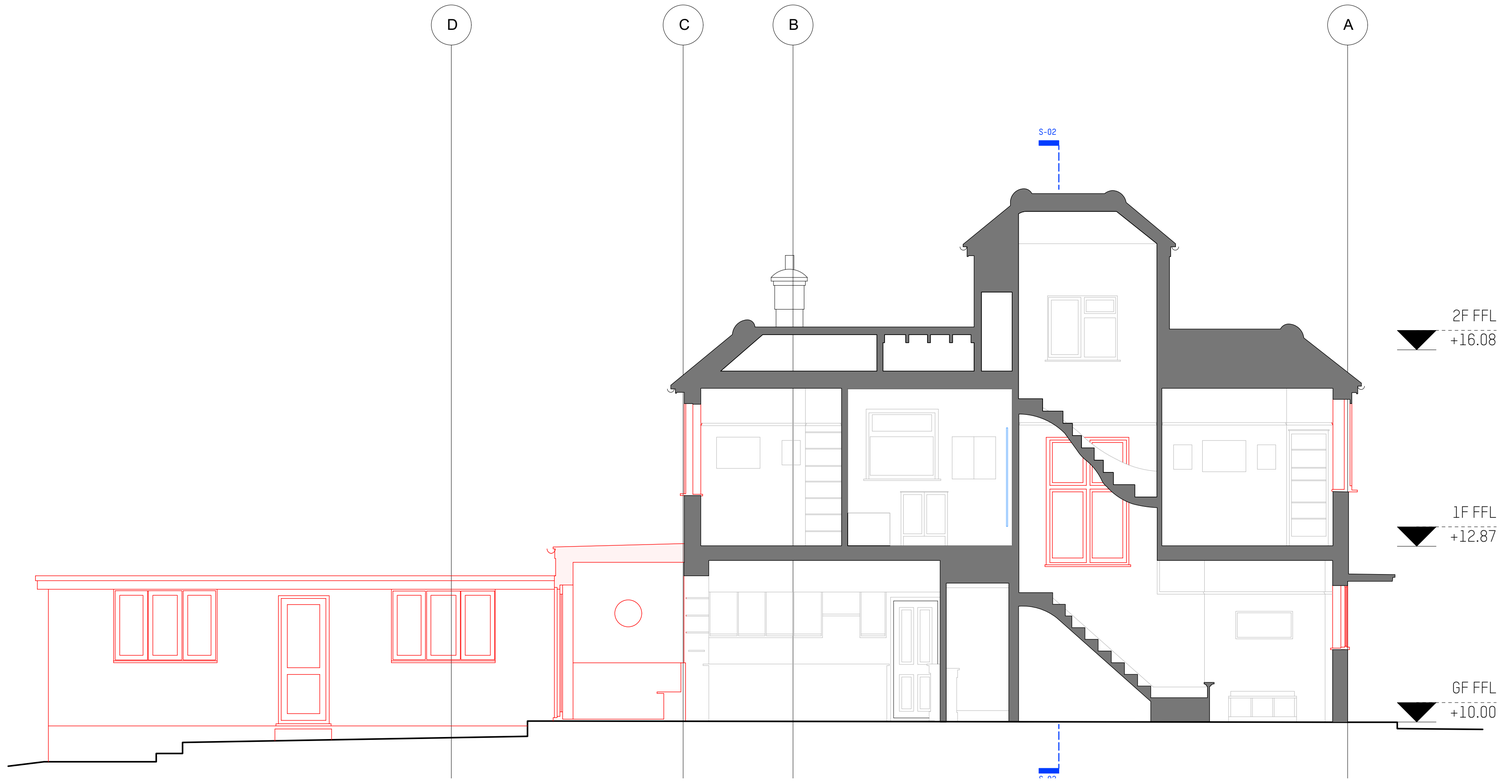

EXISTING _ Section 01

Scale: 1:50

0 1 2 3 4 5 M

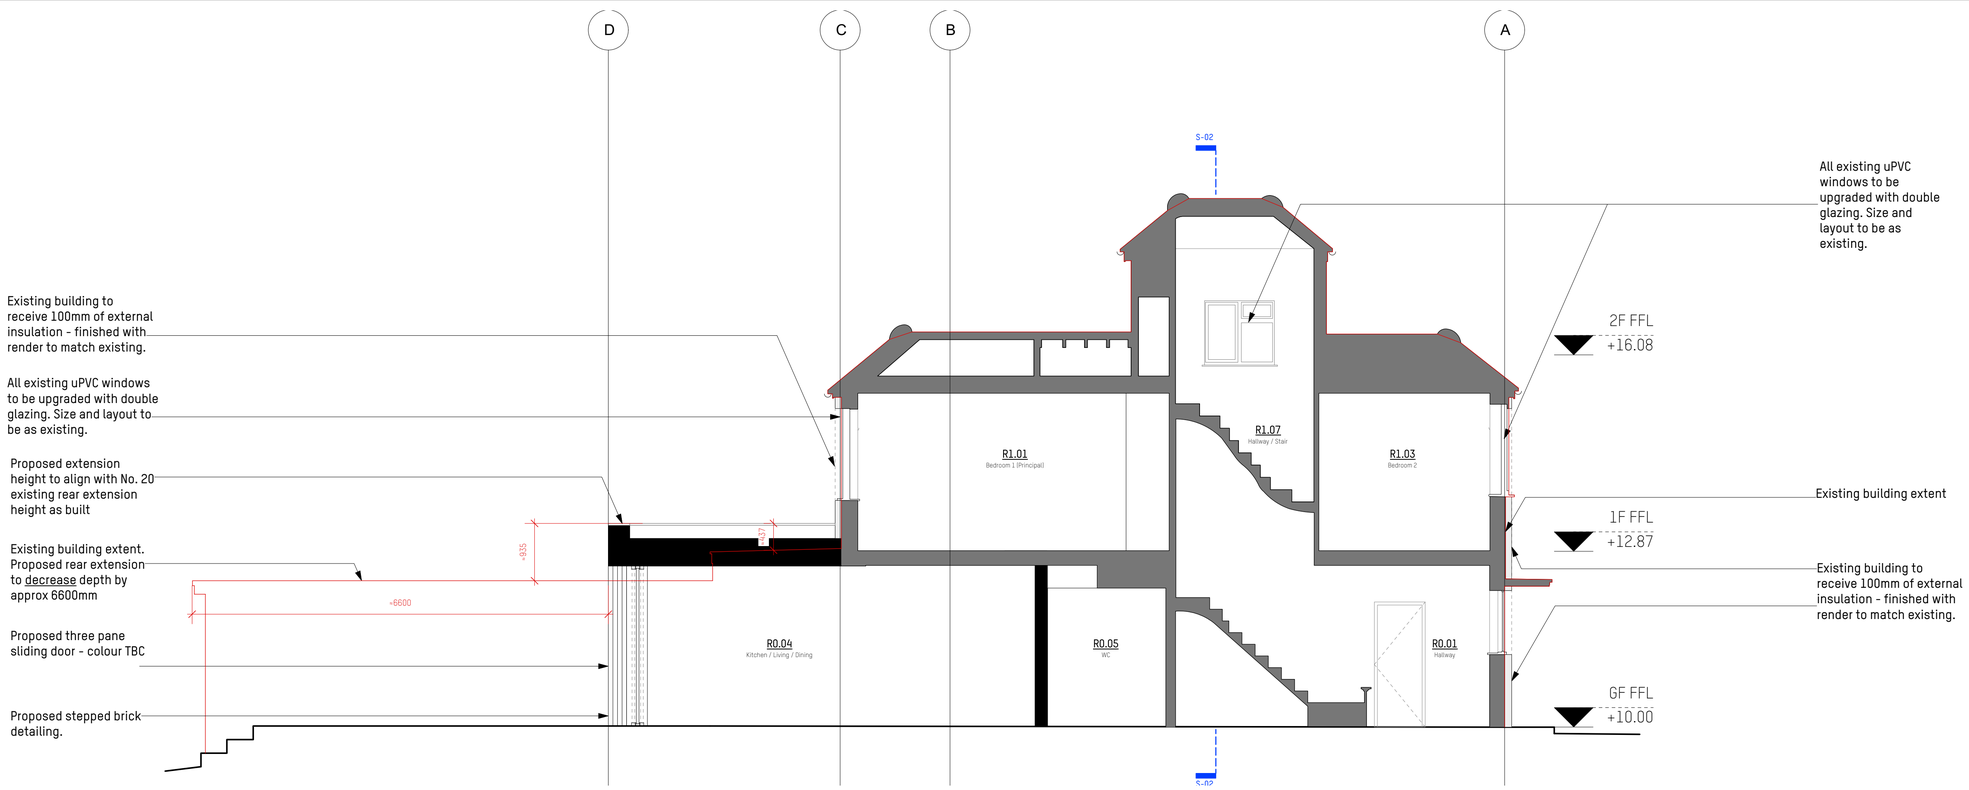

PROPOSED _ Section 01

Scale: 1:50

0 1 2 3 4 5 M

NOTES:

This drawing is issued for planning purposes only.

Dimensions are to be scaled for planning purposes only.

No building work is to be carried out on the basis of this drawing without the written consent of Amos Goldreich Architecture.

KEY:

- Demolition
- Existing
- Proposed
- Tall Unit
- Loose Furn
- Alignment

rev	date	initials	description
PL1	20/10/23	DM	Issued for client review

location

Amos Goldreich Architecture
Studio 25
Bickerton House
25 Bickerton Road
London N19 5JT
T +44(0)207272 6592
E info@agarchitecture.net
www.agarchitecture.net

project

22 Coppetts Road, N10 1JY

drawing title

Existing & Proposed Section 01

drawn		
DM		
date of first issue	scale @ A1	status
Nov 2023	view drawing	PLANNING
project number	drawing number	rev.
562	10-200	PL1

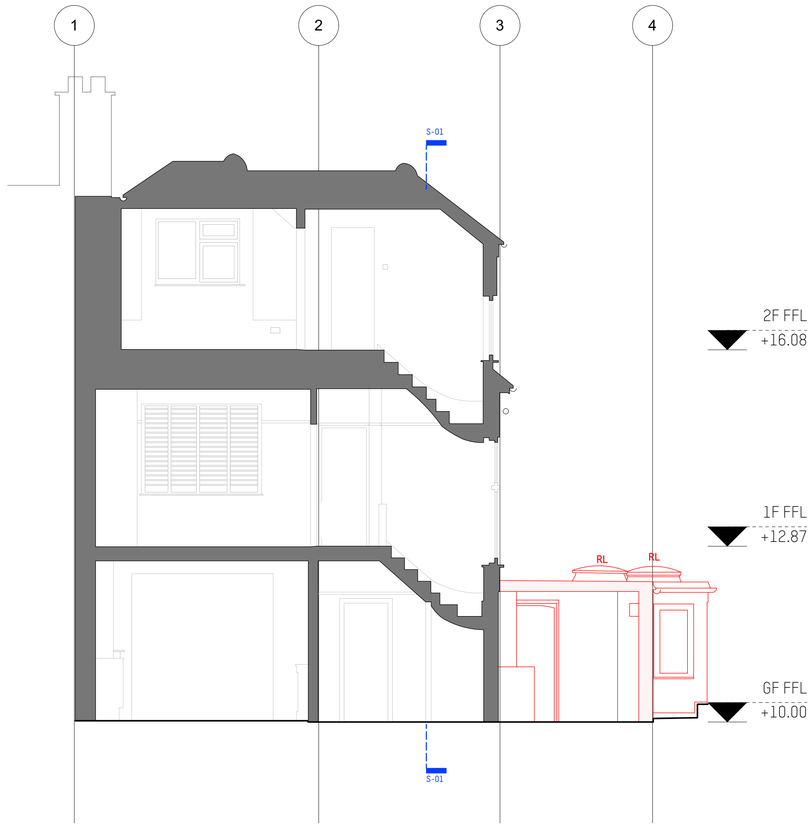

EXISTING _ Section 02

Scale: 1:50

0 1 2 3 4 5 M

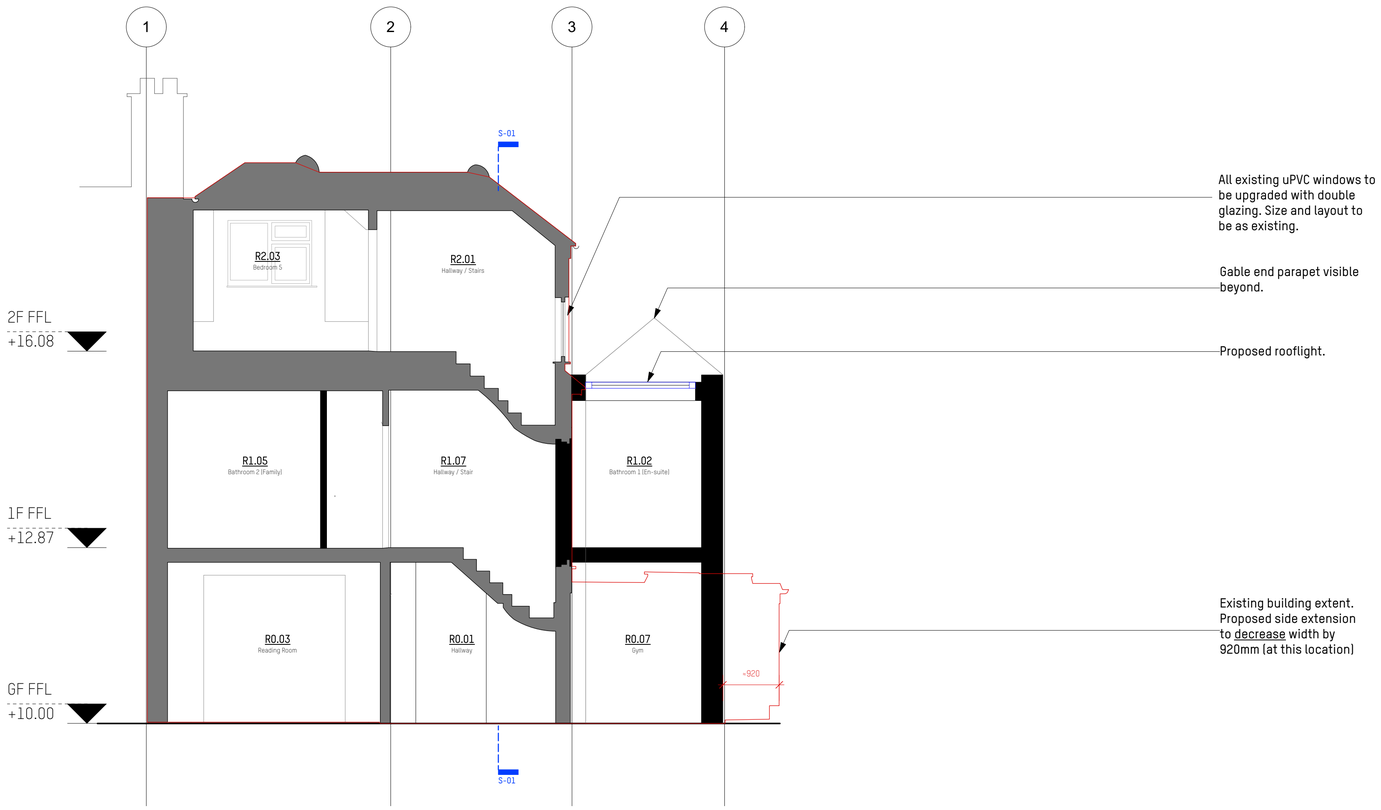

PROPOSED _ Section 02

Scale: 1:50

0 1 2 3 4 5 M

NOTES:

This drawing is issued for planning purposes only.

Dimensions are to be scaled for planning purposes only.

No building work is to be carried out on the basis of this drawing without the written consent of Amos Goldreich Architecture.

KEY:

- Demolition
- Existing
- Proposed
- Tall Unit
- Loose Furn
- Alignment

rev	date	initials	description
PL1	20/10/23	DM	Issued for client review

location

Amos Goldreich Architecture
Studio 25
Bickerton House
25 Bickerton Road
London N19 5JT
T +44(0)207272 6592
E info@agarchitecture.net
www.agarchitecture.net

project

22 Coppetts Road, N10 1JY

drawing title

Existing & Proposed Section 02

drawn		
DM		
date of first issue	scale @ A1	status
Nov 2023	view drawing	PLANNING
project number	drawing number	rev.
562	10-201	PL1

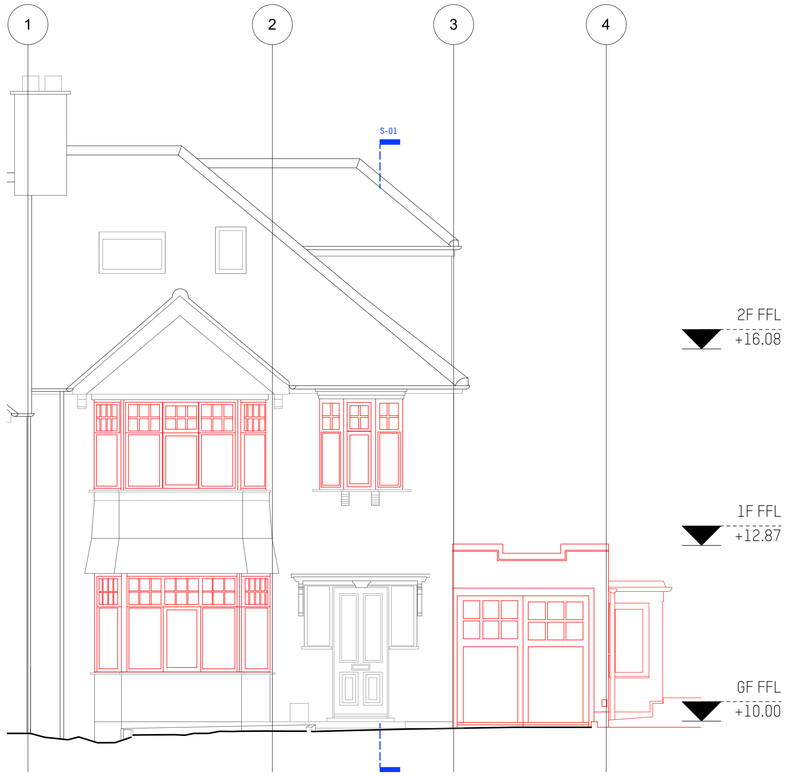

EXISTING _ Elevation 01

Scale: 1:50

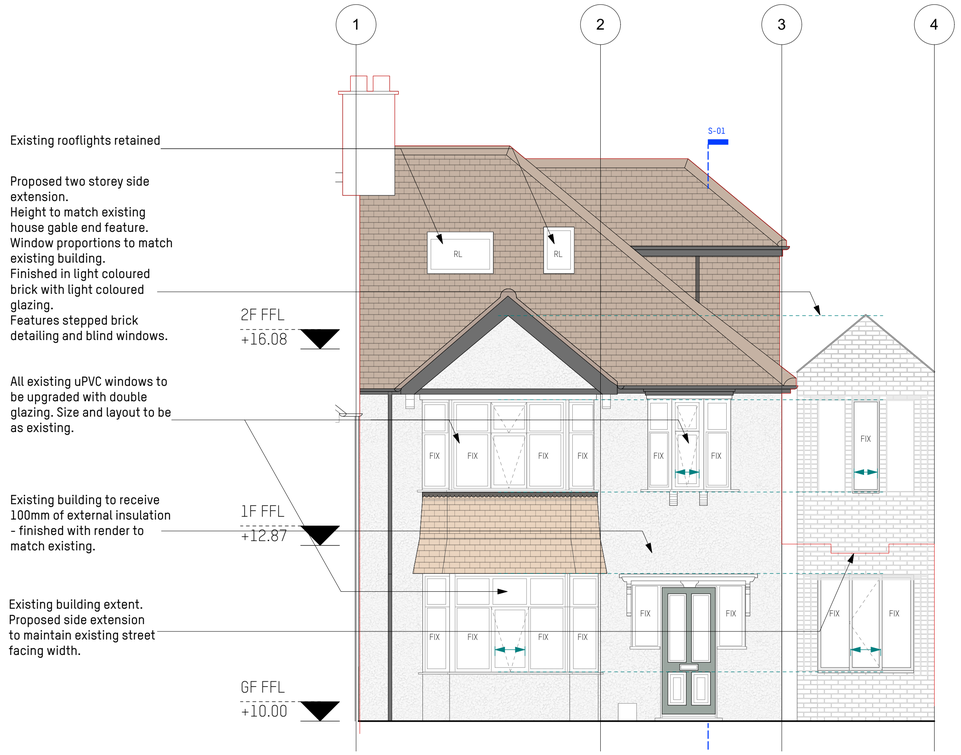

PROPOSED _ Elevation 01

Scale: 1:50

NOTES:

This drawing is issued for planning purposes only.

Dimensions are to be scaled for planning purposes only.

No building work is to be carried out on the basis of this drawing without the written consent of Amos Goldreich Architecture.

KEY:

- Demolition
- Existing
- Proposed
- Tall Unit
- Loose Furn
- Alignment

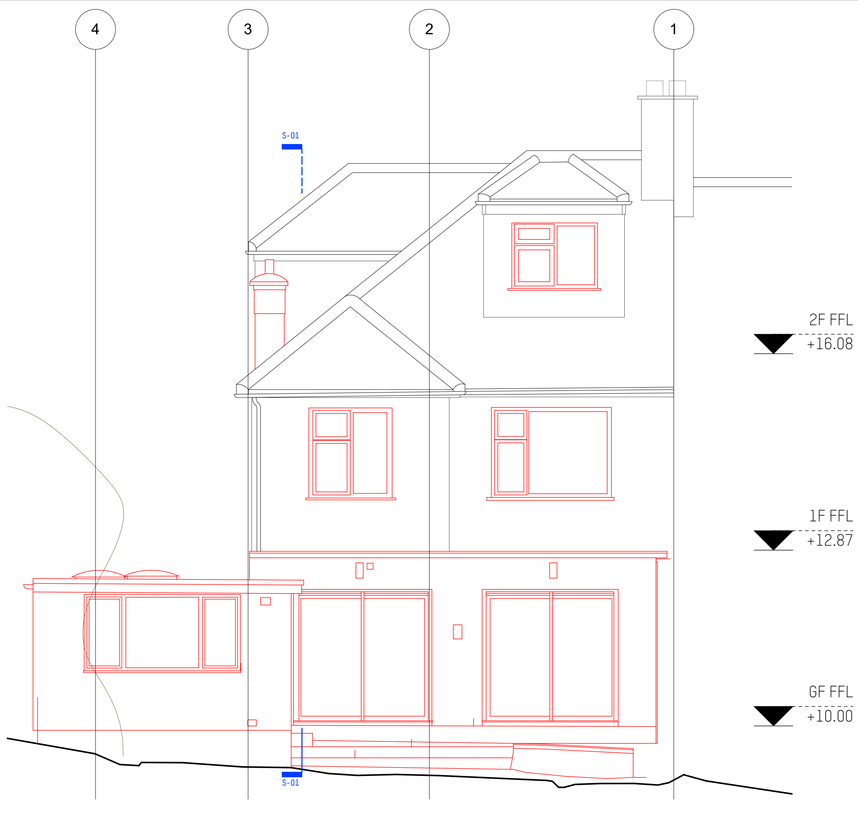

EXISTING _ Elevation 03

Scale: 1:50

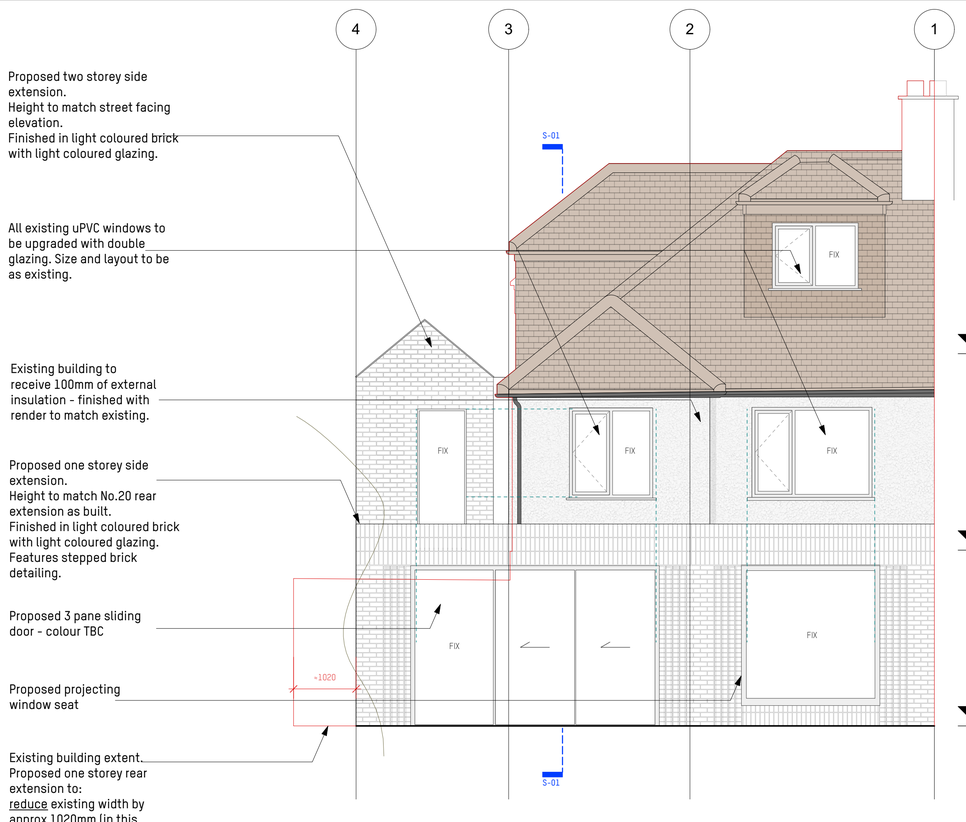

PROPOSED _ Elevation 03

Scale: 1:50

rev	date	initials	description
PL1	20/10/23	DM	Issued for client review

location

Amos Goldreich Architecture
Studio 25
Bickerton House
25 Bickerton Road
London N19 5JT
T +44(0)207272 6592
E info@agarchitecture.net
www.agarchitecture.net

project

22 Coppetts Road, N10 1JY

drawing title

Existing & Proposed Elevation 01 & 03

drawn		
DM		
date of first issue	scale @ A1	status
Nov 2023	view drawing	PLANNING
project number	drawing number	rev.
562	10-300	PL1

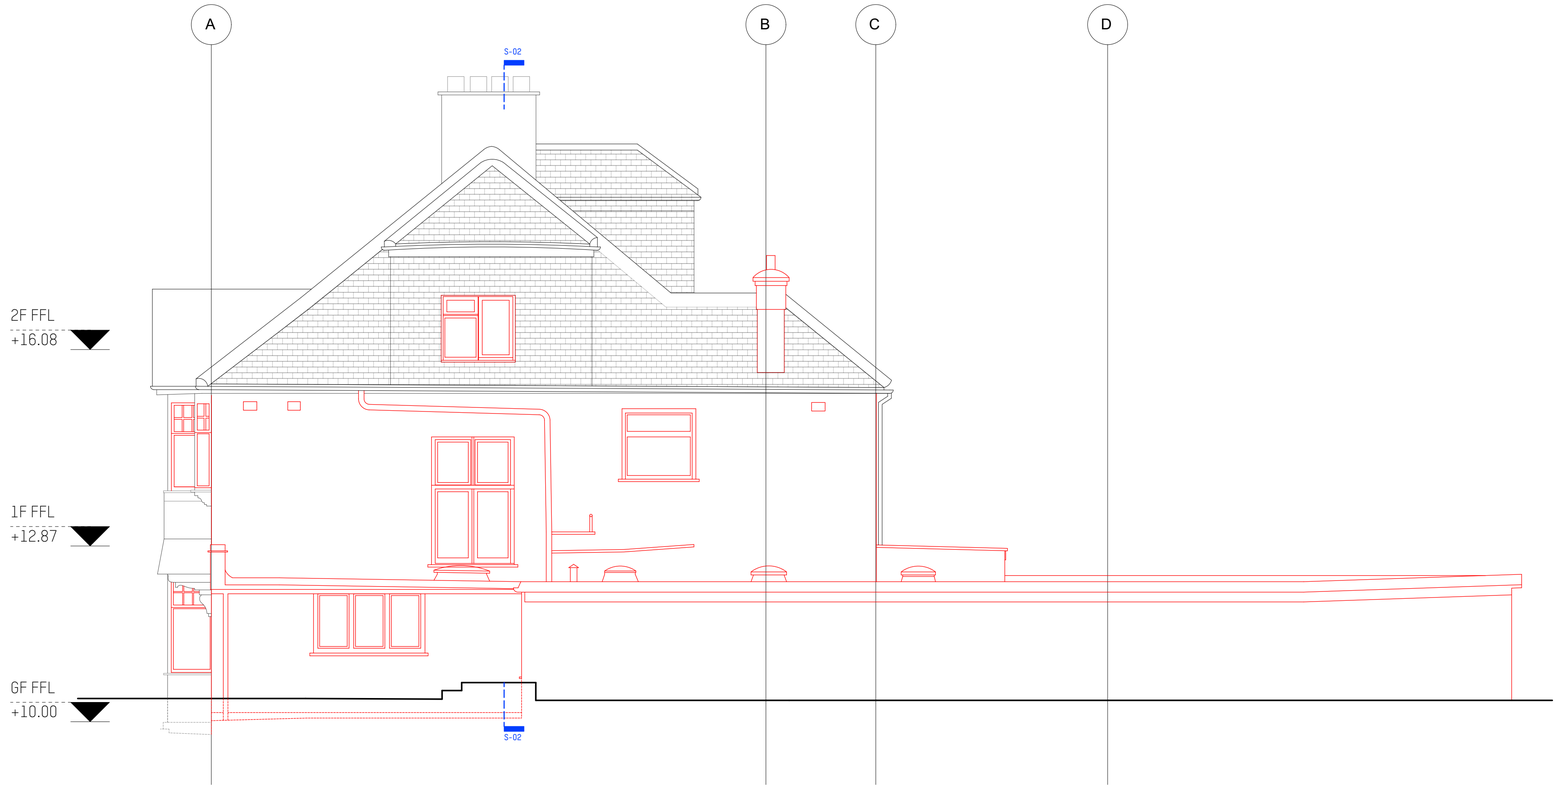

EXISTING _ Elevation 02

Scale: 1:50

0 1 2 3 4 5 M

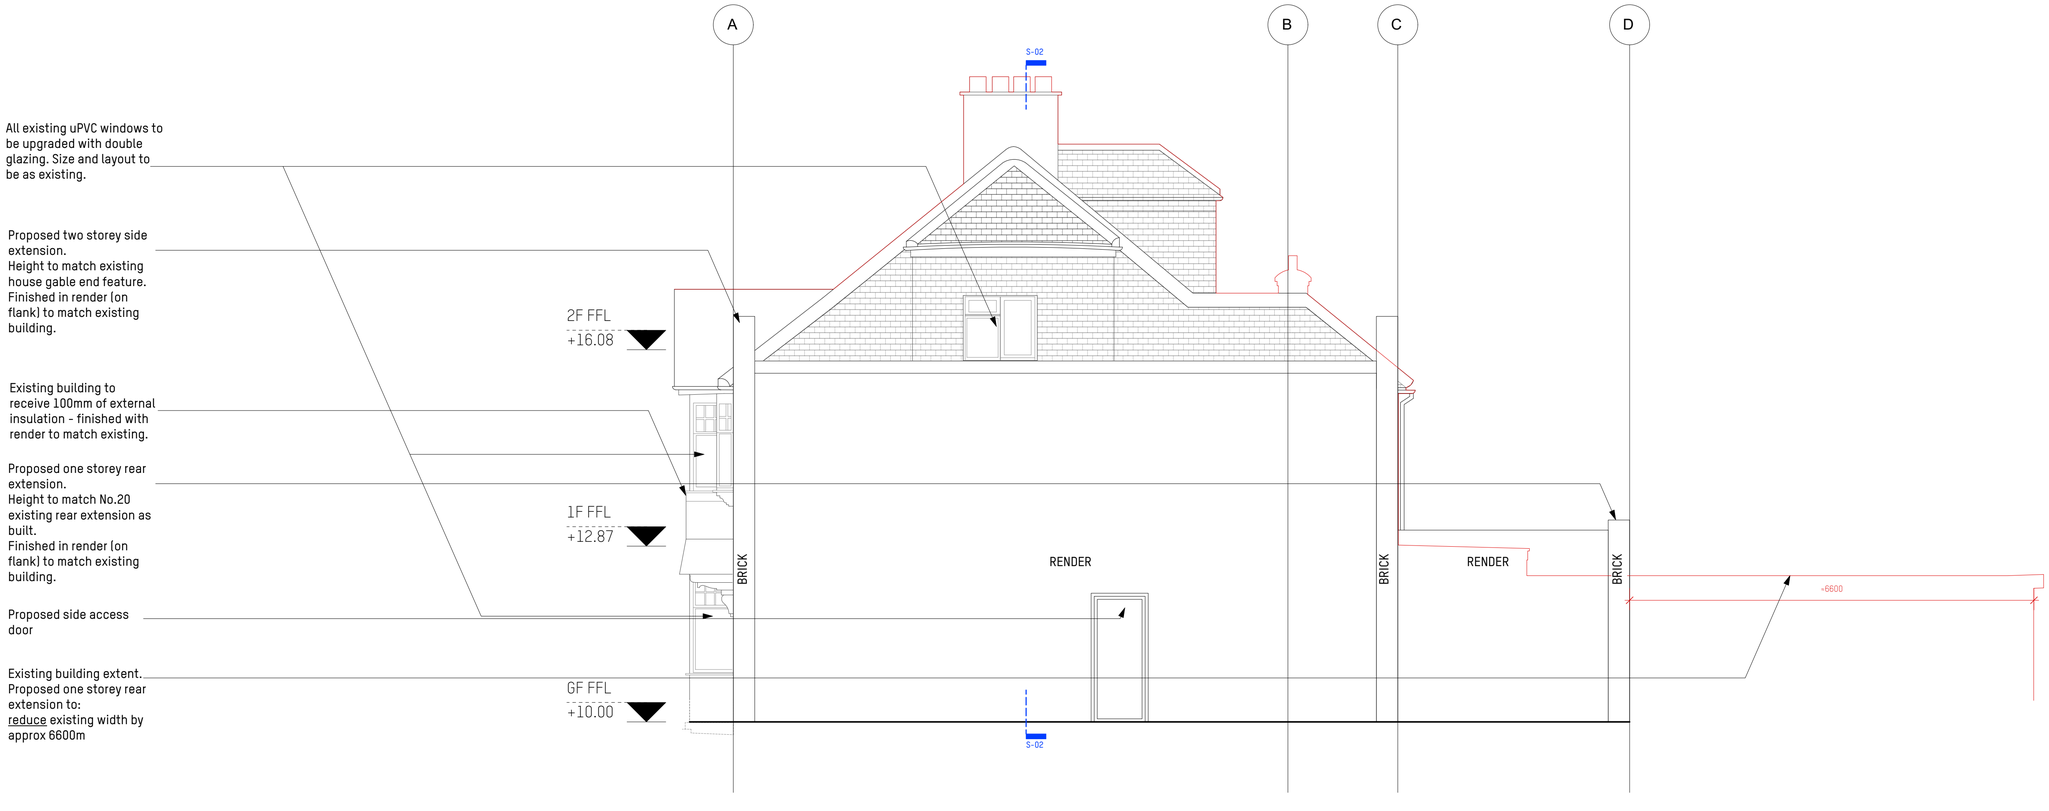

PROPOSED _ Elevation 02

Scale: 1:50

0 1 2 3 4 5 M

NOTES:

This drawing is issued for planning purposes only.

Dimensions are to be scaled for planning purposes only.

No building work is to be carried out on the basis of this drawing without the written consent of Amos Goldreich Architecture.

KEY:

- Demolition
- Existing
- Proposed
- Tall Unit
- Loose Furn
- Alignment

rev	date	initials	description
PL1	20/10/23	DM	Issued for client review

location

Amos Goldreich Architecture
Studio 25
Bickerton House
25 Bickerton Road
London N19 5JT
T +44(0)207272 6592
E info@agarchitecture.net
www.agarchitecture.net

project

22 Coppetts Road, N10 1JY

drawing title

Existing & Proposed Elevations 02

drawn		
DM		
date of first issue	scale @ A1	status
Nov 2023	view drawing	PLANNING
project number	drawing number	rev.
562	10-301	PL1