


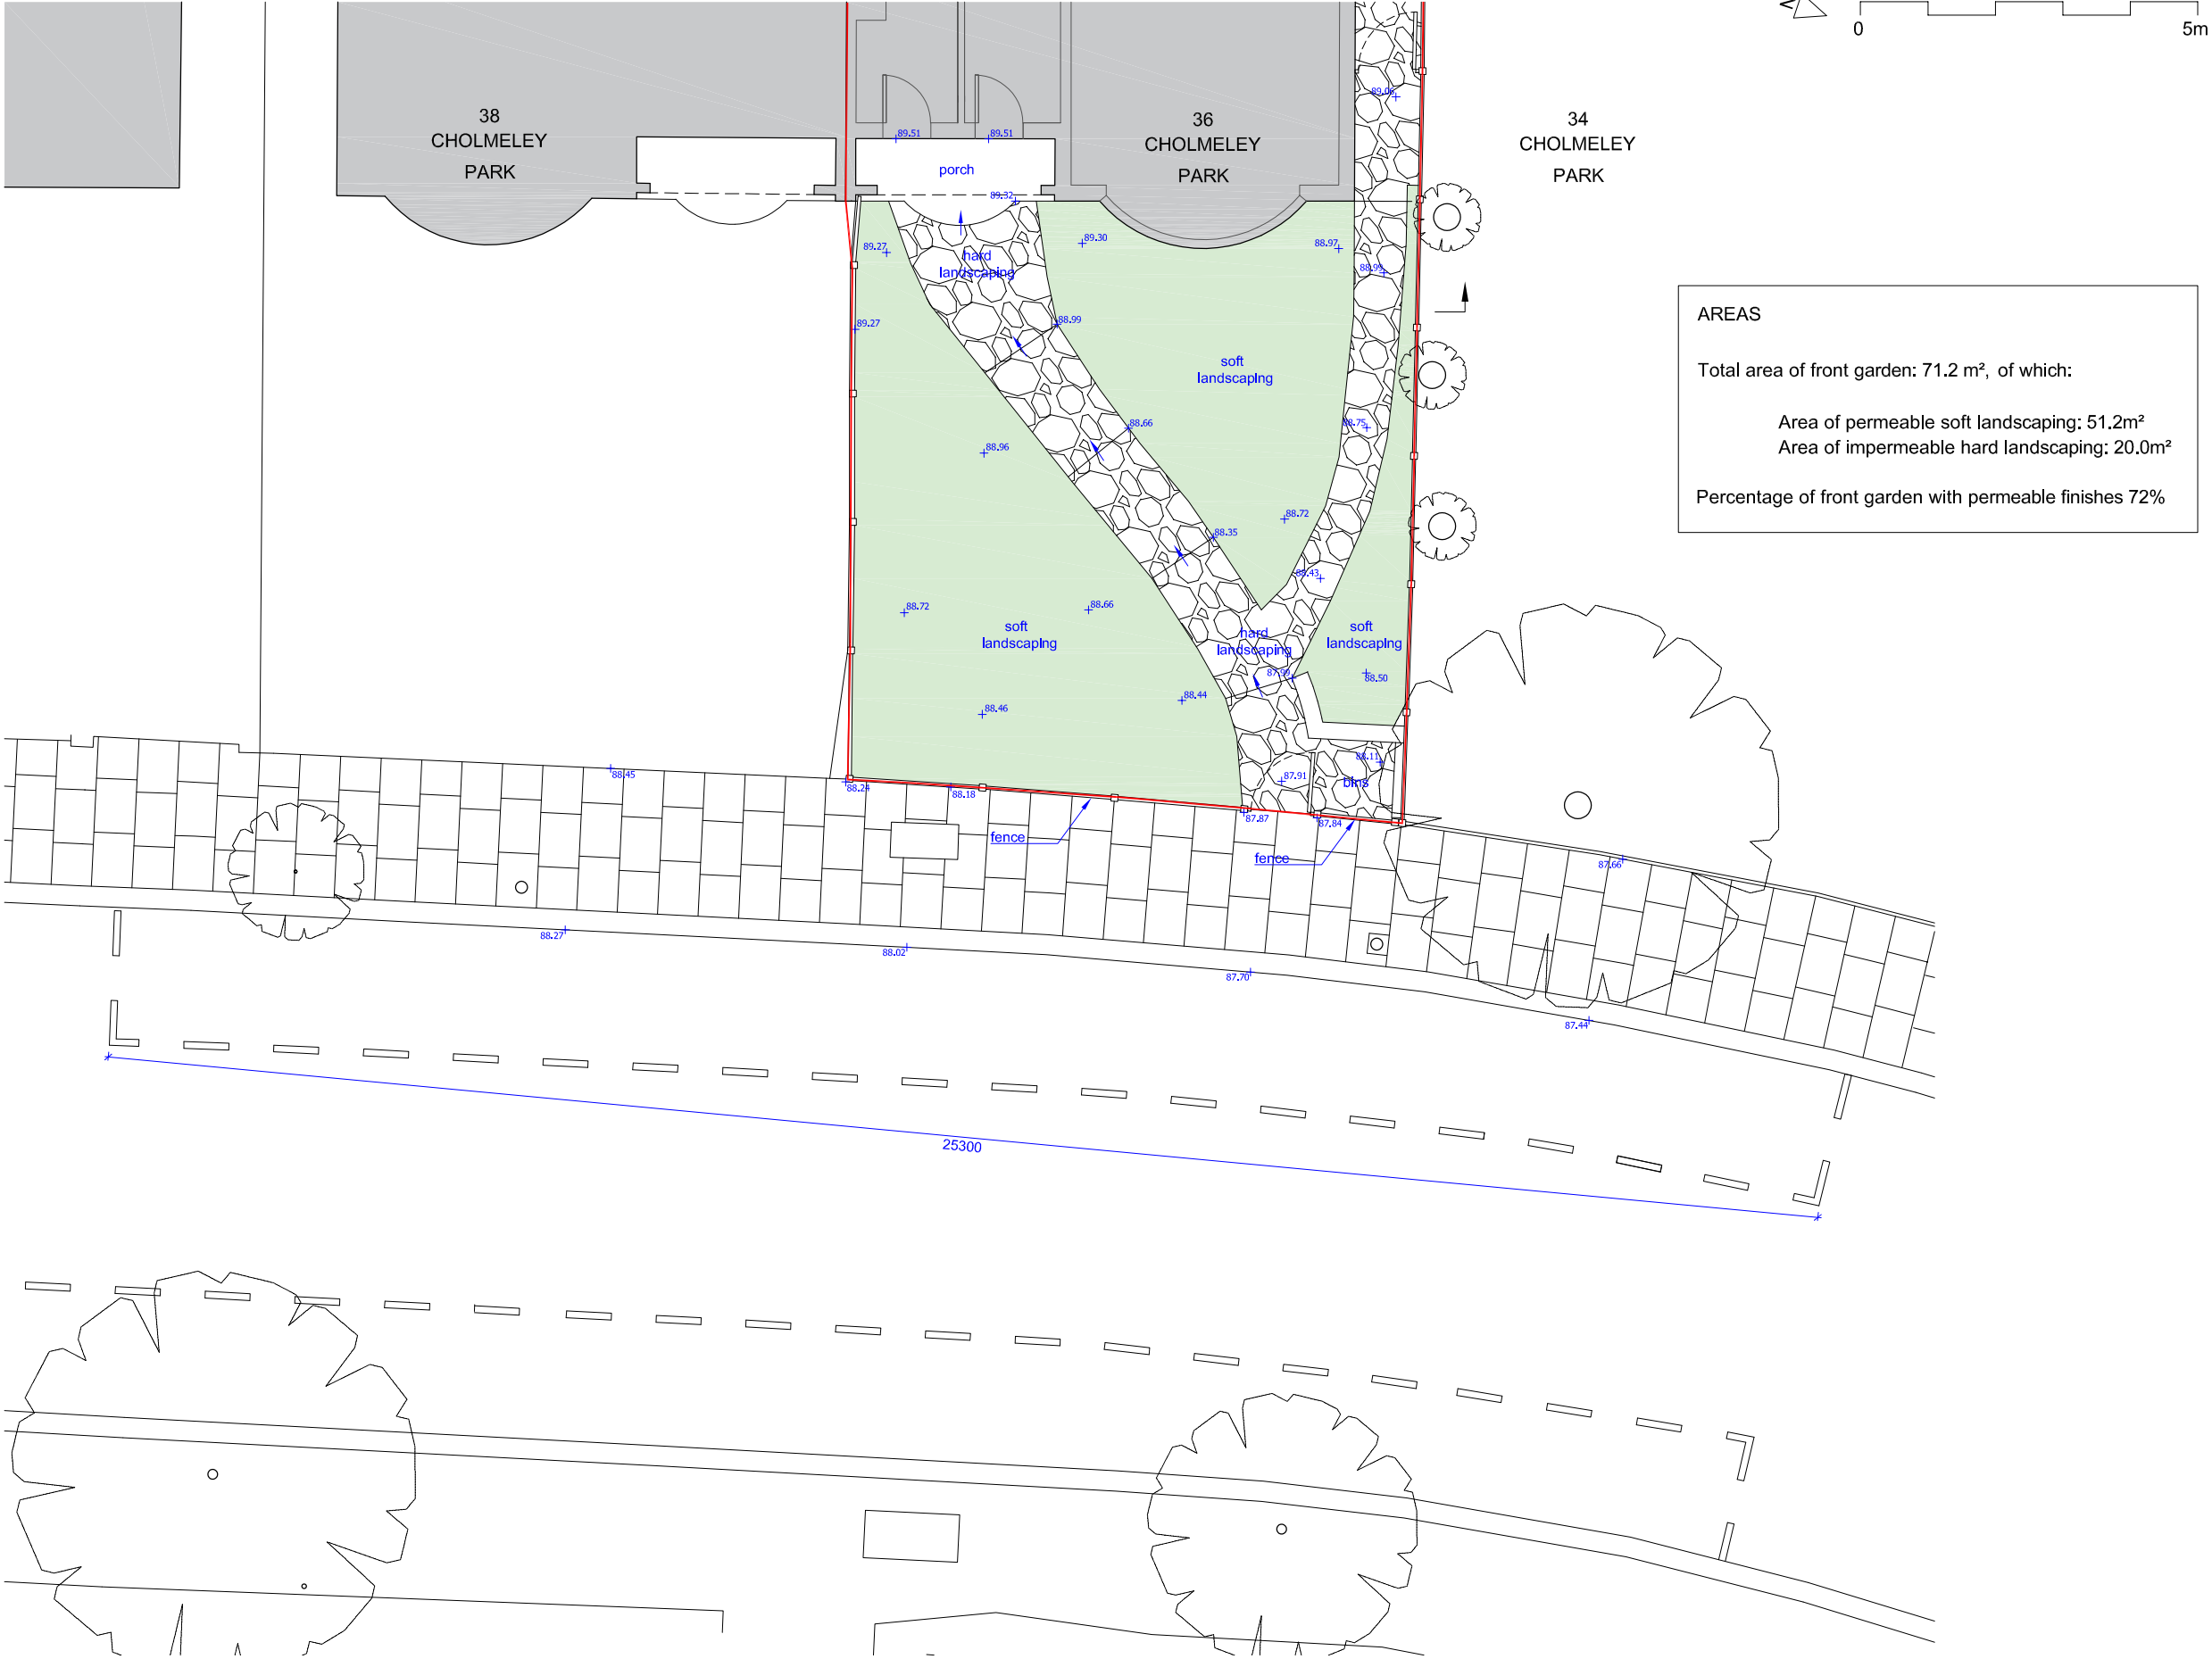

EXISTING FRONT GARDEN

FOR PLANNING

HATTERWANARCHITECTS 153b Melrose Avenue London NW2 4NA info@hatterwan.com	Copyright © Hatterwan Architects Ltd This drawing is the copyright and design right of Hatterwan Architects Ltd. It shall not be reproduced, copied, loaned or submitted to any other party without the written consent of Hatterwan Architects Ltd	revisions -	project 36 CHOLMELEY PARK	title EXISTING FRONT GARDEN	drawing no. 2304/150	date 01.11.2023	scale 1:100@A3
---	--	-----------------------------------	---	---	--	---------------------------------------	--------------------------------------