
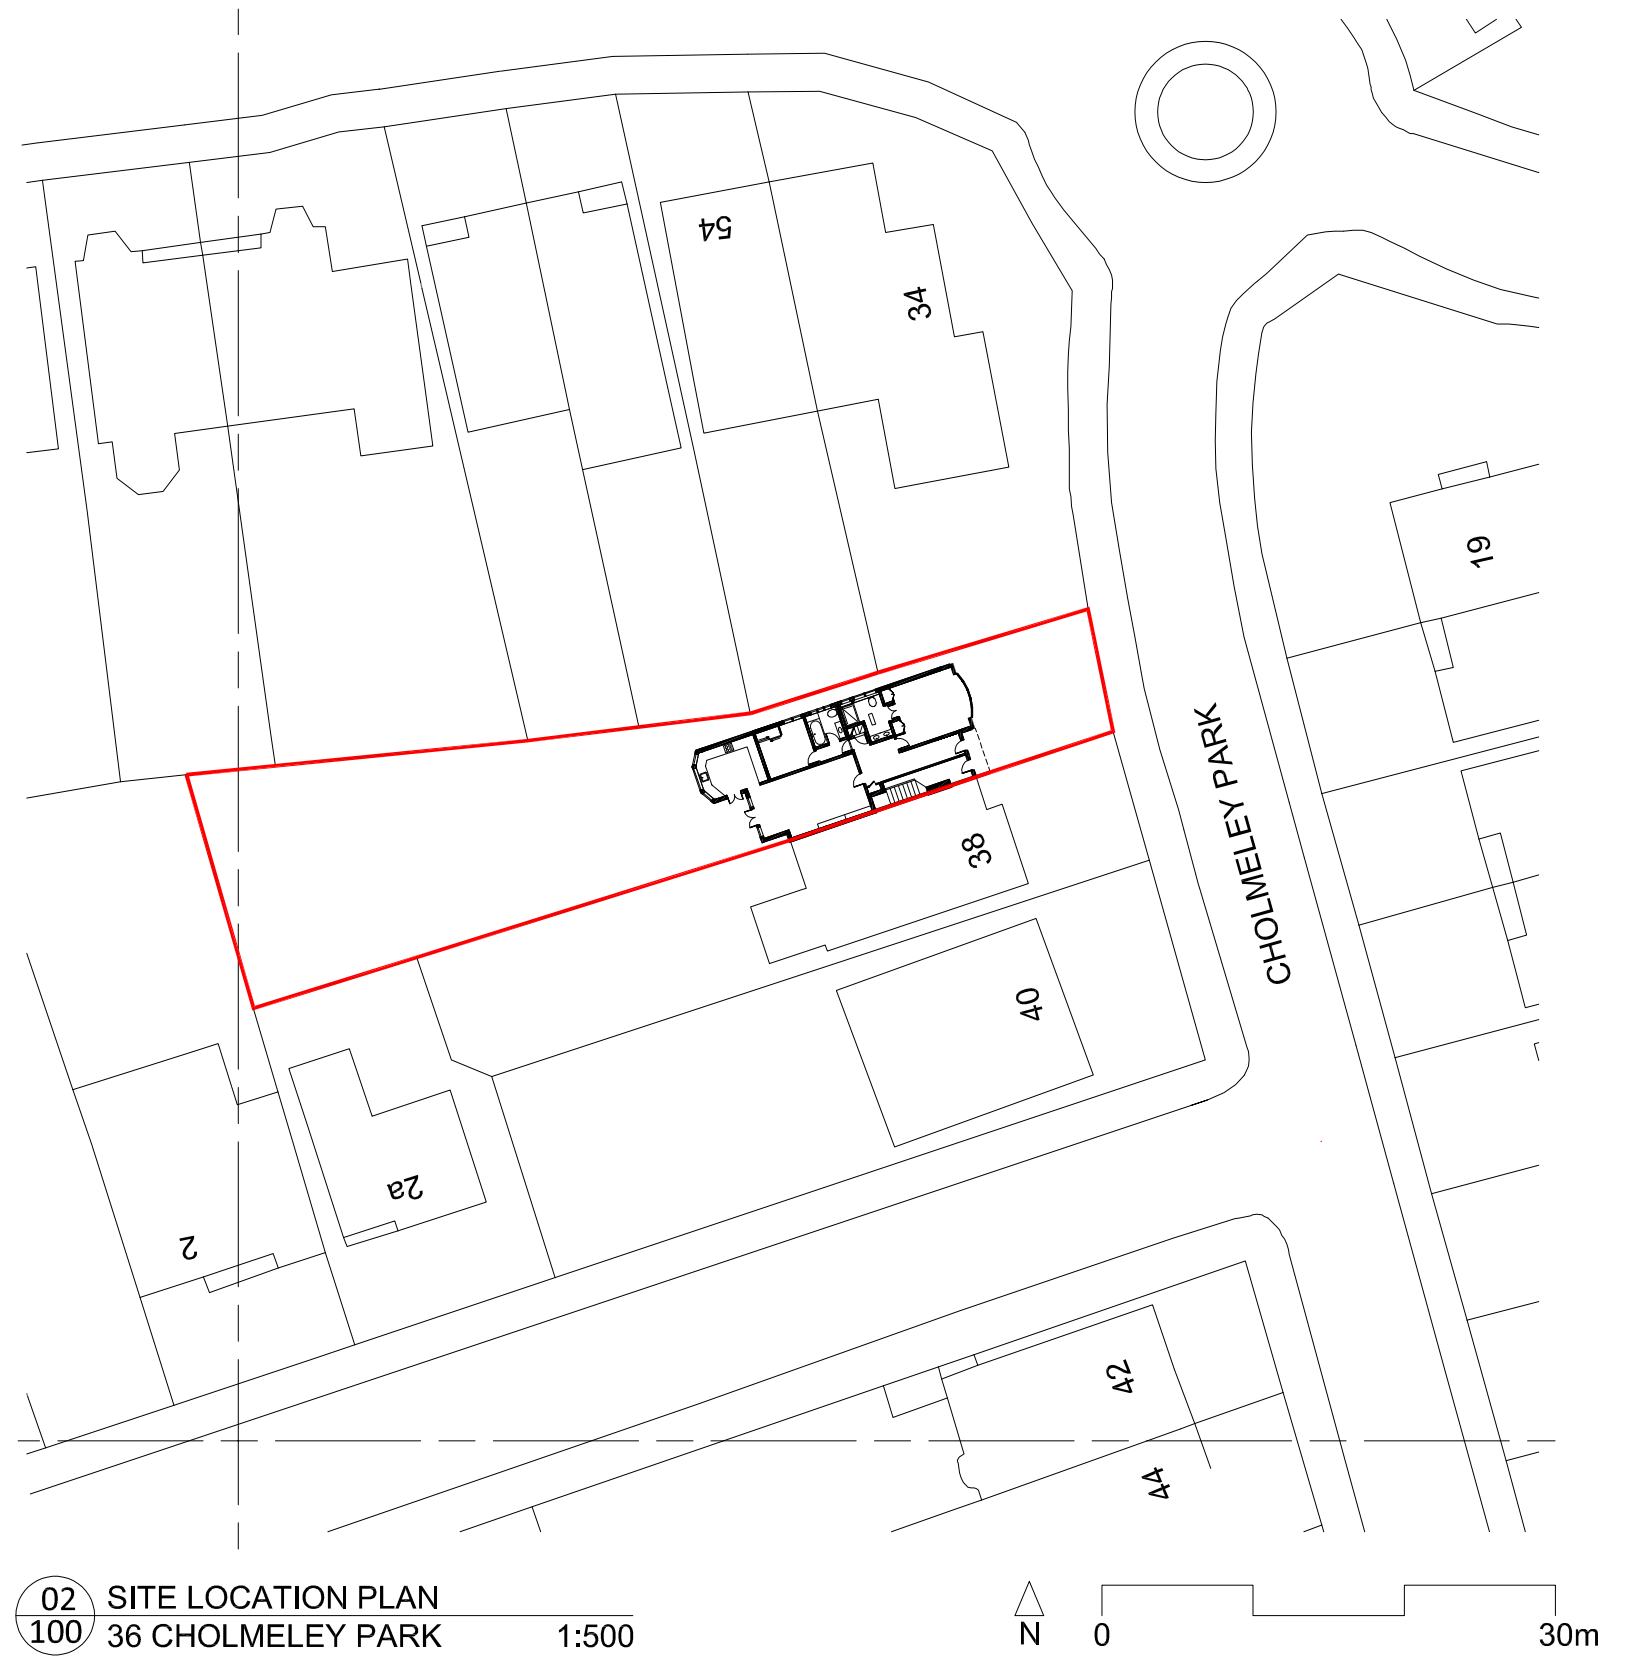


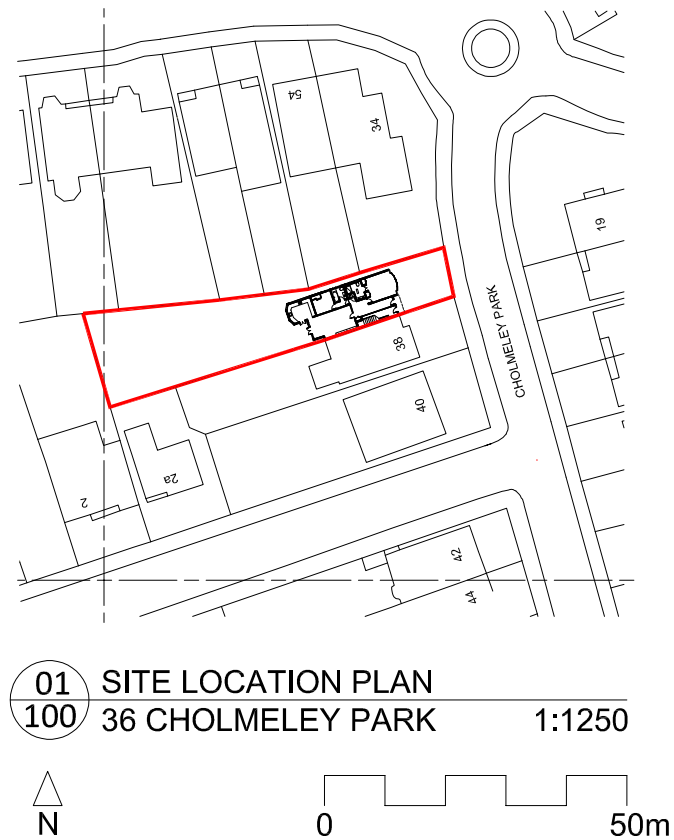

SITE LOCATION PLAN

FOR PLANNING

HATTERWAN ARCHITECTS 153b Melrose Avenue London NW2 4NA info@hatterwan.com	Copyright © Hatterwan Architects Ltd This drawing is the copyright and design right of Hatterwan Architects Ltd. It shall not be reproduced, copied, loaned or submitted to any other party without the written consent of Hatterwan Architects Ltd	revisions -	project 36 Cholmeley Park	title SITE LOCATION PLAN	drawing no. 2304/100	date 11.01.2023	scale 1:500@A3 1:1250@A3
---	---	----------------	------------------------------	-----------------------------	-------------------------	--------------------	--------------------------------