


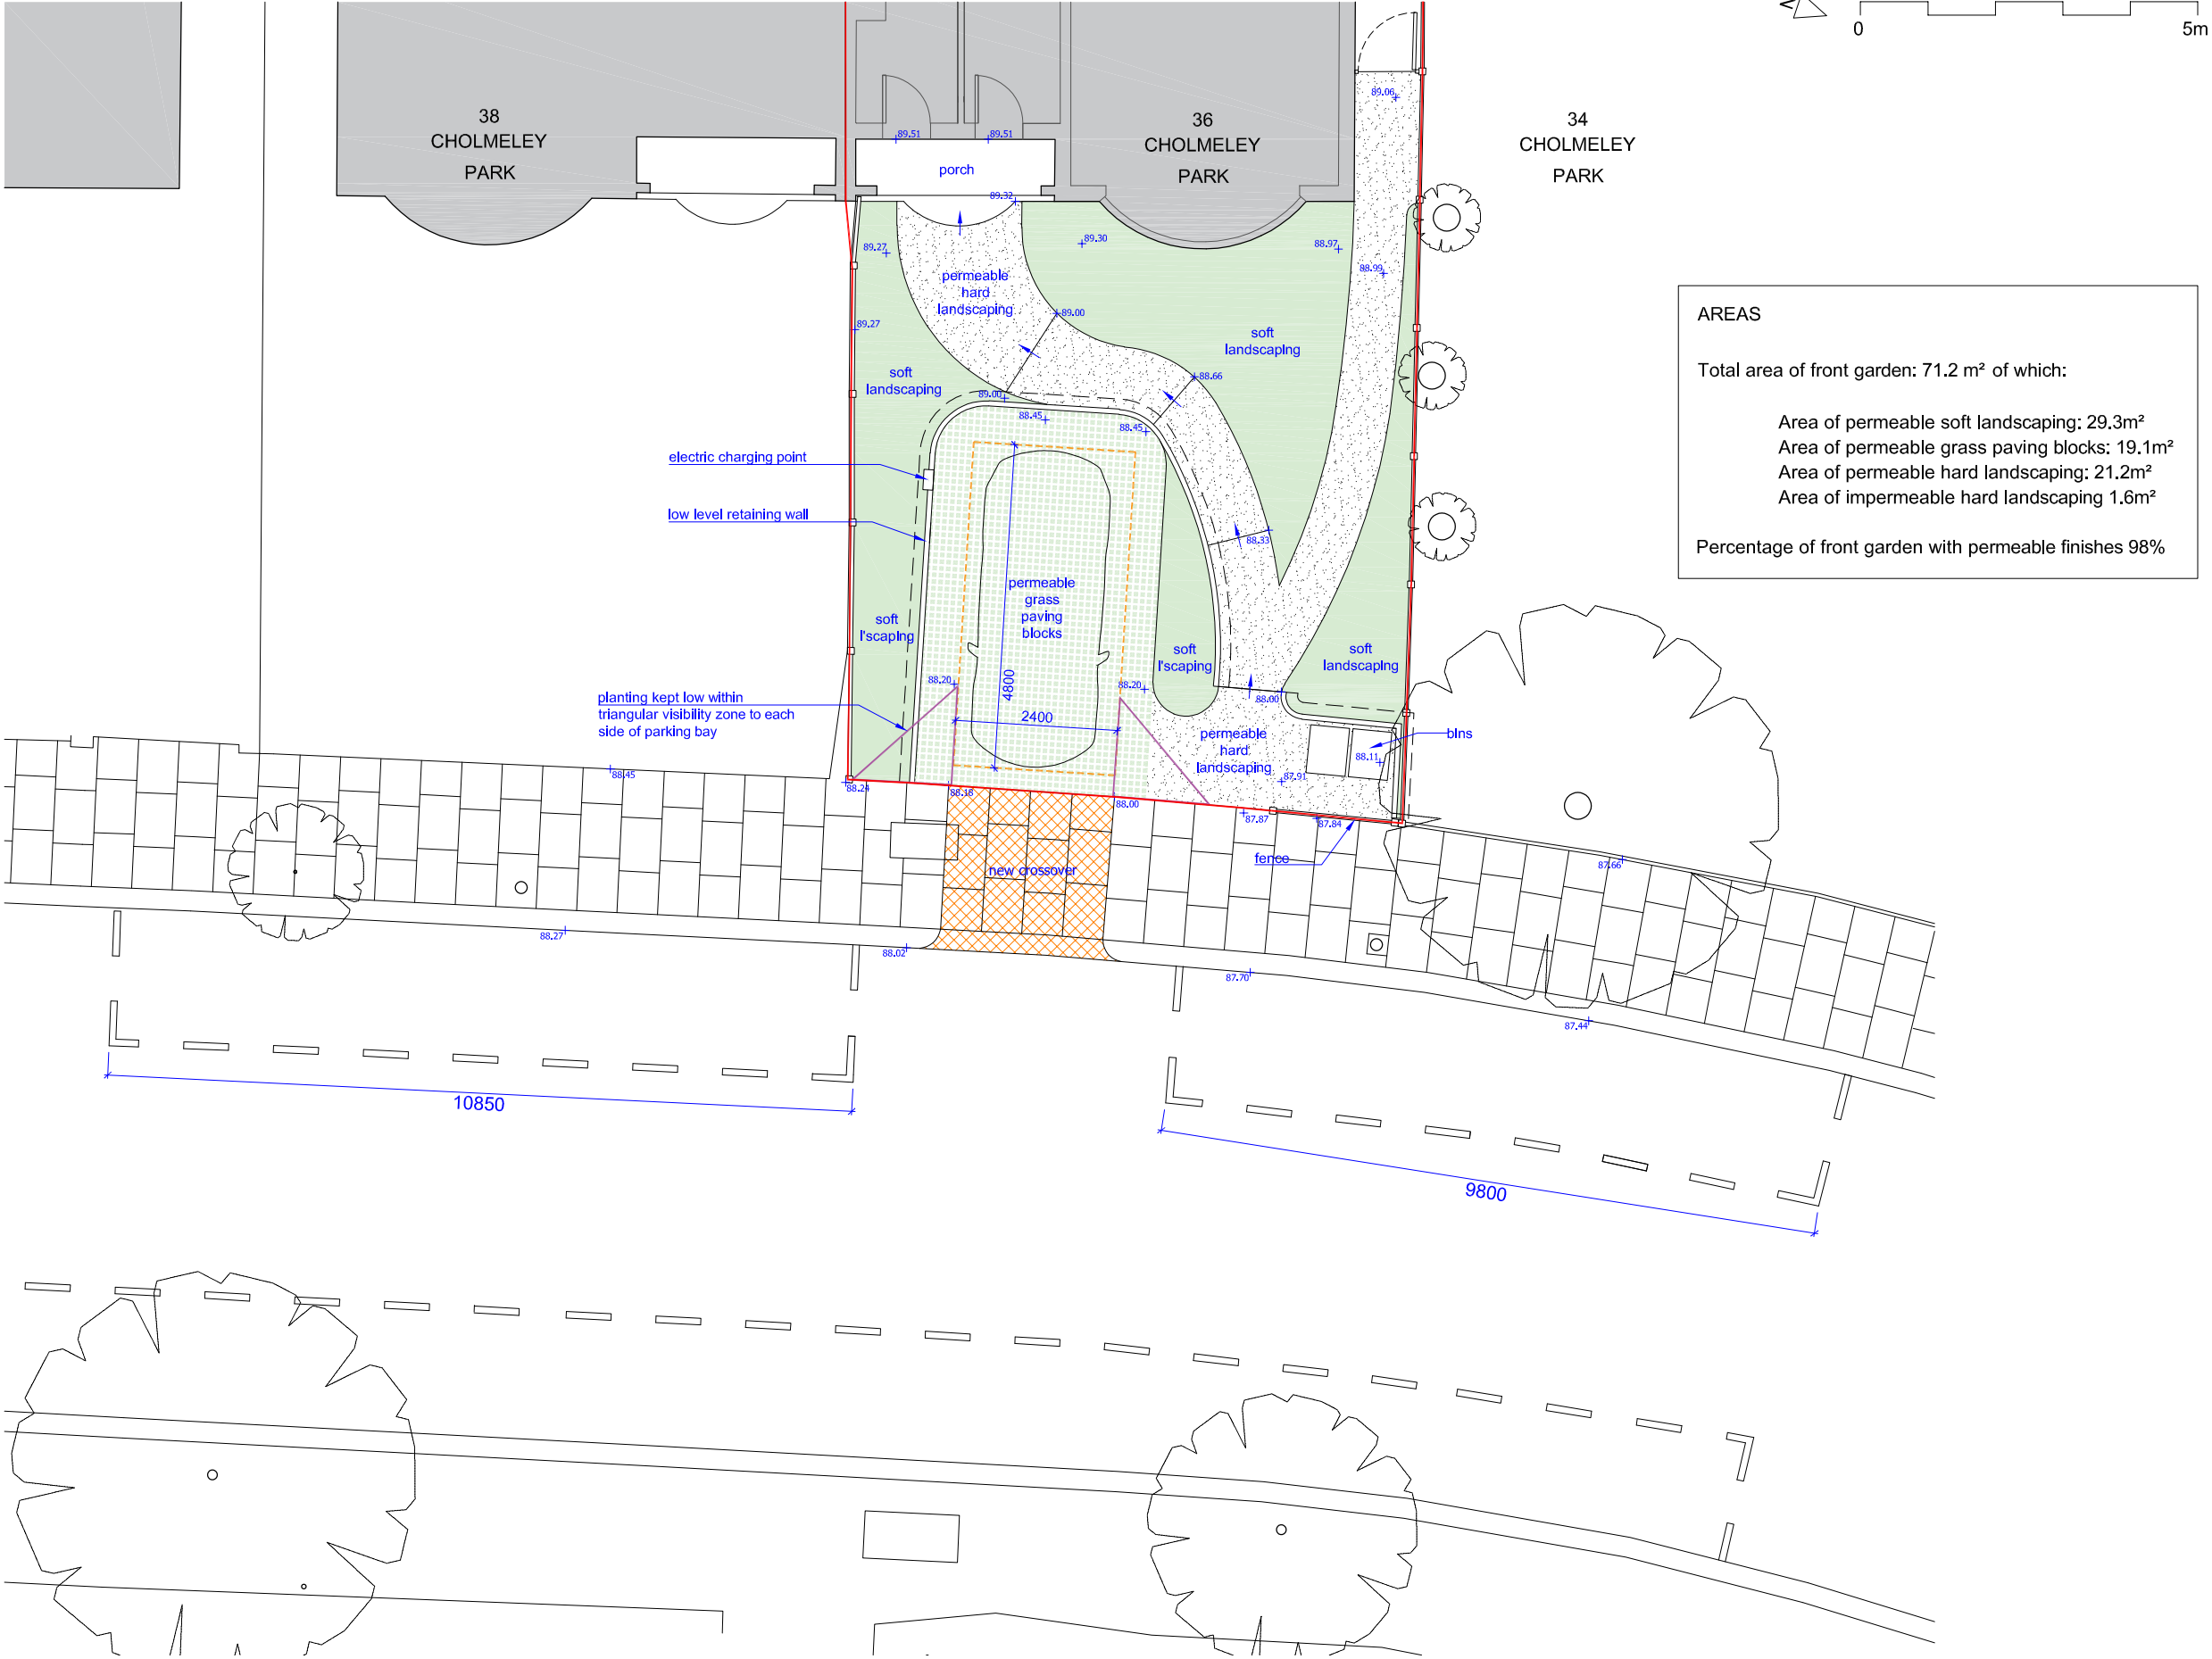

PROPOSED FRONT GARDEN

FOR PLANNING

|   |   |                |                              |                                |                         |                    |                   |
|---|---|----------------|------------------------------|--------------------------------|-------------------------|--------------------|-------------------|
|  153b Melrose Avenue<br>London<br>NW2 4NA<br>info@hatterwan.com | Copyright © Hatterwan Architects Ltd<br>This drawing is the copyright and design right of<br>Hatterwan Architects Ltd. It shall not be reproduced,<br>copied, loaned or submitted to any other party without<br>the written consent of Hatterwan Architects Ltd | revisions<br>- | project<br>36 CHOLMELEY PARK | title<br>PROPOSED FRONT GARDEN | drawing no.<br>2304/151 | date<br>01.11.2023 | scale<br>1:100@A3 |
|---|---|----------------|------------------------------|--------------------------------|-------------------------|--------------------|-------------------|