




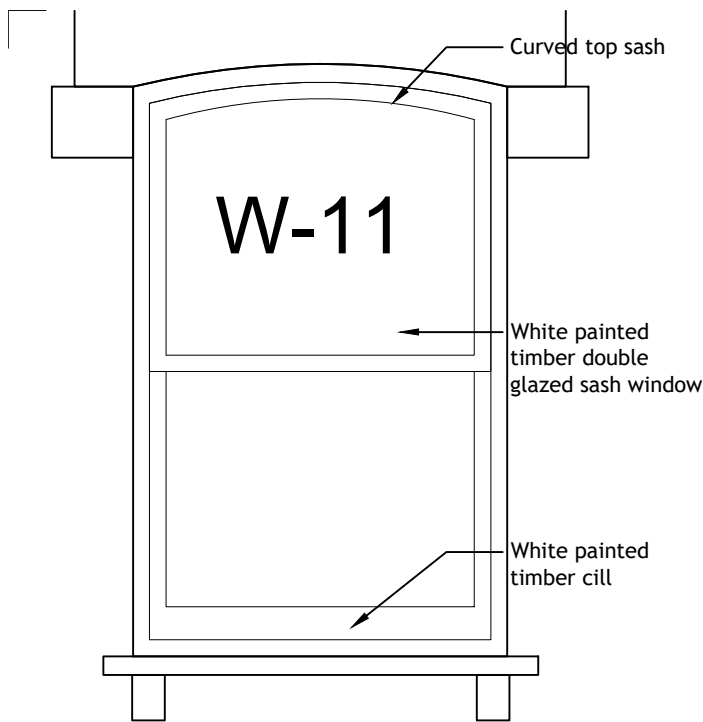


Window Elevation W-11
(Scale 1:20)

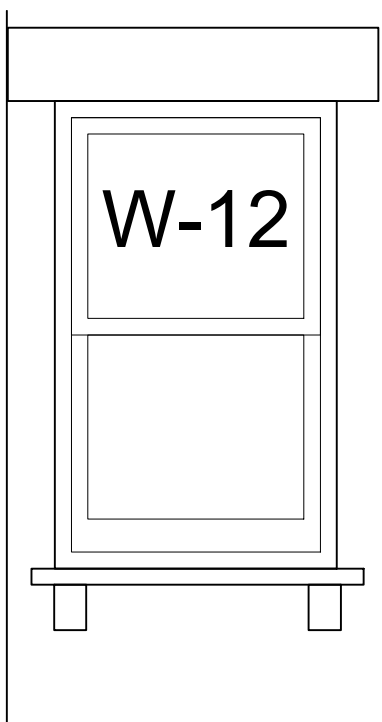


Window Elevation W-12
(Scale 1:20)

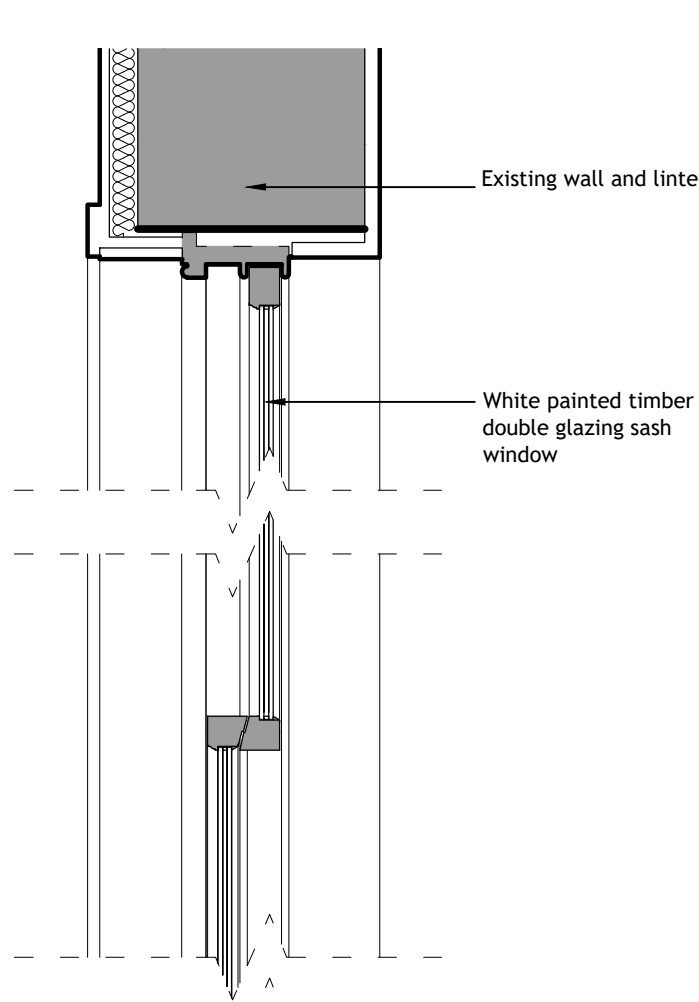

Window Section (W-07, 11 & 12)
(Scale 1:10)

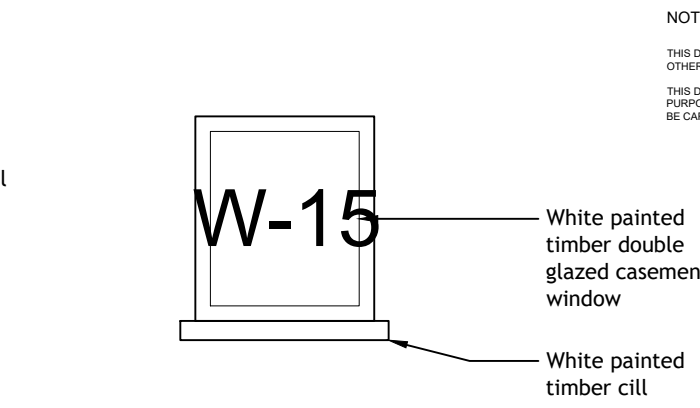


Window Elevation W-15
(Scale 1:20)

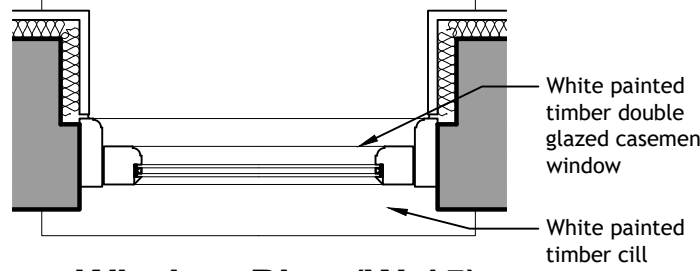


Window Plan (W-15)
(Scale 1:10)




Window Elevation W-07
(Scale 1:20)

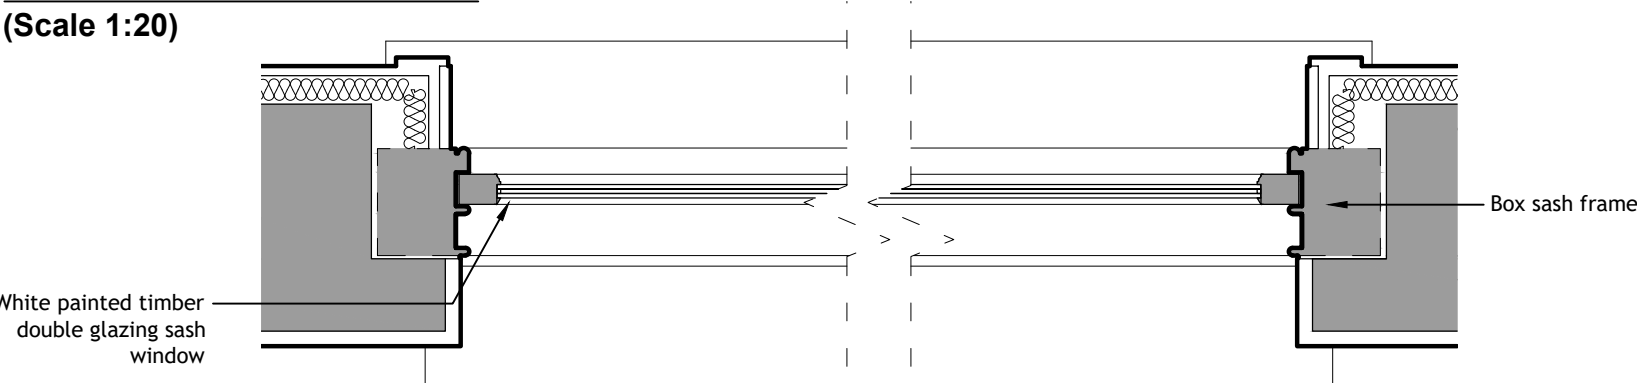

Window Plan (W-07, 11 & 12)
(Scale 1:10)

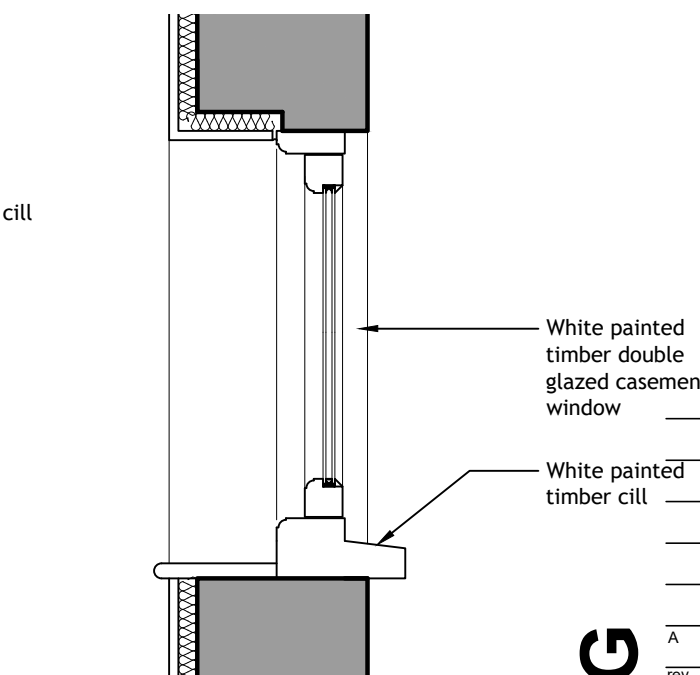

Window Section (W-15)
(Scale 1:10)

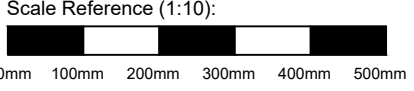

NOTE

THIS DRAWING IS TO BE READ IN CONJUNCTION WITH ALL OTHER RELEVANT DRAWINGS AND SPECIFICATIONS

THIS DRAWING HAS BEEN PREPARED FOR IDENTIFICATION PURPOSES ONLY. VERIFICATION OF DRAWN INFORMATION TO BE CARRIED OUT BY CONTRACTOR PRIOR TO OTHER USE.

White painted timber double glazed casement window

White painted timber cill

White painted timber double glazed casement window

White painted timber cill

White painted timber double glazed casement window

White painted timber cill

White painted stone subcill

White painted timber cill

White painted timber double glazed casement window

White painted timber cill

Box sash frame

White painted timber double glazing sash window

Scale Reference (1:10):

0mm 100mm 200mm 300mm 400mm 500mm

PLANNING

A	W11 - Curved head to top sash	03/11/2023
rev		

STEVEN ADAMS RIBA ARCHITECTS

28b ENGLANDS LANE
LONDON NW3 4UE
Tel 020 7722 7664
Fax 020 7722 7652

project	no
118 STAPLETON HALL ROAD	769
LONDON N4 4QA	

drawing	no
PROPOSED WINDOW	DT 07 /A
DETAIL	

scale	date	drawn	checked
1:10@A3	19.10.23	RE	SAA