




NOTE
THIS DRAWING IS TO BE READ IN CONJUNCTION WITH ALL OTHER RELEVANT DRAWINGS AND SPECIFICATIONS
THIS DRAWING HAS BEEN PREPARED FOR IDENTIFICATION PURPOSES ONLY. VERIFICATION OF DRAWN INFORMATION TO BE CARRIED OUT BY CONTRACTOR PRIOR TO OTHER USE.

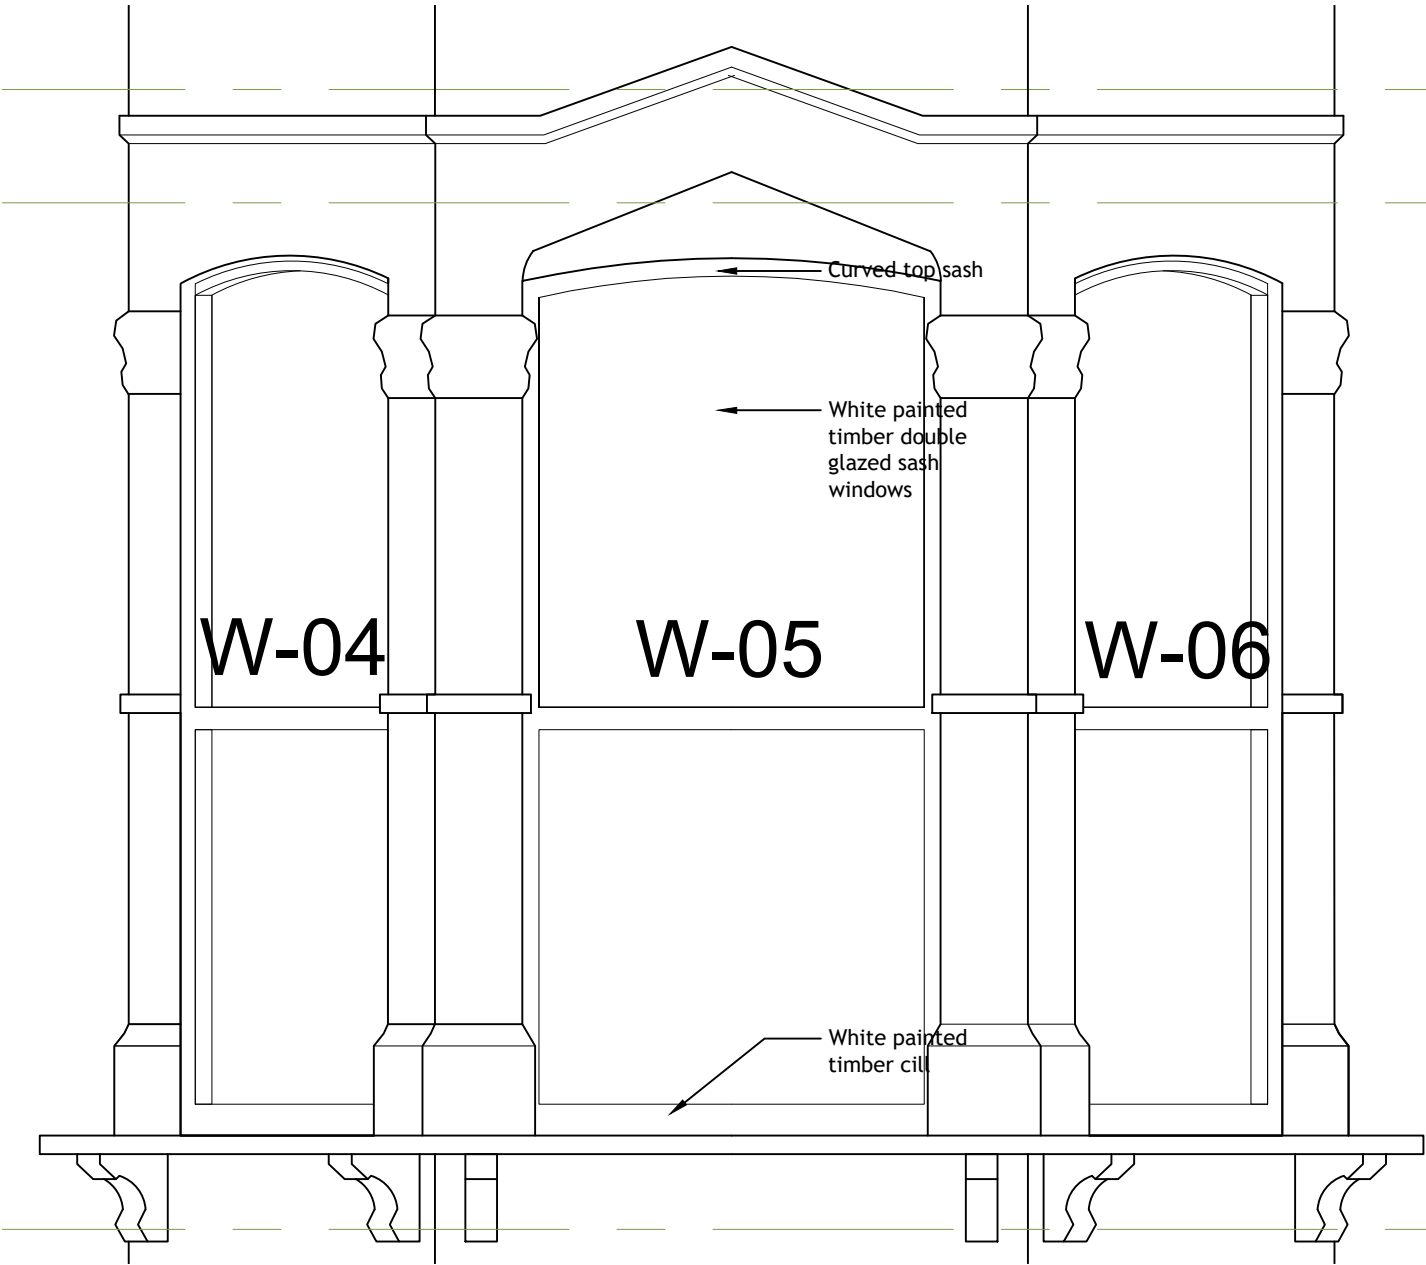


Window Elevation
(Scale 1:20)

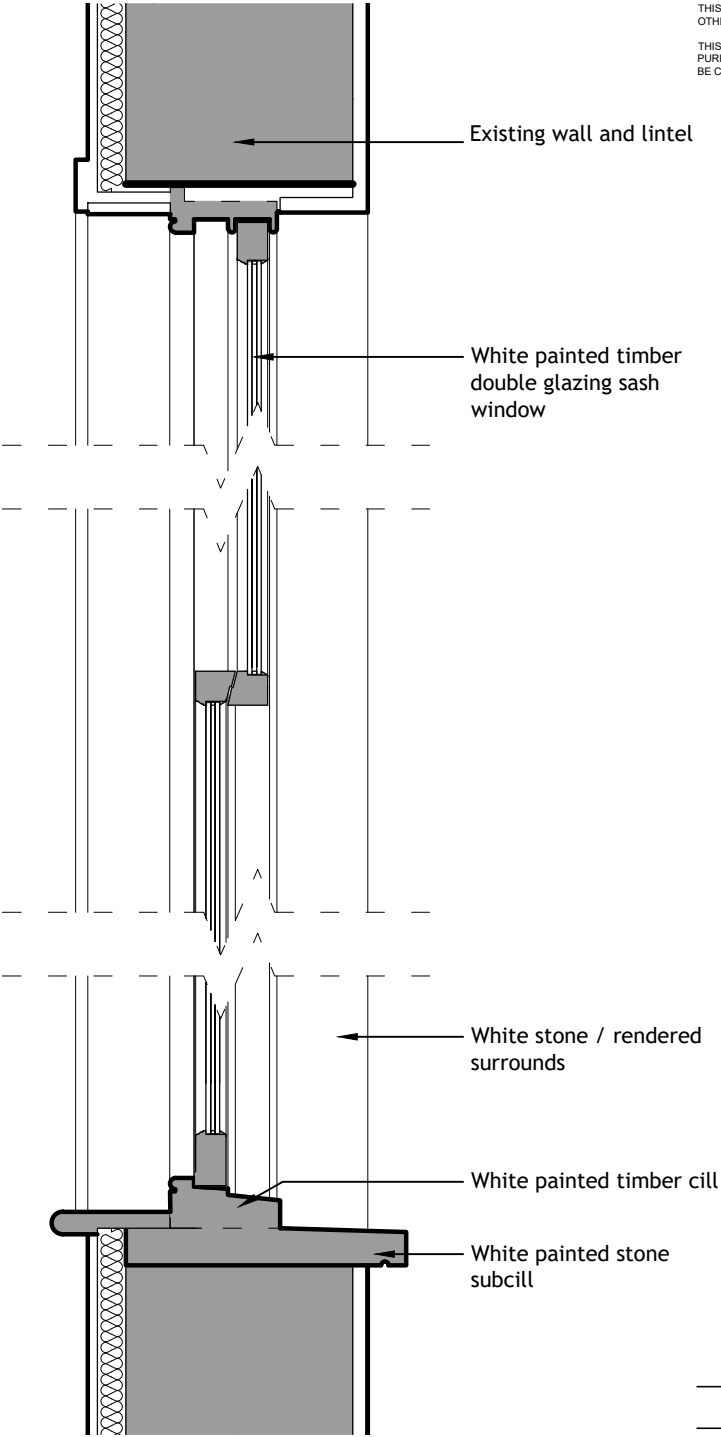

Window Section
(Scale 1:10)

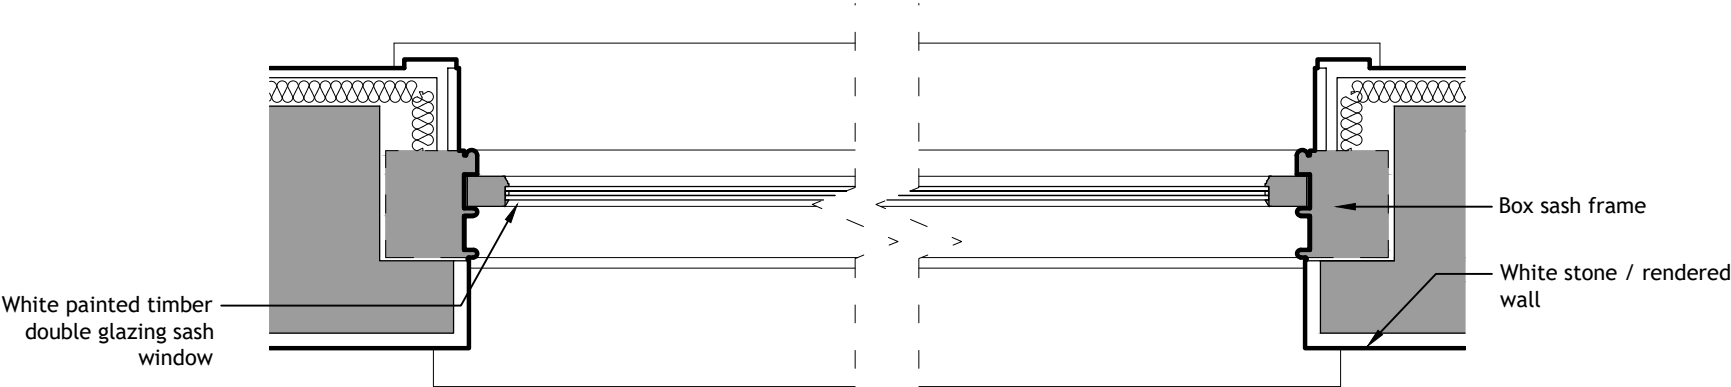

Window Plan
(Scale 1:10)

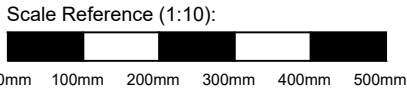

PLANNING

A

Curved head to top sashes

03/11/2023

rev

STEVEN ADAMS RIBA

ARCHITECTS

28b ENGLANDS LANE
LONDON NW3 4UE
Tel 020 7722 7664
Fax 020 7722 7652

project

118 STAPLETON HALL ROAD
LONDON N4 4QA

no

769

drawing

PROPOSED WINDOW
DETAIL

no

DT 05 /A

scale

1:10@A3

date

19.10.23

drawn

RE

checked

SAA