




NOTE
THIS DRAWING IS TO BE READ IN CONJUNCTION WITH ALL OTHER RELEVANT DRAWINGS AND SPECIFICATIONS
THIS DRAWING HAS BEEN PREPARED FOR IDENTIFICATION PURPOSES ONLY. VERIFICATION OF DRAWN INFORMATION TO BE CARRIED OUT BY CONTRACTOR PRIOR TO OTHER USE.

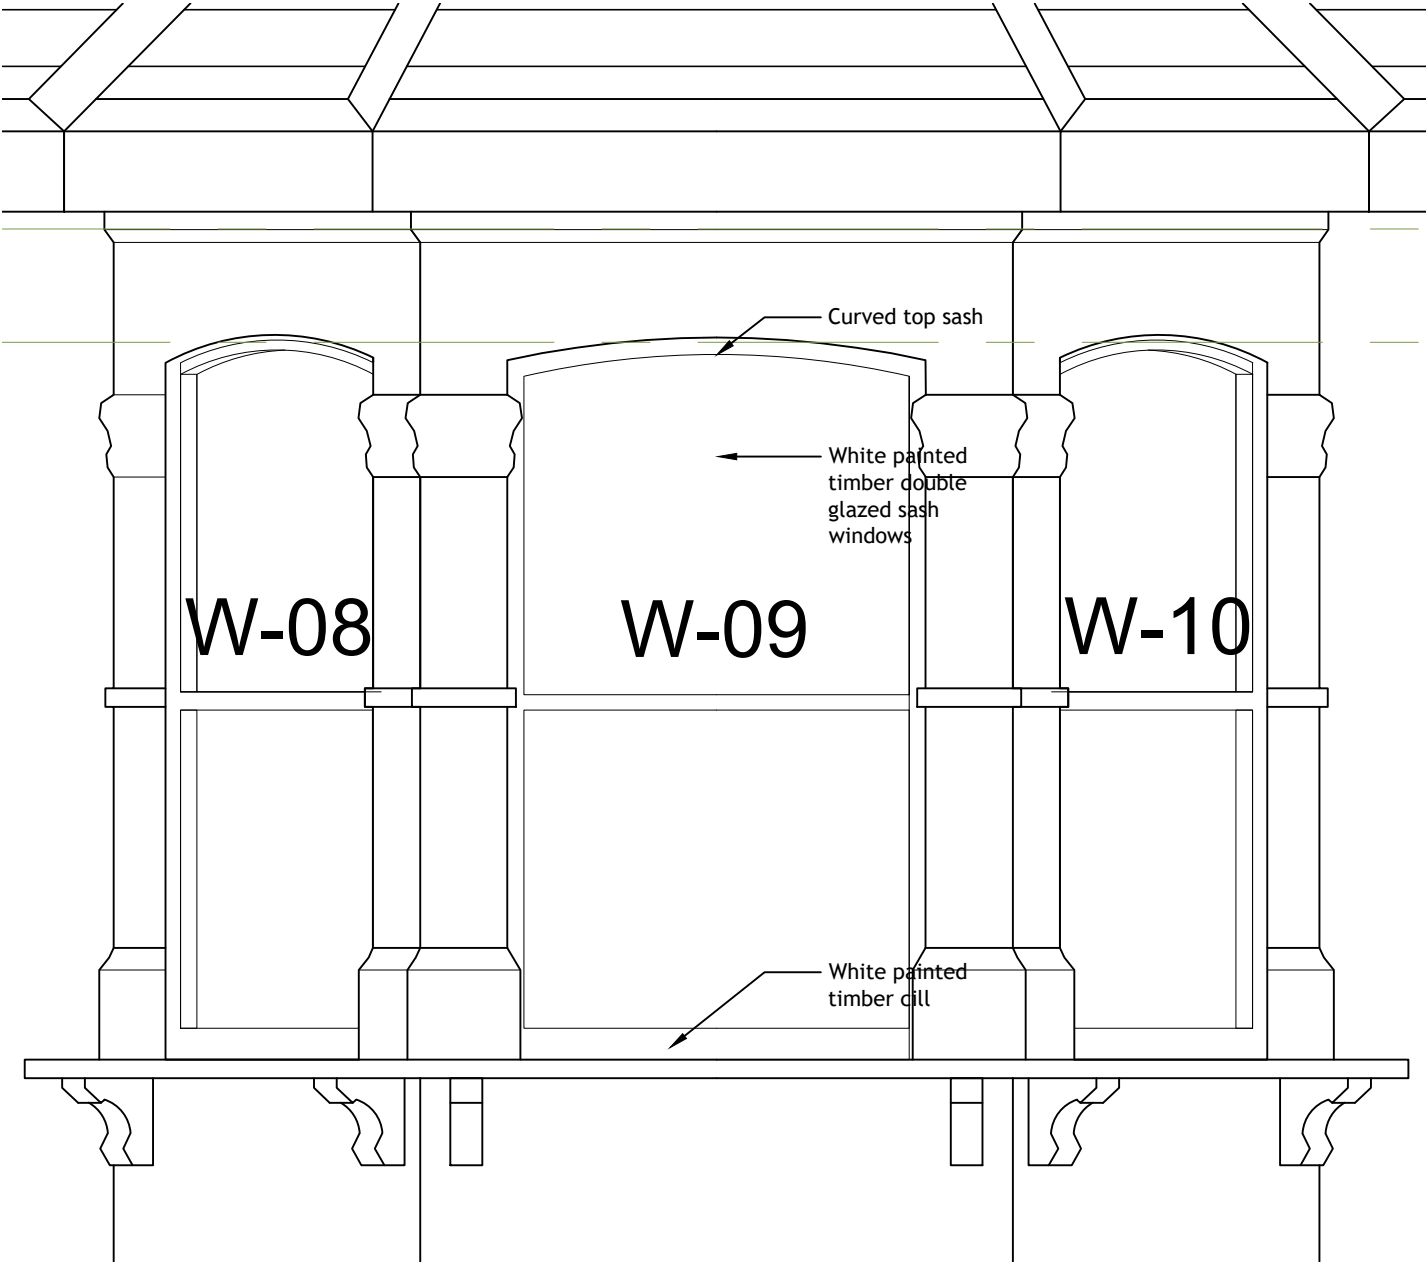


Window Elevation
(Scale 1:20)

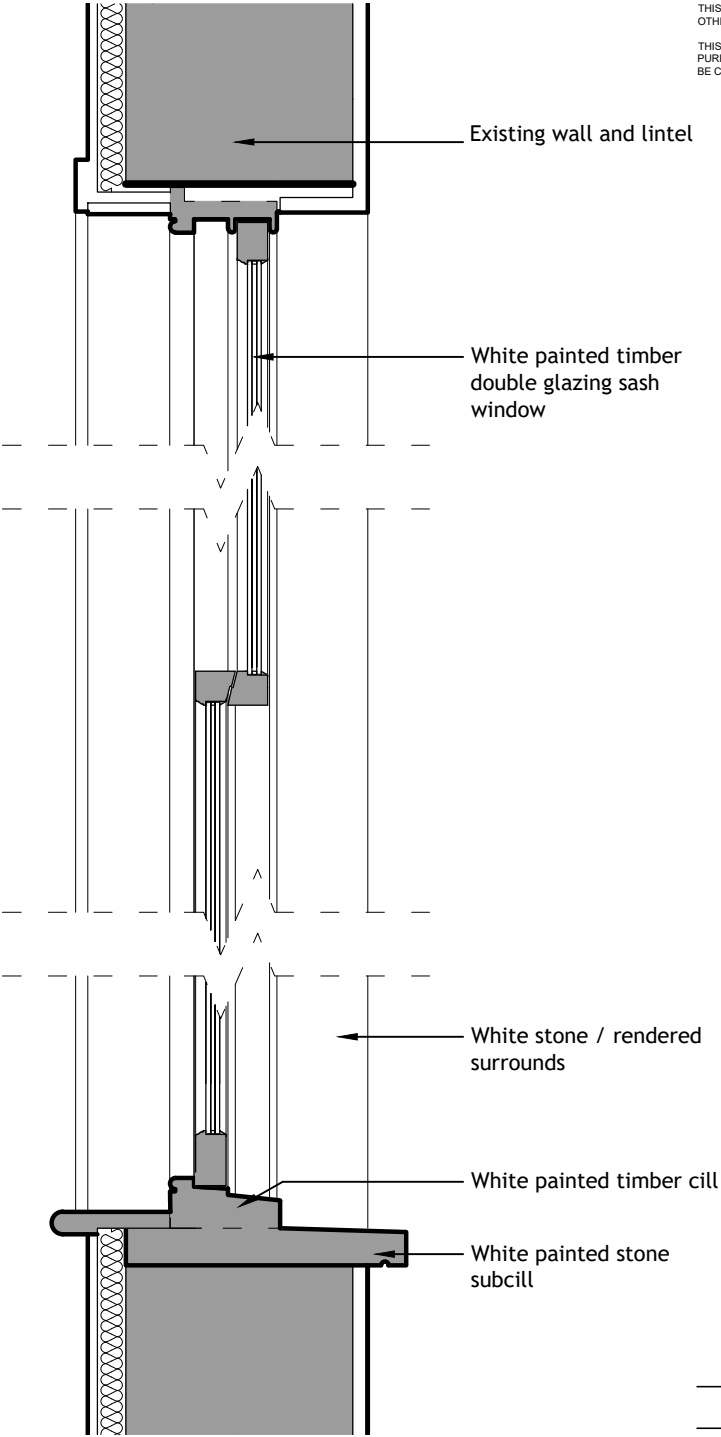

Window Section
(Scale 1:10)

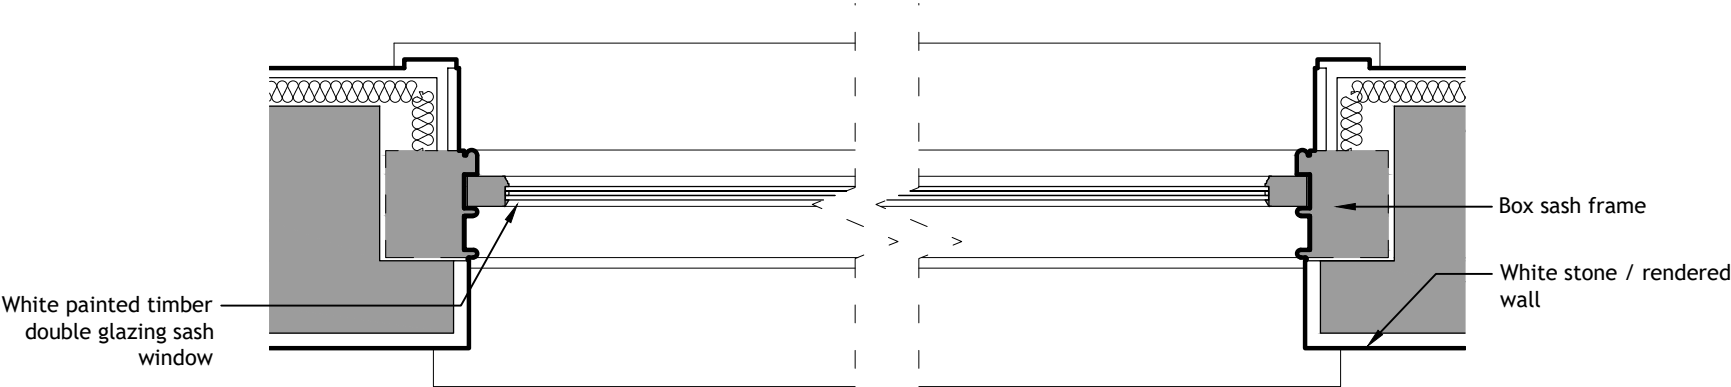

Window Plan
(Scale 1:10)

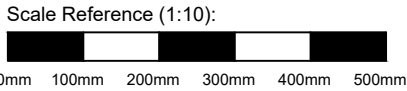

PLANNING

A Curved head to top sashes		03/11/2023	
rev			
STEVEN ADAMS RIBA ARCHITECTS			
28b ENGLANDS LANE LONDON NW3 4UE Tel 020 7722 7664 Fax 020 7722 7652			
project	no		
118 STAPLETON HALL ROAD	769		
LONDON N4 4QA			
drawing	no		
PROPOSED WINDOW	DT 06 /A		
DETAIL			
scale	date	drawn	checked
1:10@A3	19.10.23	RE	SAA