



Block Plan - N10 3EH

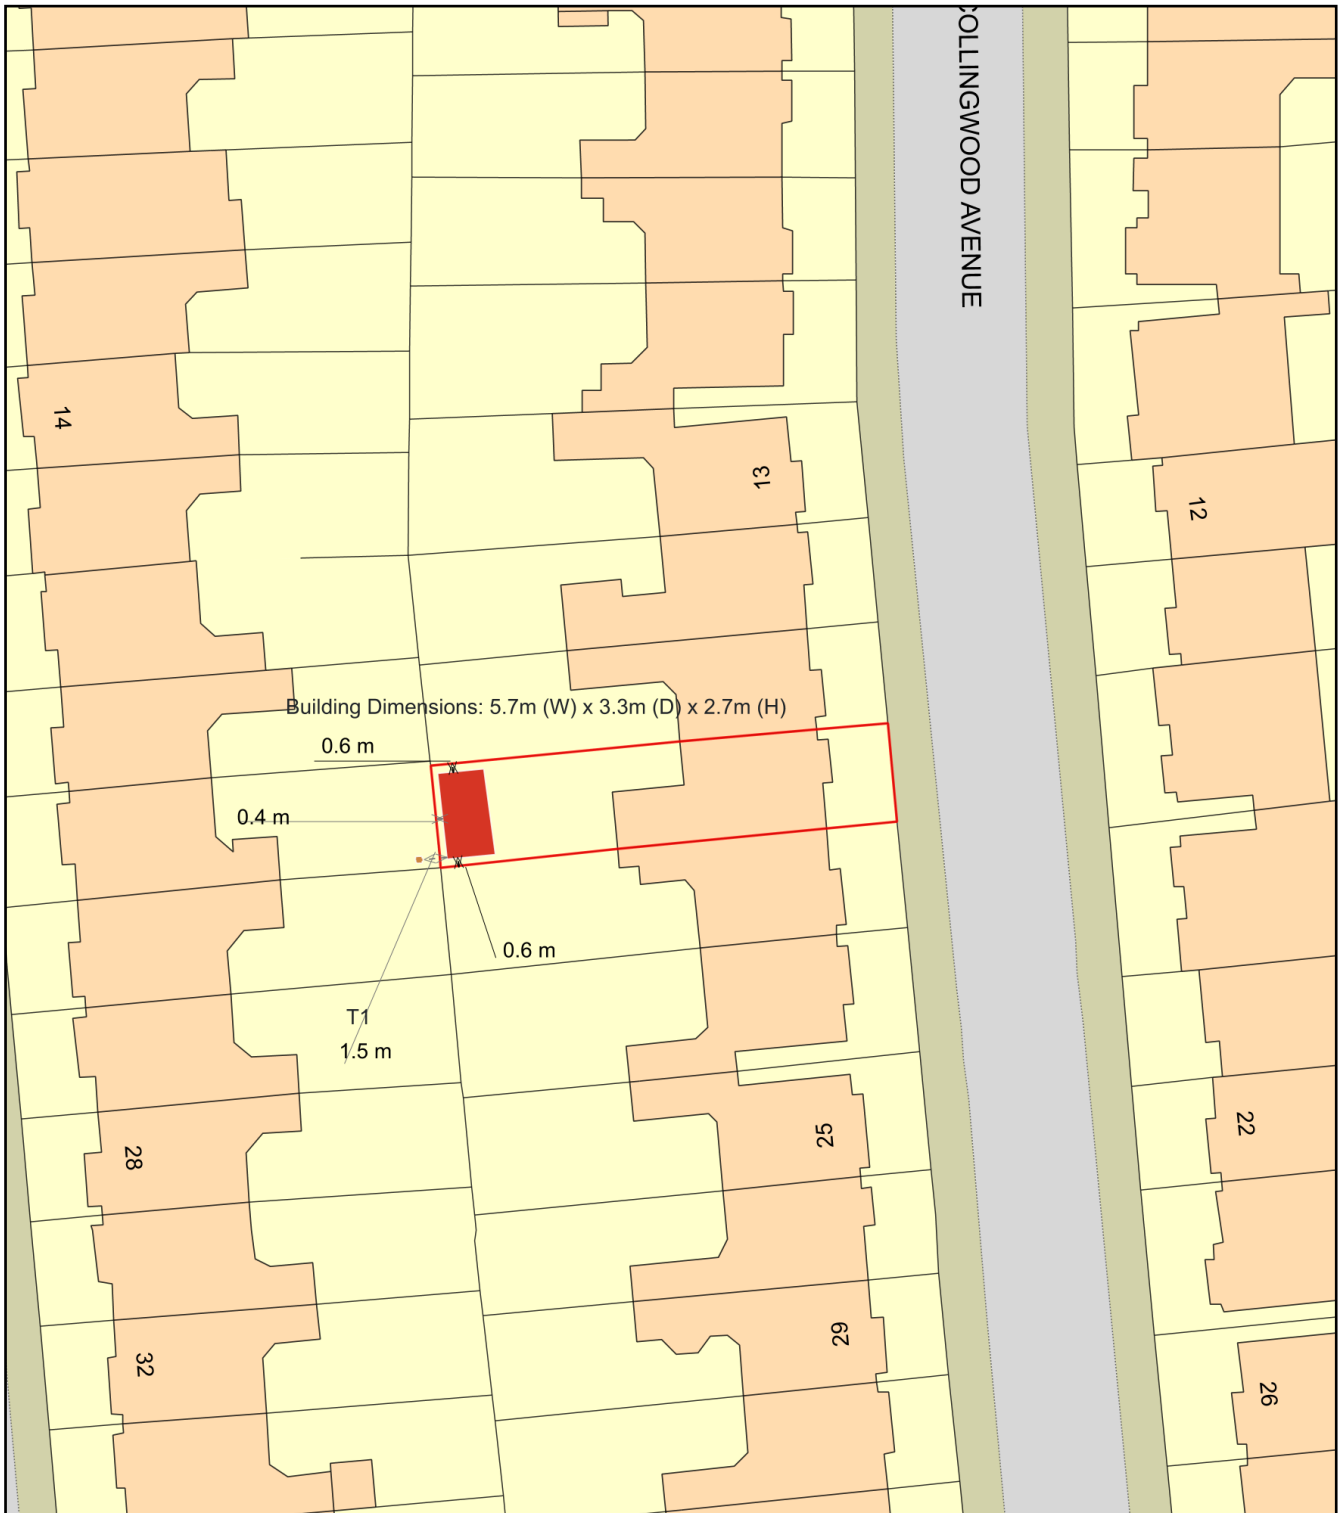

0 20
Metres

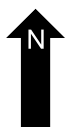

Plan Produced for: Alexander Gilmore

Date Produced: 03 Nov 2023

Plan Reference Number: TQRQM23258121010945

Scale: 1:500 @ A4