




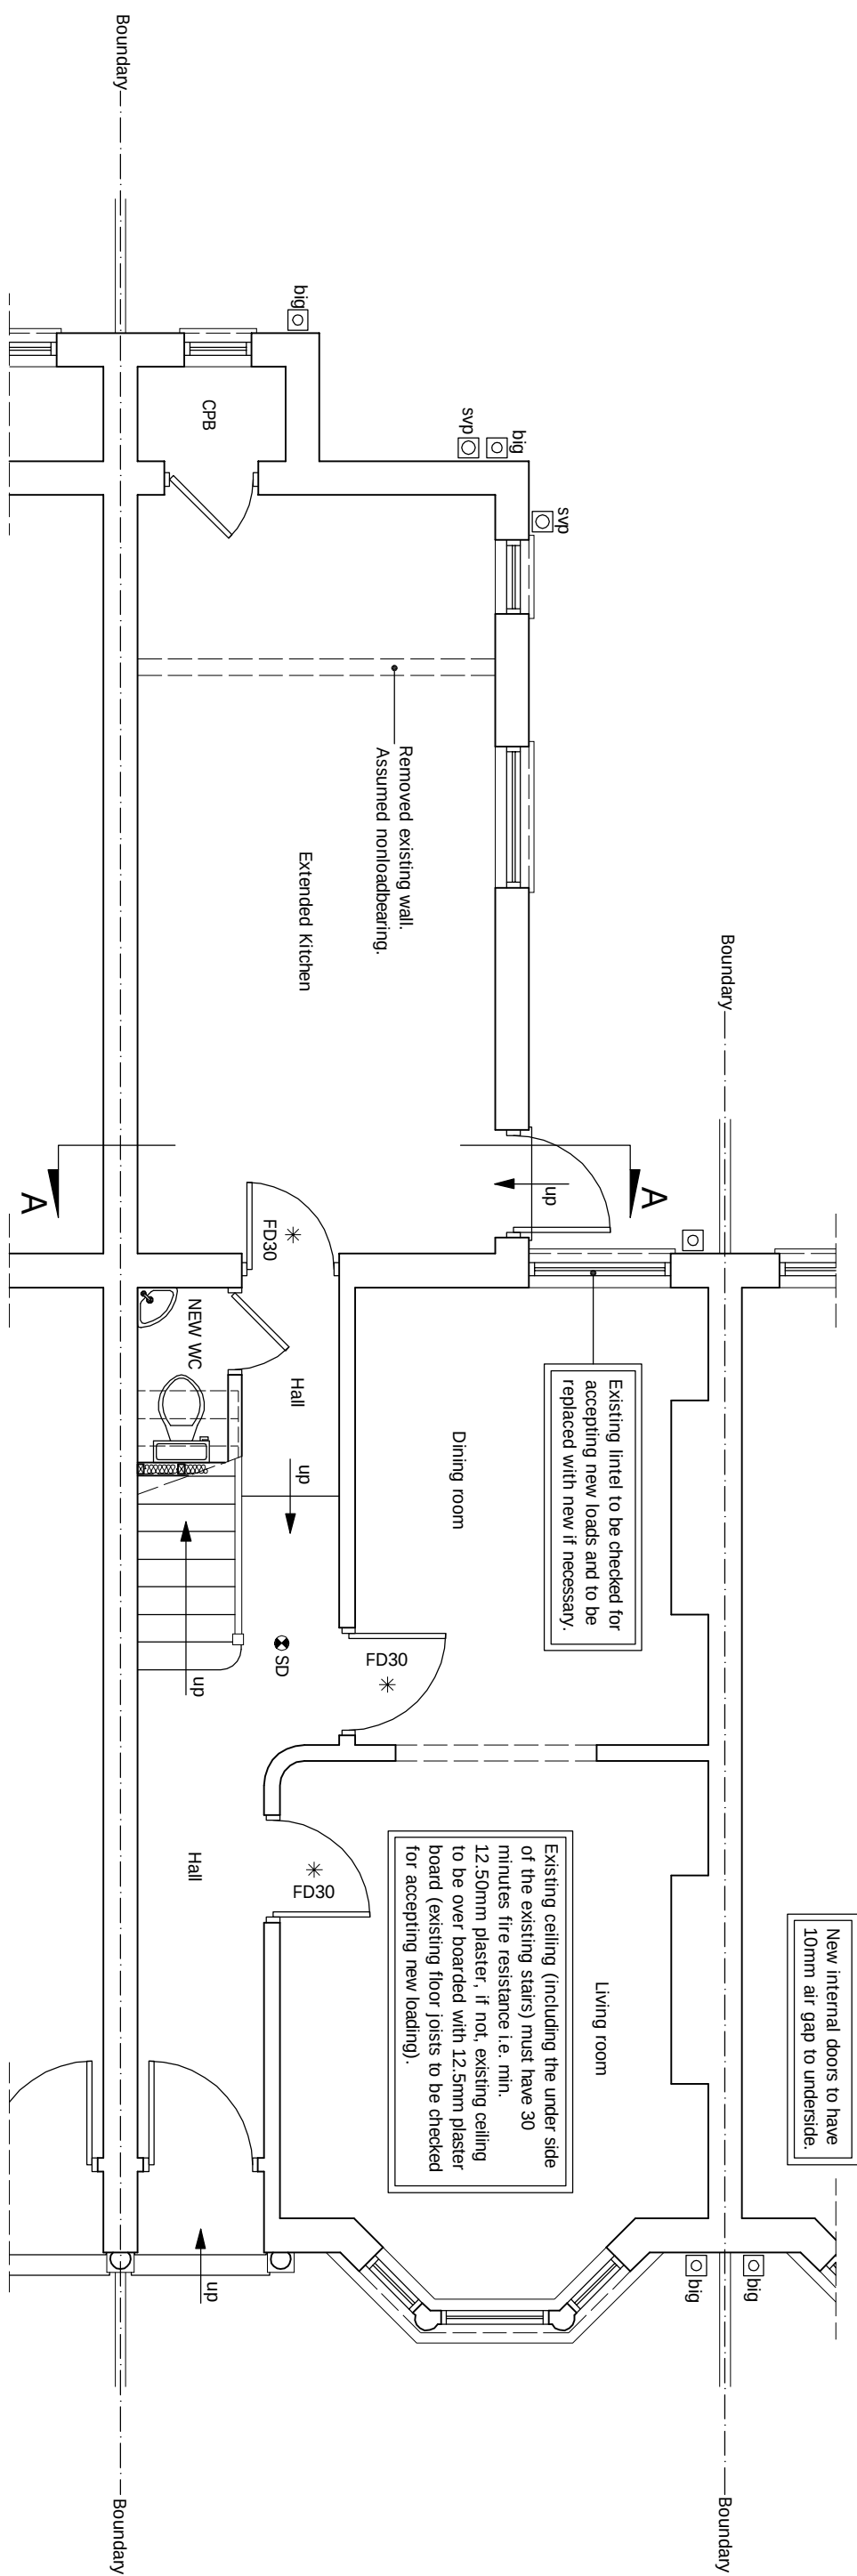


scale 1:50

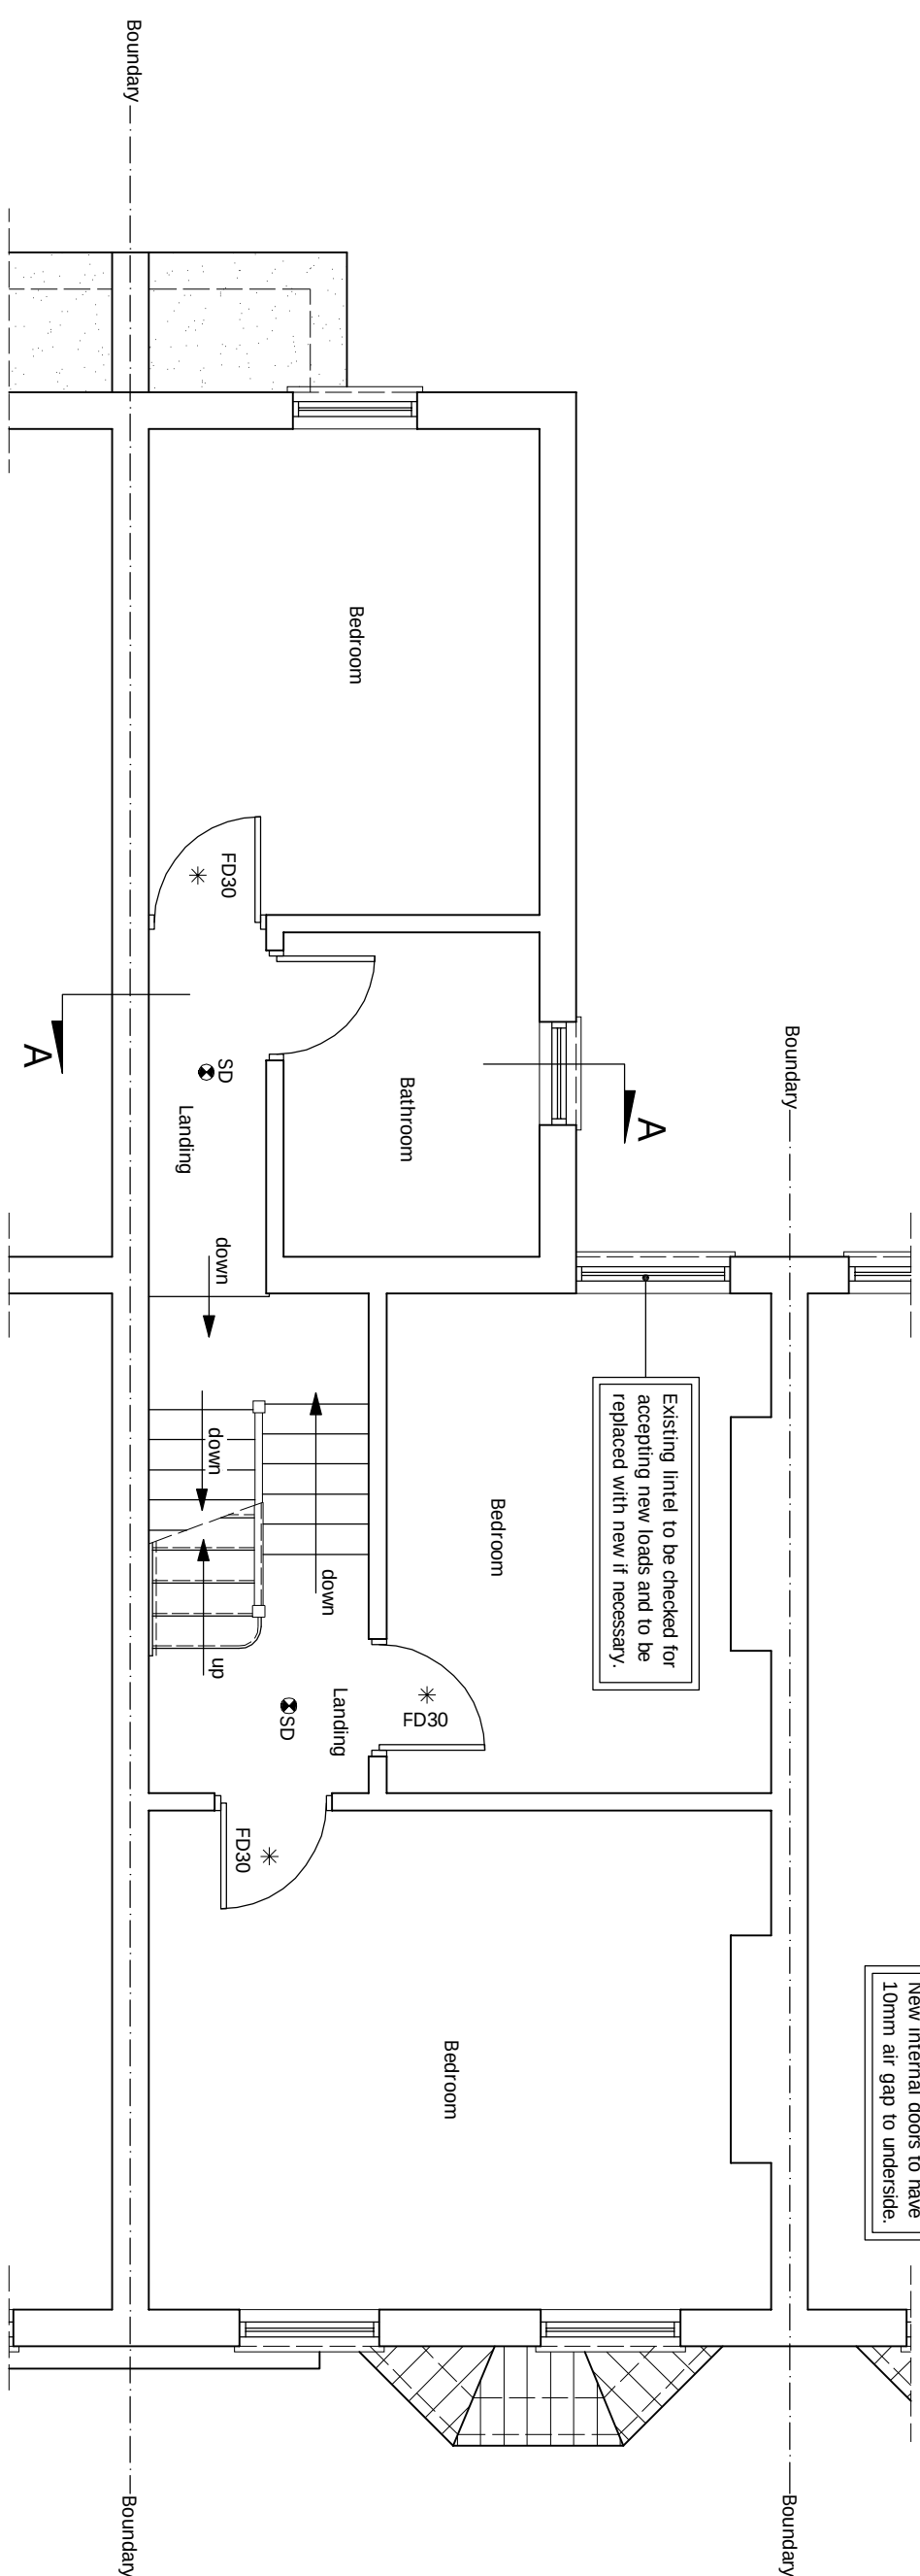


scale 1:50

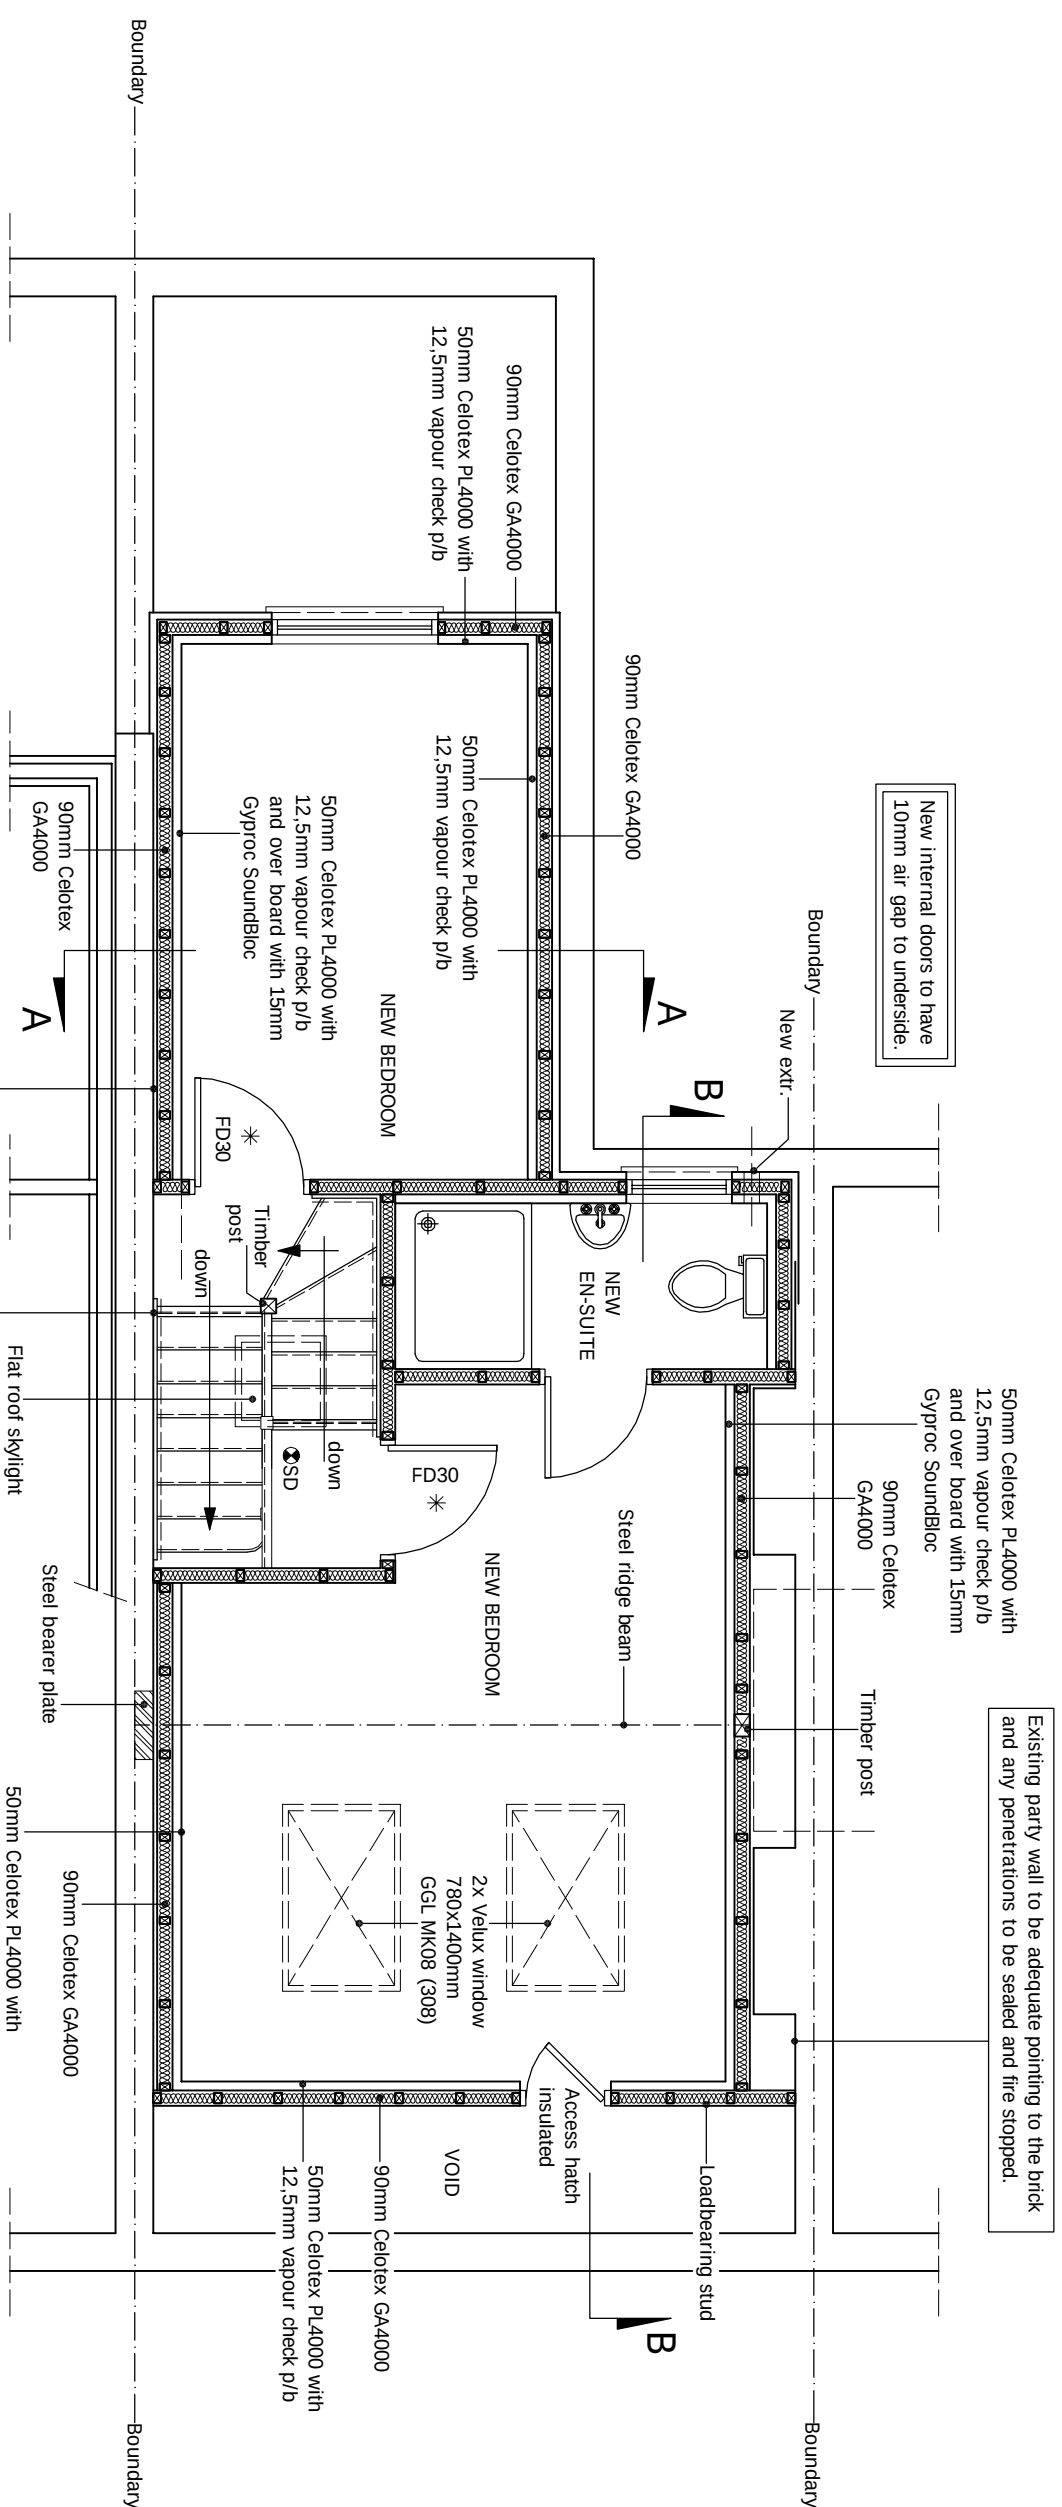

scale 1:50

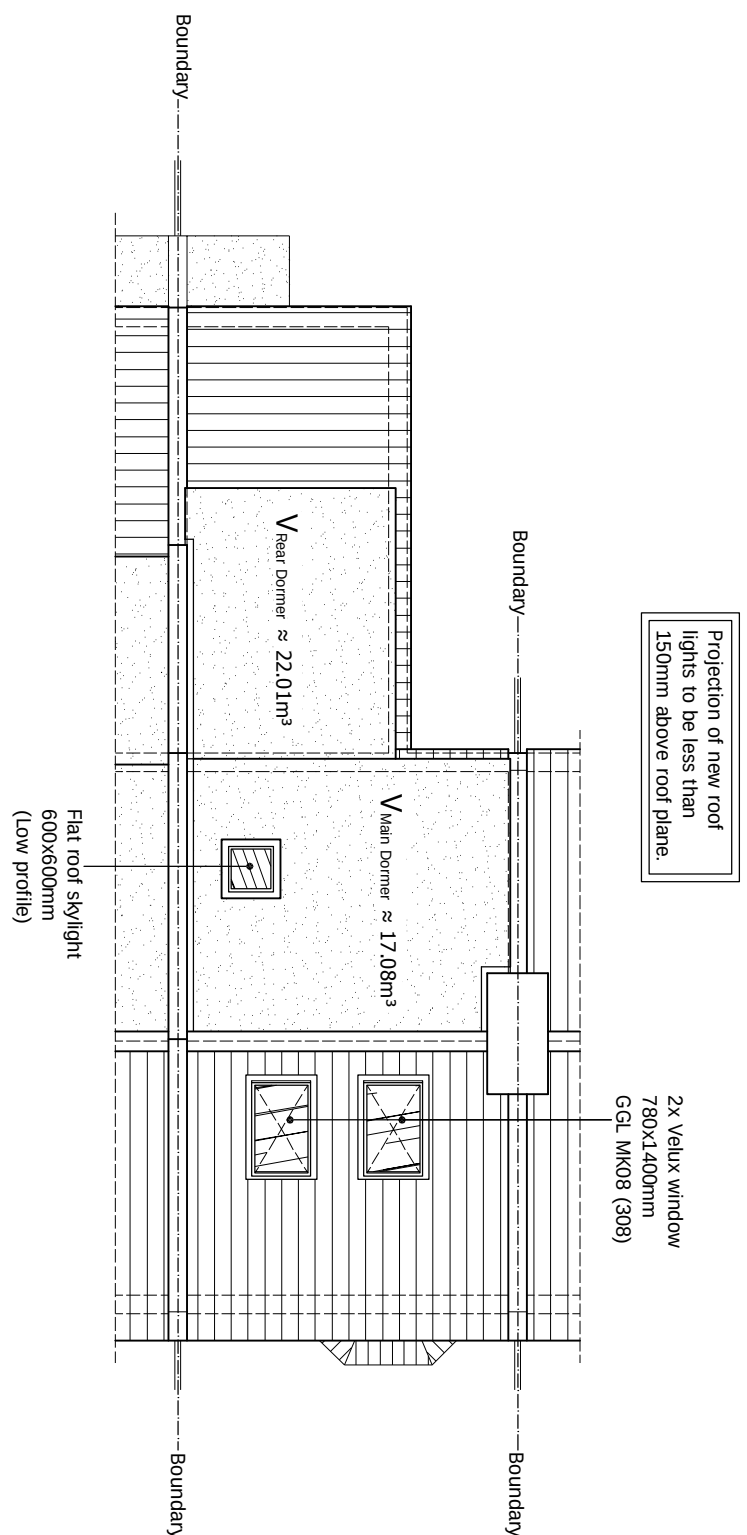

Scale 1:100

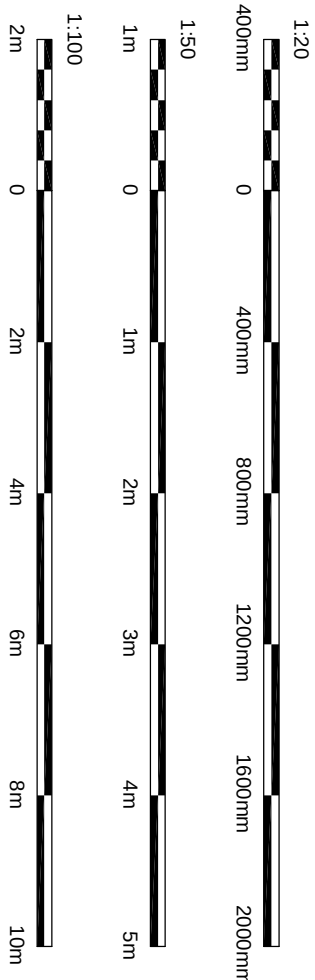[illegible]