





4 Non original door removed
Scale: 1:10

All timber frame and doorset removed

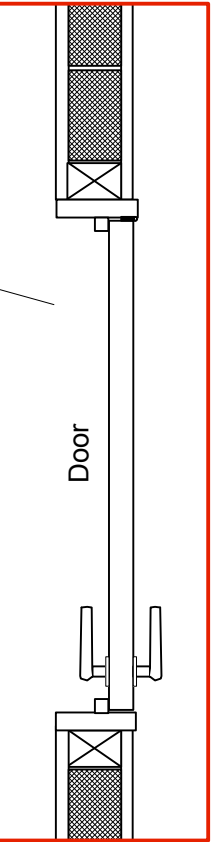


Existing partition

Hatch retained

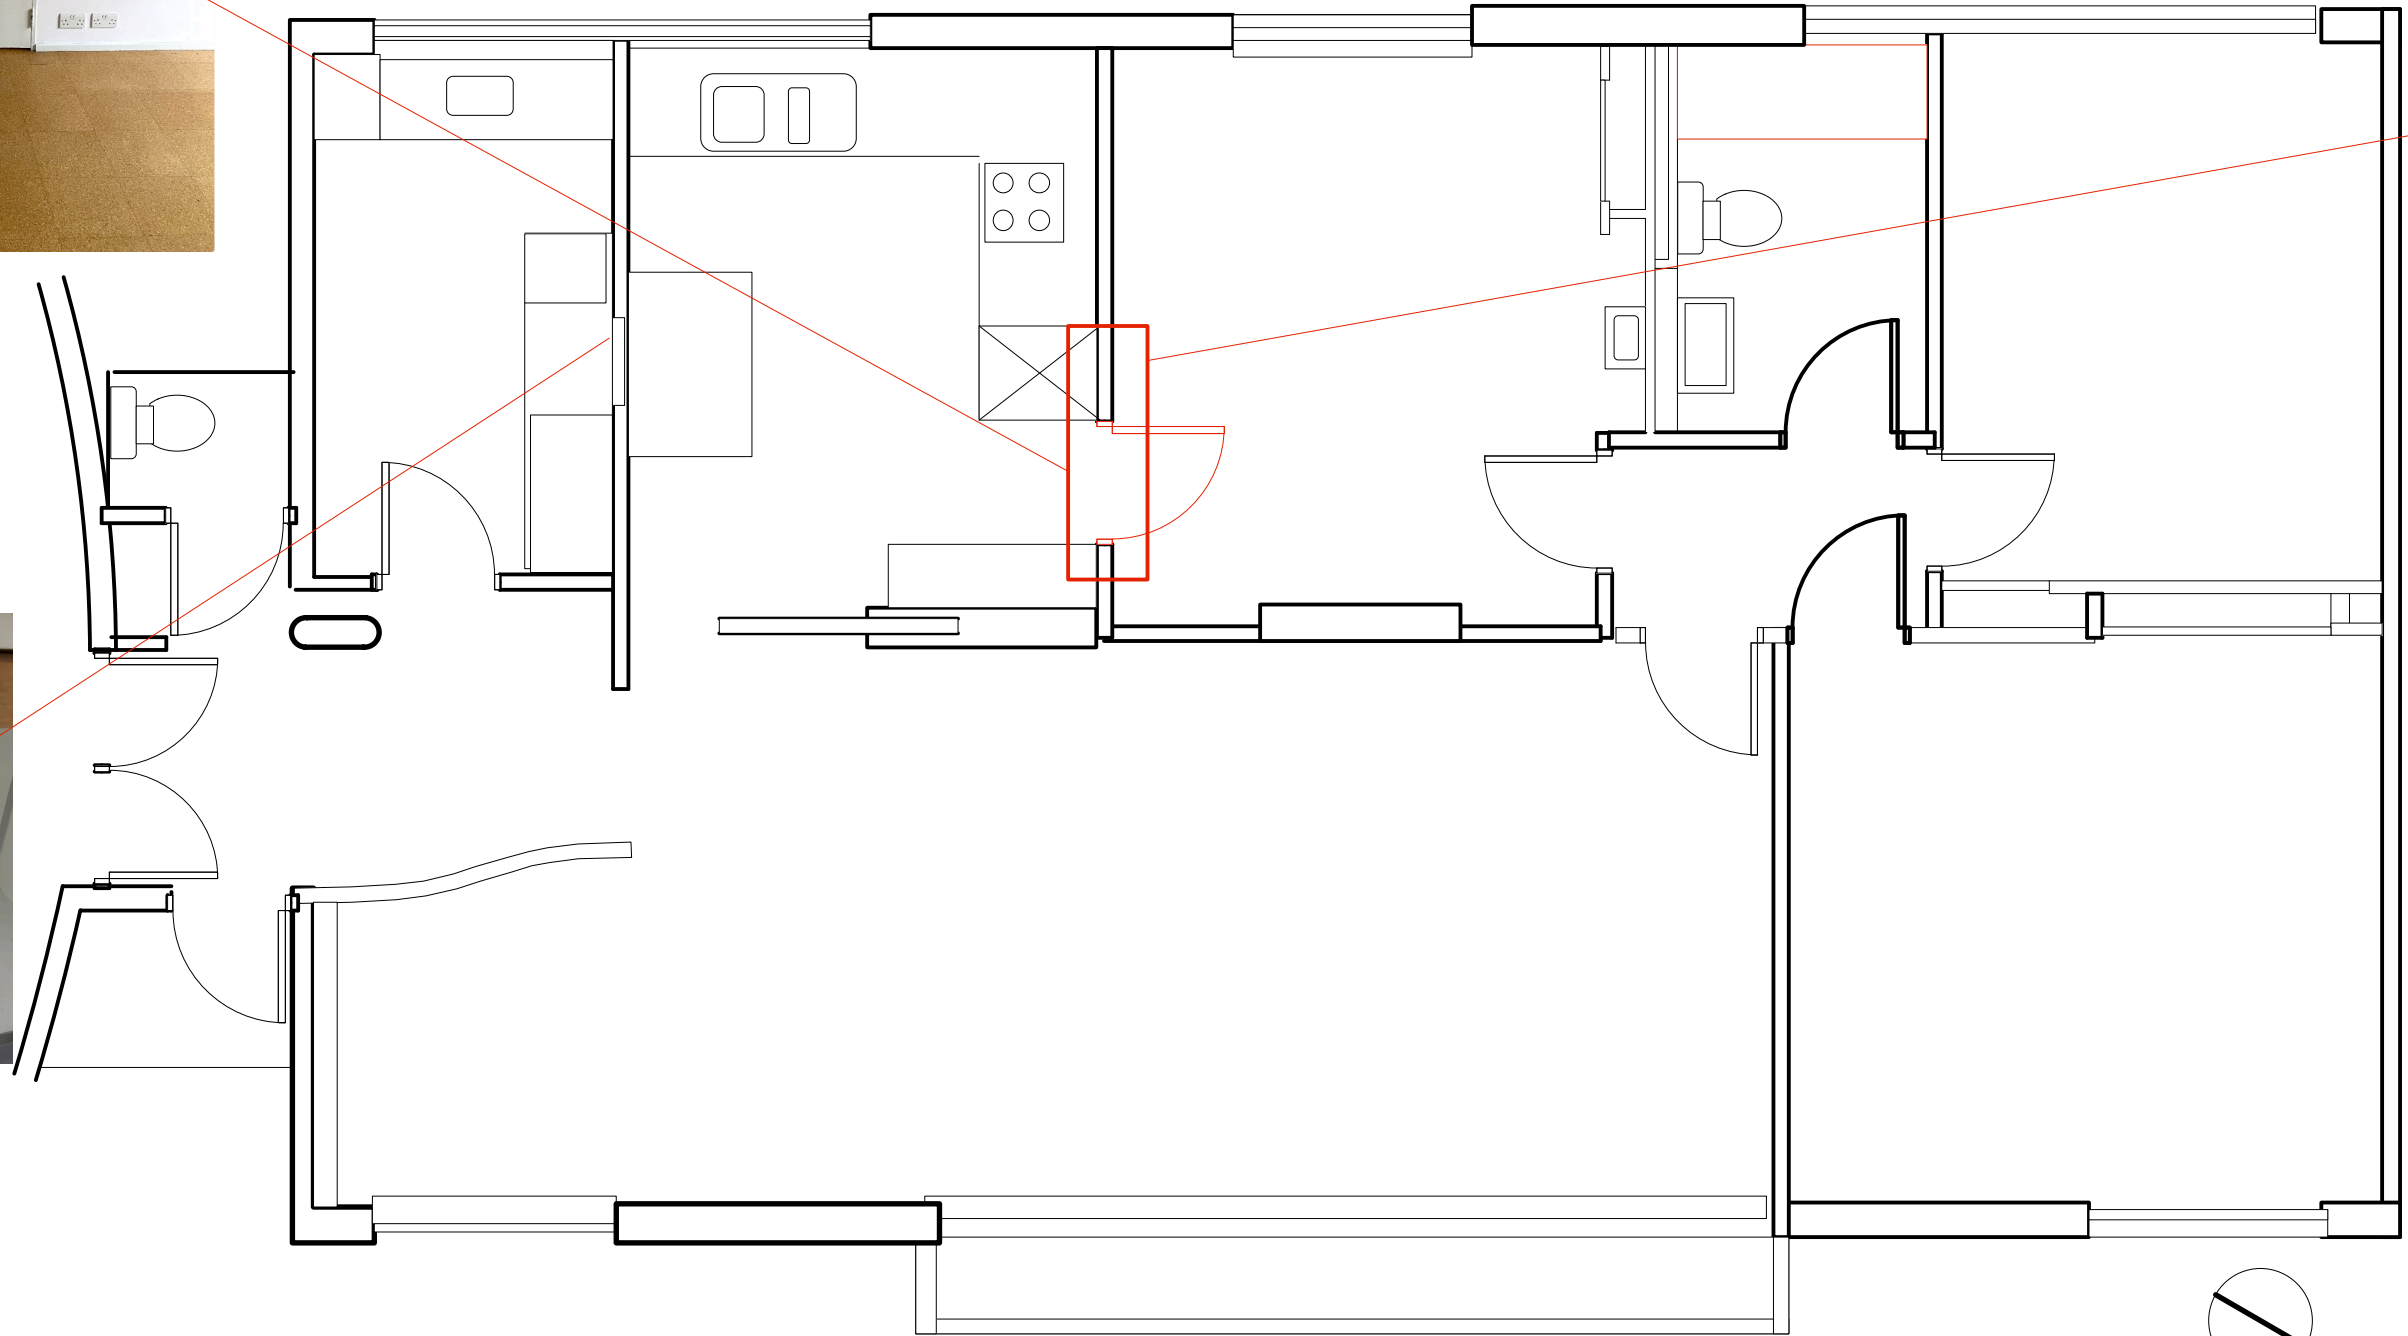

1 Existing plan
Scale: 1:50

0 0.5 1m

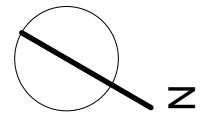

plan and context of flat 7 in Highpoint 1

CONSTANTINE ARCHITECTS

e. c@constantinearchitects.co.uk
m. 07958 455 245
w. www.constantinearchitects.co.uk

Cupboard doors to be replaced due to warping