




1 LOCATION PLAN
SCALE 1:1250 @ A3

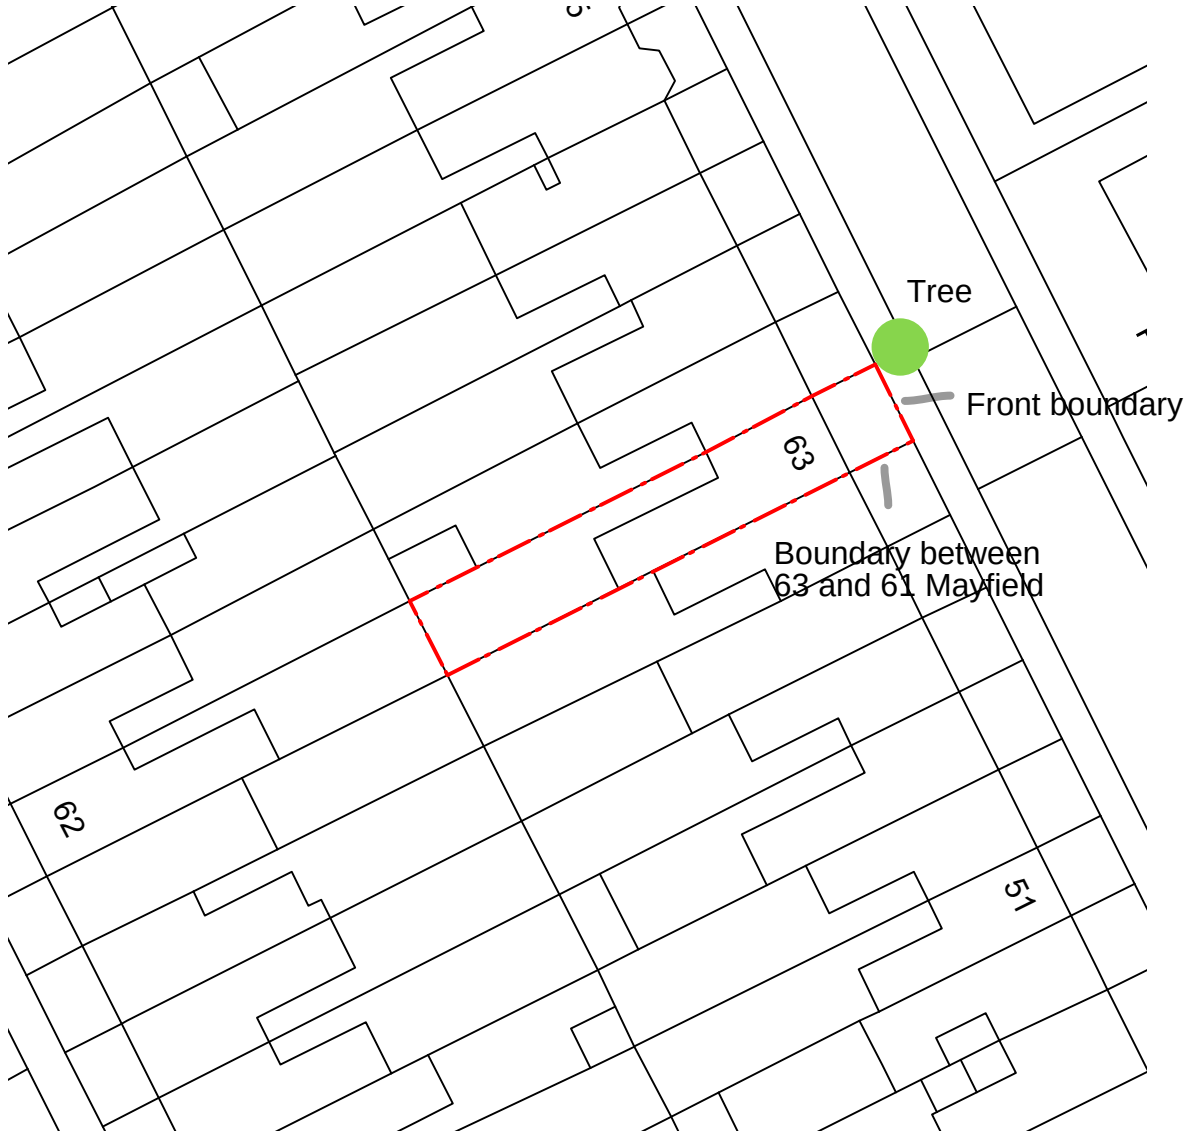

2 BLOCK PLAN
SCALE 1:500 @ A3

Copyright - Rider Stirland Architects.
Do not scale from this drawing.
All dimensions and levels to be verified on site.
This drawing must not be used on site unless issued for construction.
All structural works to be carried out in accordance with SE drawings & specification.
Any discrepancies between the Architect's and SE information to be immediately reported to the Architect for instruction.

TENDER

Rev	Description	Date	By	Chk
/	TENDER	11.12.24	MH	BS
/	Client Draft	05.12.24	MH	BS
/	Preliminary	28.11.24	MH	BS



Key plan

Rider Stirland Architects
Rider Stirland Architects Limited
Registered in England and Wales
Company Number: 10974164
Registered office: Office 7, 35-37
Ludgate Hill, London, EC4M 7JN
www.riderstirland.com

Client
Molly Hrudka & Jonathan Smithers

Project
63 Mayfield Road
London N8 9LN

Drawing
Existing
Location & Block Plans

Scale
Varies
@ A3

Drawing Number
2405-001

Revision
/