


19 Pemberton Road, London, N4 1AX

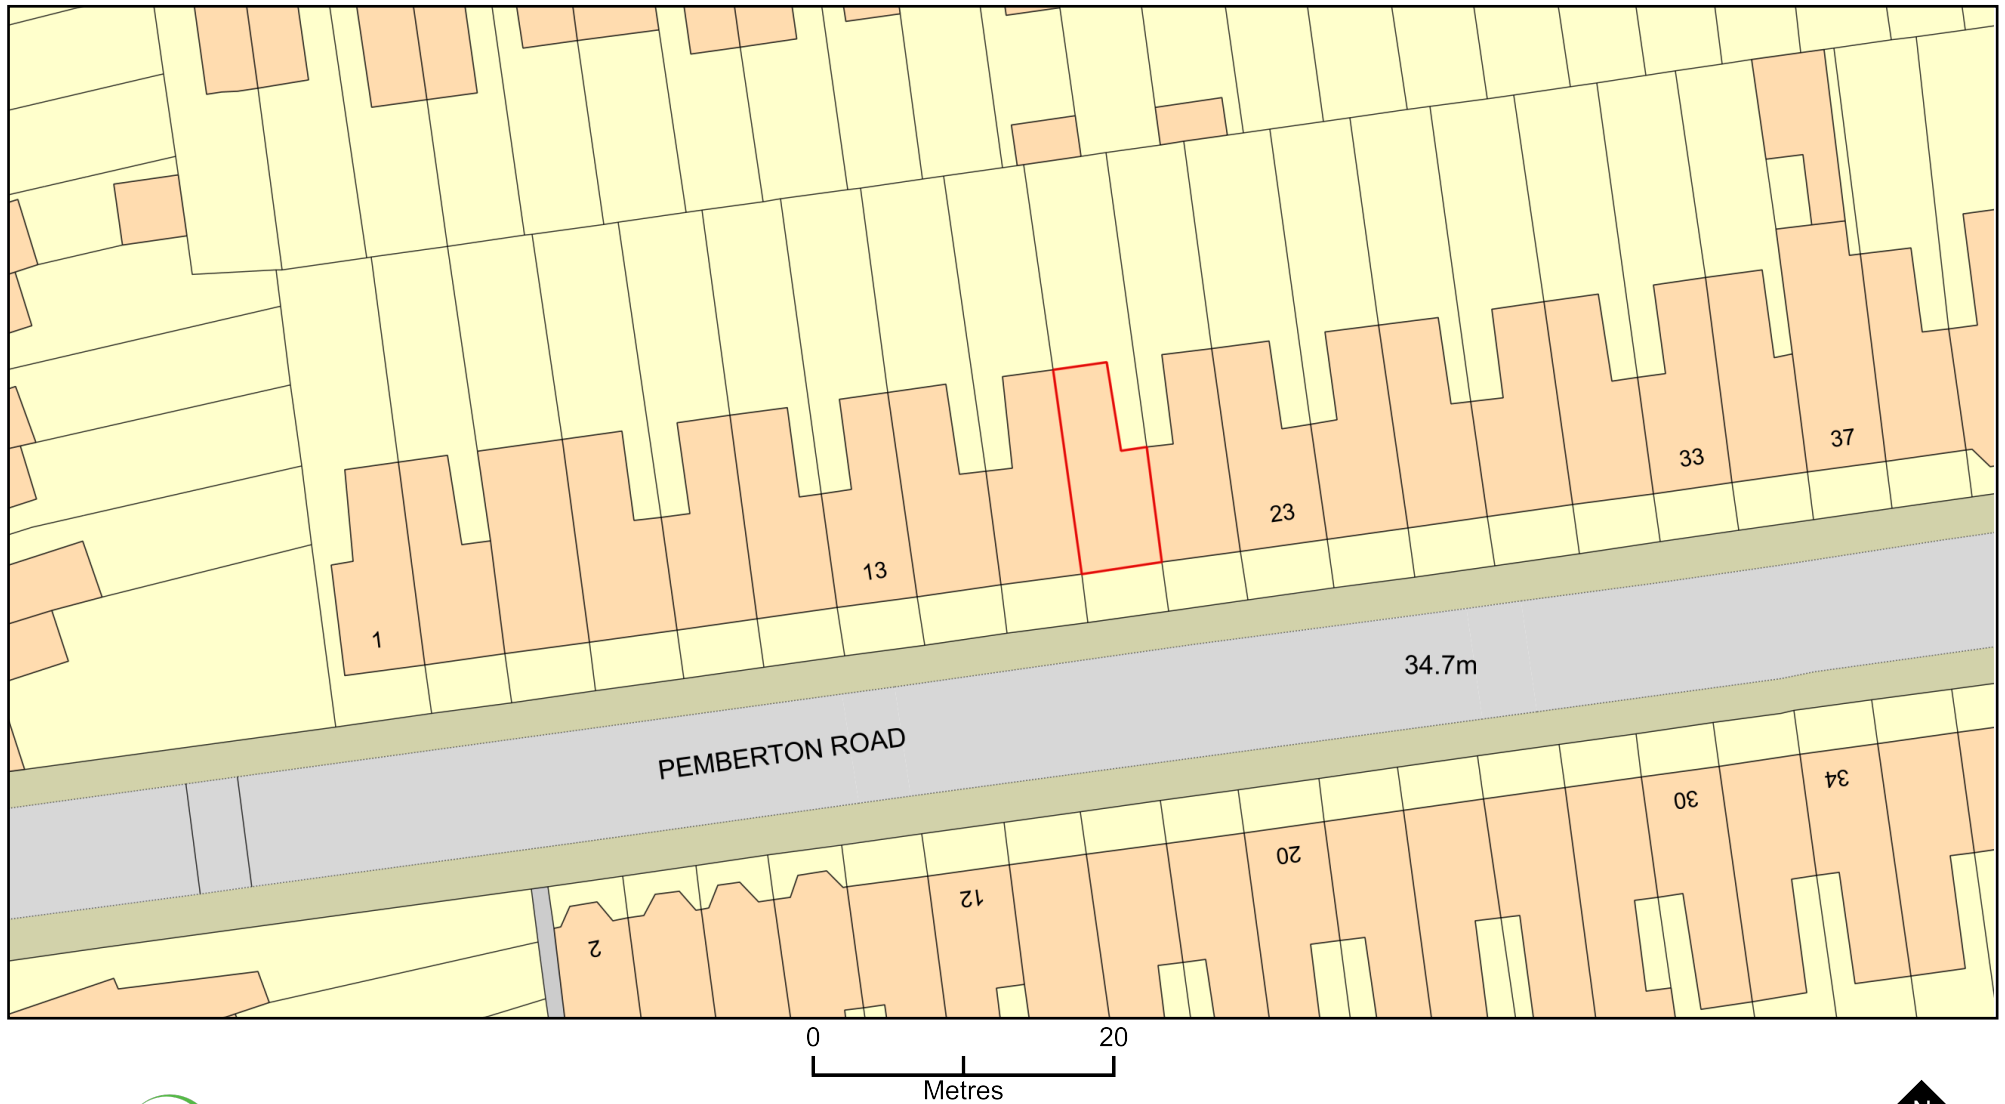

Plan Produced for: Tessa Lloyd

Date Produced: 29 Dec 2025

Plan Reference Number: TQRQM25363180038500

Scale: 1:500 @ A4

© Crown copyright and database rights 2025 OS 100042766