


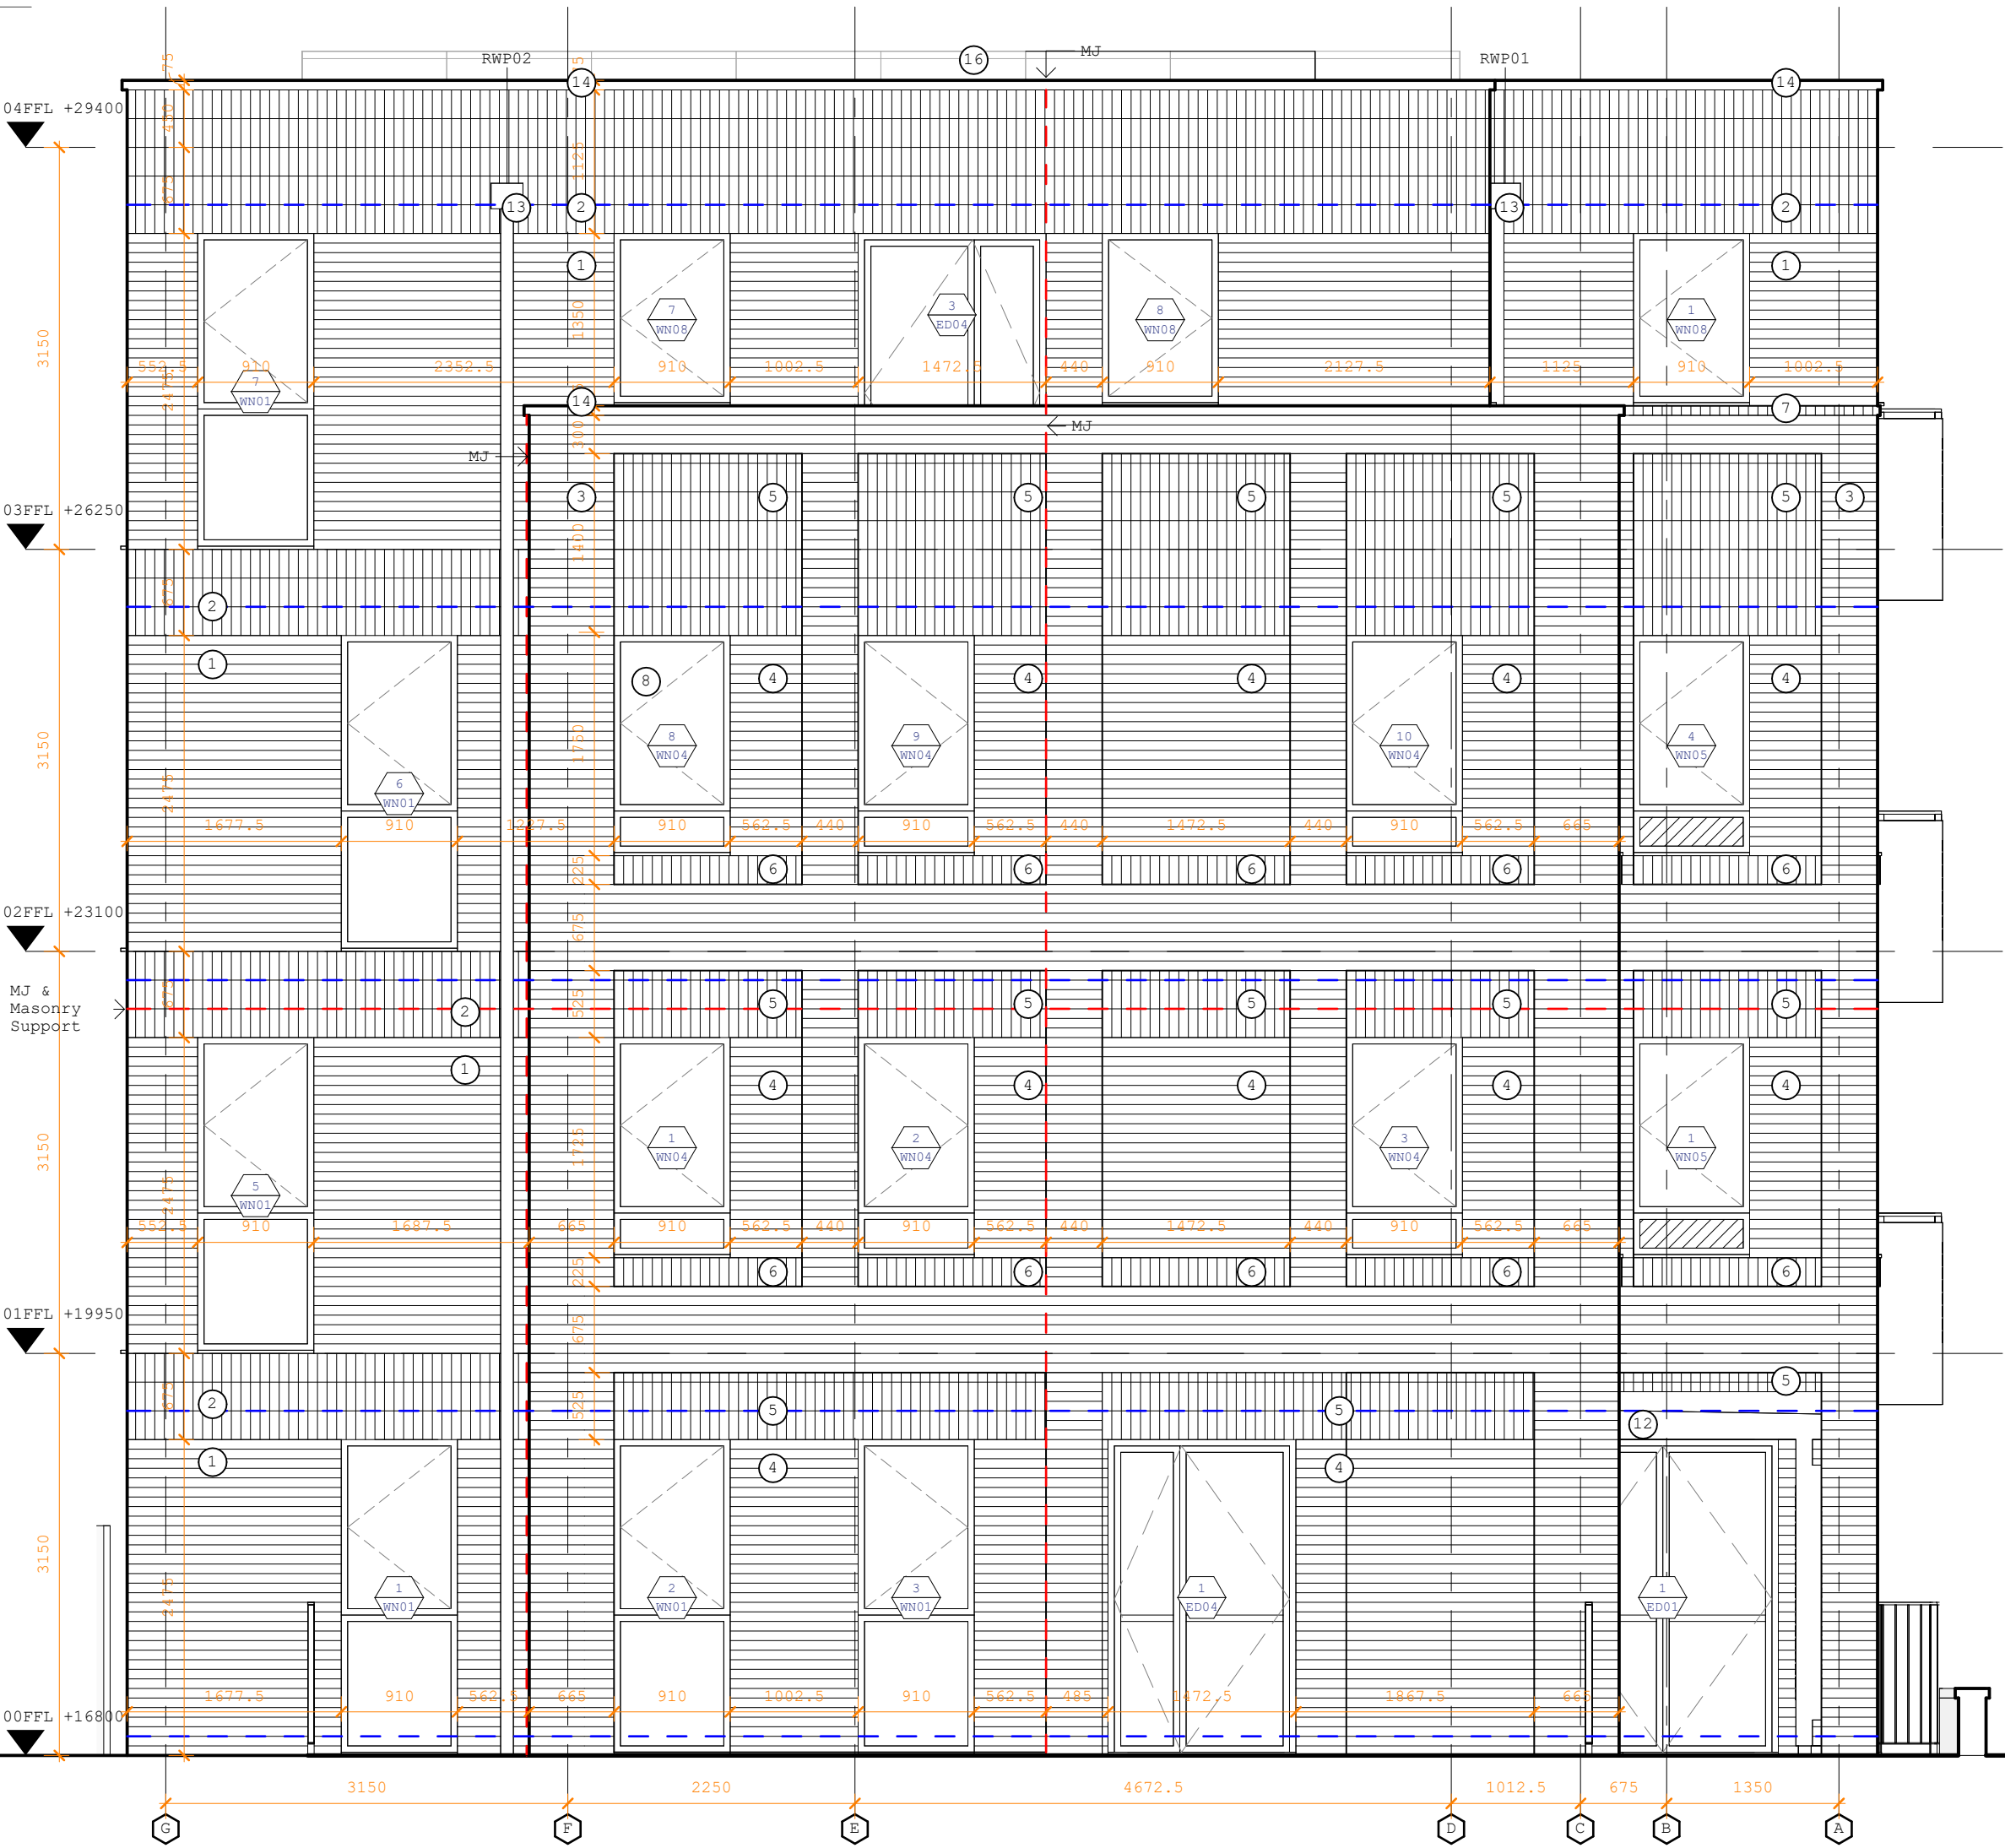

NOTE: All drawings are subject to **Planning and Building Control** approval, and require input from the Structural engineer, M&E, Part o, SAPS, Acoustician and Fire Consultants.

- Materials Key**
- OG Opaque Privacy Glass
 - 1. Buff colour brick with light mortar, stretcher bond
 - 2. Buff colour brick with light mortar, stacked soldier bond
 - 3. Grey colour brick with dark mortar, stretcher bond
 - 4. Grey colour brick with light mortar, stretcher bond, recessed 20mm, bricks to be cut
 - 5. Grey colour brick with light mortar, stacked soldier bond, recessed 20mm, bricks to be cut
 - 6. Decorative projecting sill, in matching brick
 - 7. Decorative projecting brick banding, in matching brick, bricks to be cut.
 - 8. Aluminium composite windows and doors, frame and sills coloured Green Brown RAL 8000
 - 9. Aluminium composite windows with spandrel panel, coloured to match windows
 - 10. Aluminium balustrade with laser cut pattern, coloured to match windows, with matte finish
 - 11. Aluminium bin store doors with laser cut pattern, coloured to match windows, with matte finish
 - 12. Aluminium communal entrance canopy with laser cut pattern, coloured to match windows, with matte finish
 - 13. Aluminium rain water pipe and hopper, square profile, coloured to match windows
 - 14. Aluminium Coping, Green Brown RAL 8000
 - 15. Privacy screen, opaque glass fixed to balustrade
 - 16. PV array on roof, to specialist design/specification

- - MJ - Movement joint, refer to details
- - Primary levels of DPC in outer brickwork

Collaborating with:
AJC Ltd

Job: 1131	Drawing: 05-21	Revision: R1
---------------------	--------------------------	------------------------

Project:
**Jansons Road
London, N15 4JP**

Drawing:
GA Elevations - North

Date: Dec '25	Status For: Information
-------------------------	-----------------------------------

Drawn By: MC	Checked By: EM
------------------------	--------------------------

Rev: P2 P3 P4 R1	Date: 22/10/25 12/11/25 27/11/25 10/12/25	Description: AJC CSA Update P Status - Dimensions Added P Status - Levels, MJ, aco drained added R Status - First Issued
------------------------------	---	--

RIBA
Chartered Practice

Colony Architects Ltd.
The Wine Store, Brewery Court, Theale, Reading, RG7 5AJ
+44 (0)118 380 0328
hello@colonyarchitects.com
colonyarchitects.com