


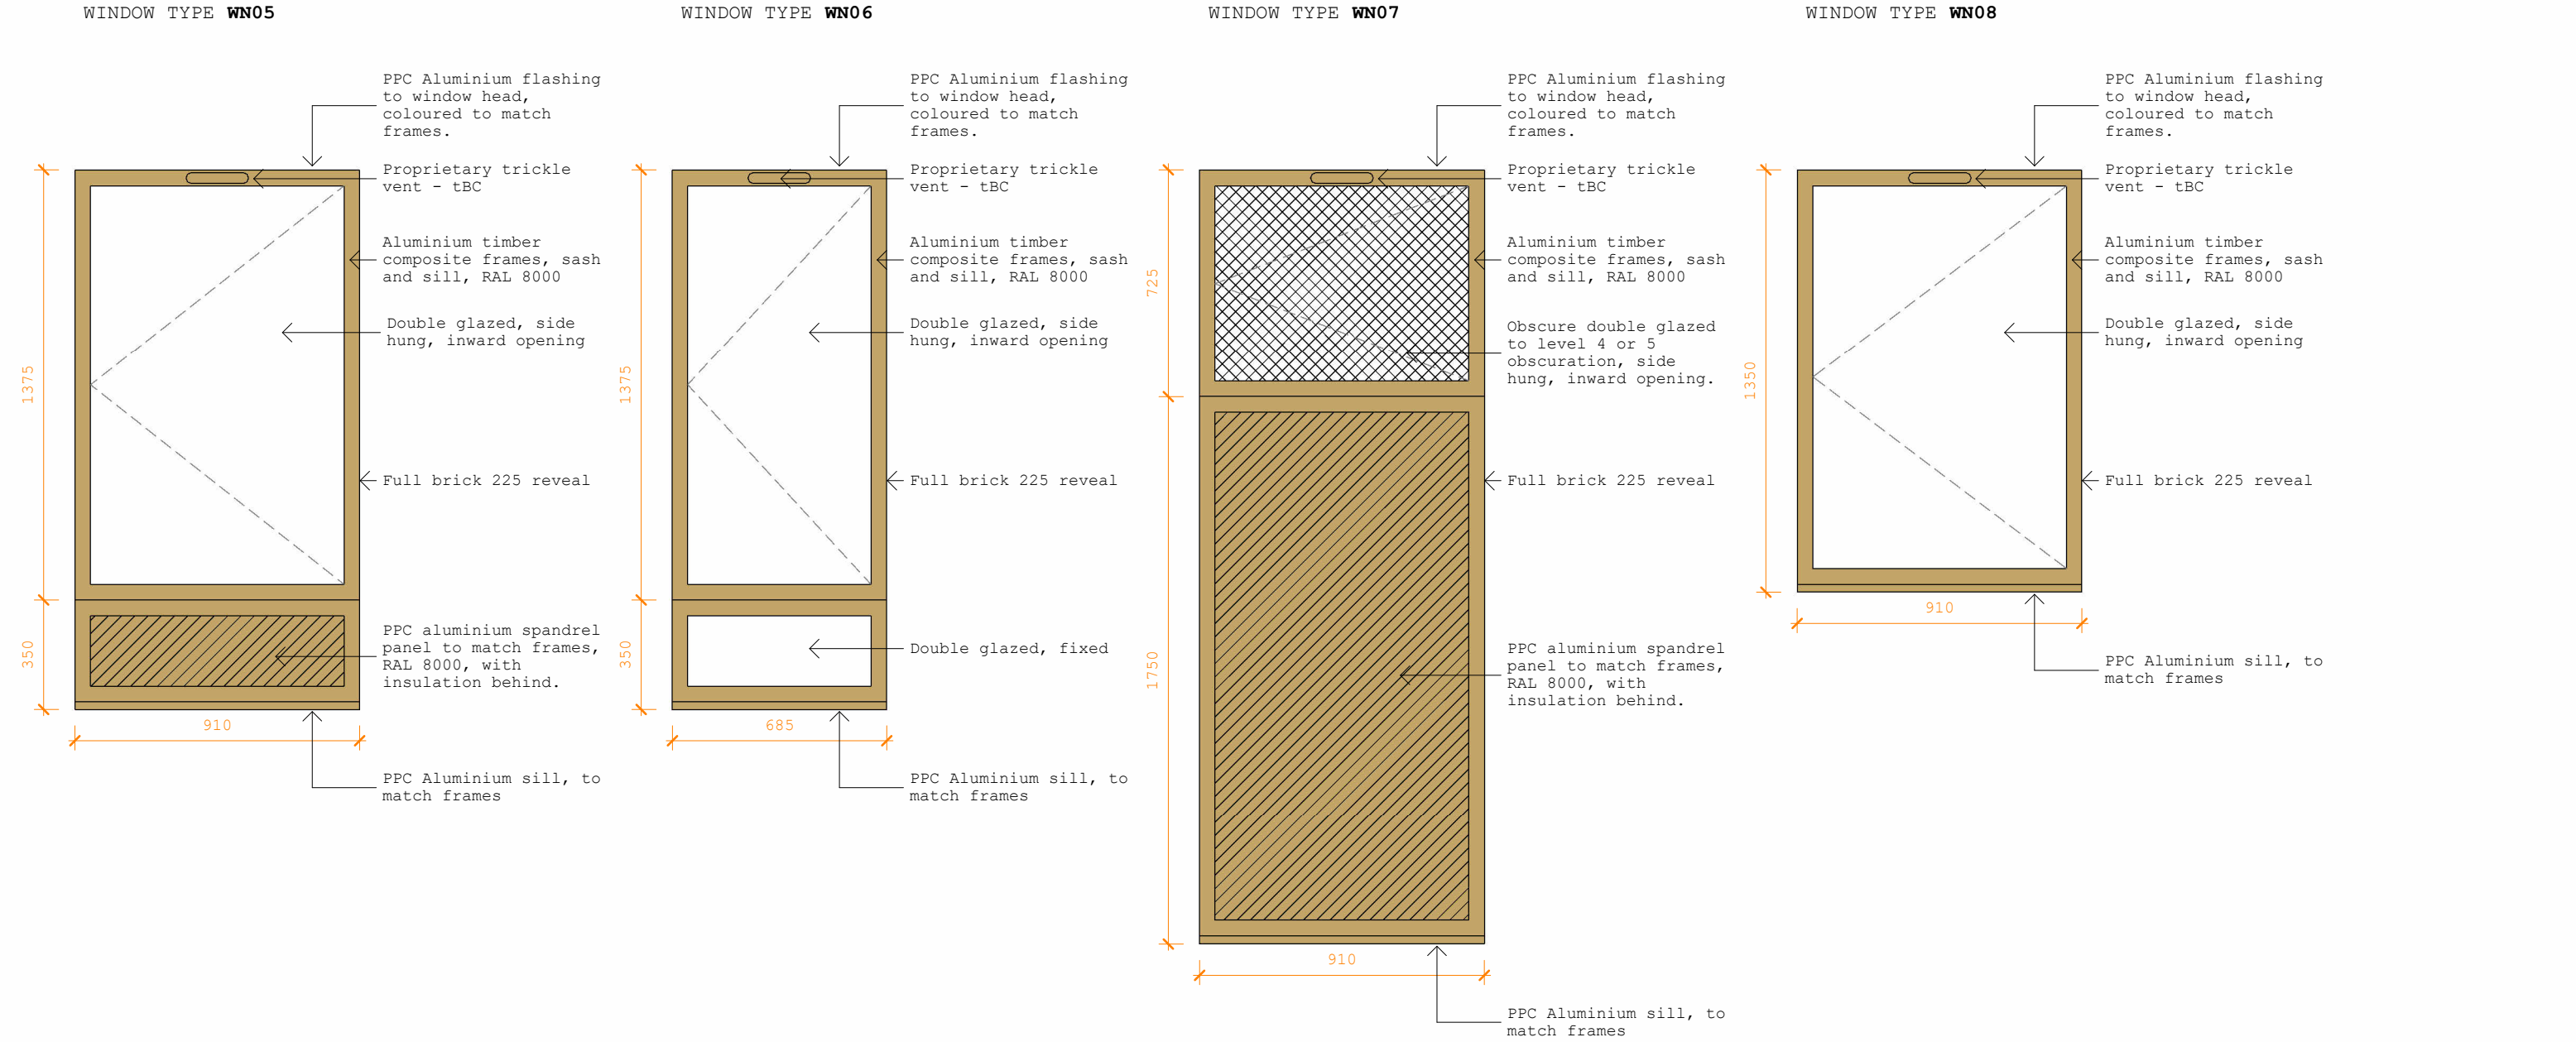

General Notes:


Extent of openable windows required to be confirmed by Part O consultant.

Windows to incorporate metal railing with flat section where openable glazing is to be provided below 1100mm.

All windows and doors to have full brick 225mm reveals, as per planning condition.

All window dimensions are for **structural openings only**, Manufacture to allow for tolerances

NOTE: All drawings are subject to **Planning** and **Building Control** approval, and require input from the Structural engineer, M@E, Part o, SAPS, Acoustician and Fire Consultants.

 

R1	10/12/25	R Status - First Issued
P1	05/11/25	P Status - First Issue

REV DATE	DESCRIPTION
----------	-------------

Collaborating with:
AJC Ltd

Job: 1131

Drawing: 31-21

Revision: R1

Project:
Jansons Road
London, N15 4JP

Drawing:
Windows - Elevations Sheet 2

Date: Dec '25

Status: Information

Drawn By: MC

Checked By: EM

Chartered Practice

Colony Architects Ltd.
The Wine Store, Brewery Court, Theale, Reading, RG7 5AJ
+44 (0)118 380 0328
hello@colonyarchitects.com
colonyarchitects.com